
SHDC
Planning & Development
26 AUG 2011
Ref: 0656-11

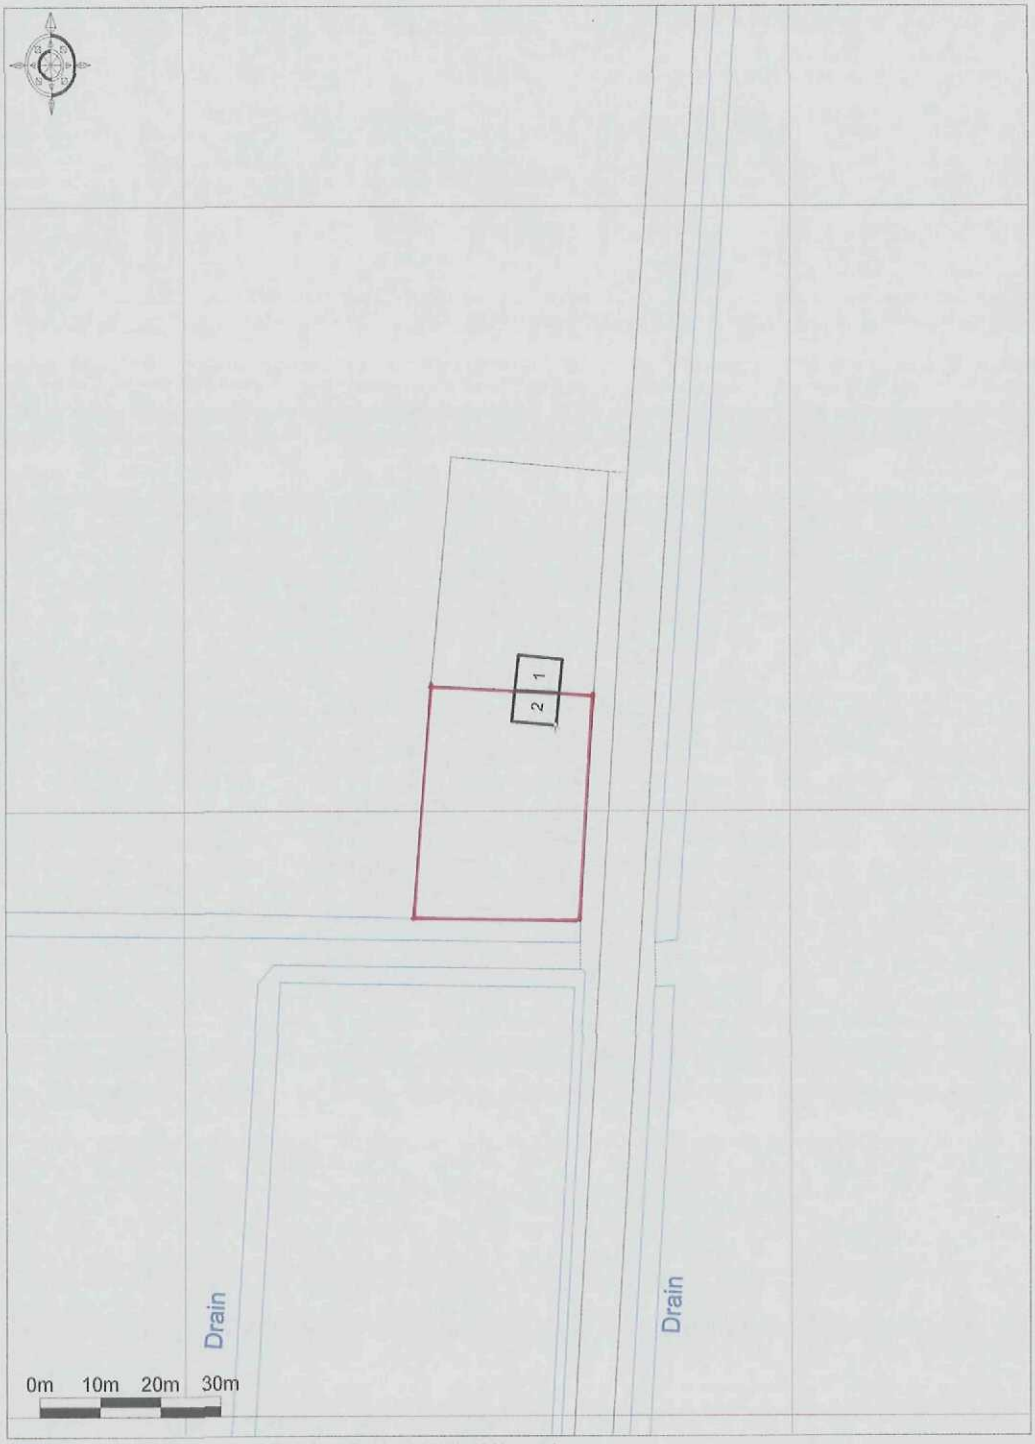

Promap®
Ordnance Survey © Crown Copyright 2011. All rights reserved.
Licence number 100020449. Plotted Scale - 1:1250