


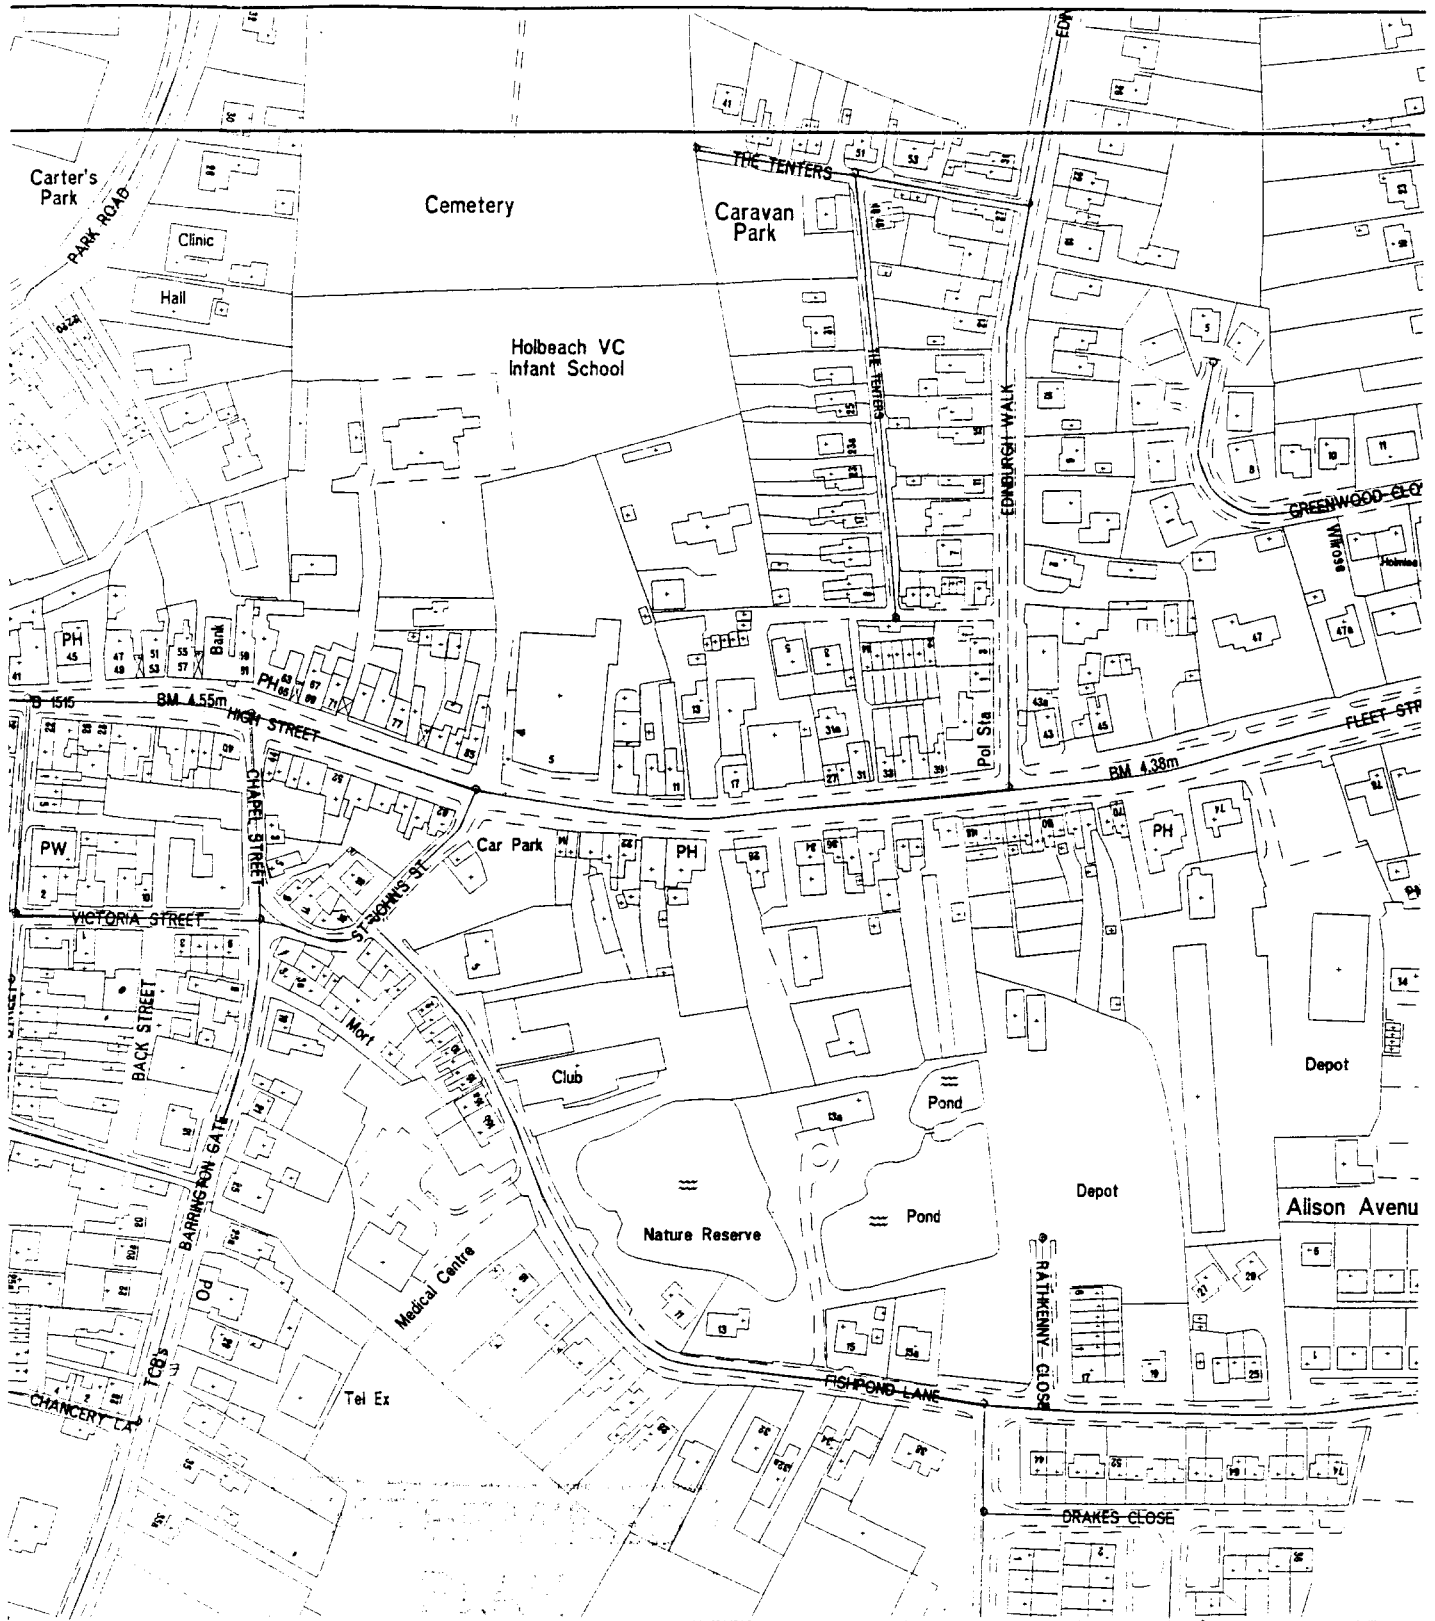

Council Offices
Priory Road
Spalding
Lincolnshire
PE11 2XE

Tel 01775 761161

This copy has been produced
specifically for Planning and
Building Control purposes only.
No further copies may be made



10 JUN 2000

Reproduced from the Ordnance Survey mapping with the permission of the Controller of Her Majesty's Stationery Office
(c) Crown Copyright, Unauthorised reproduction infringes Crown copyright and may lead to prosecution or civil proceedings

OS Licence No LA079413

Ref

0662102