


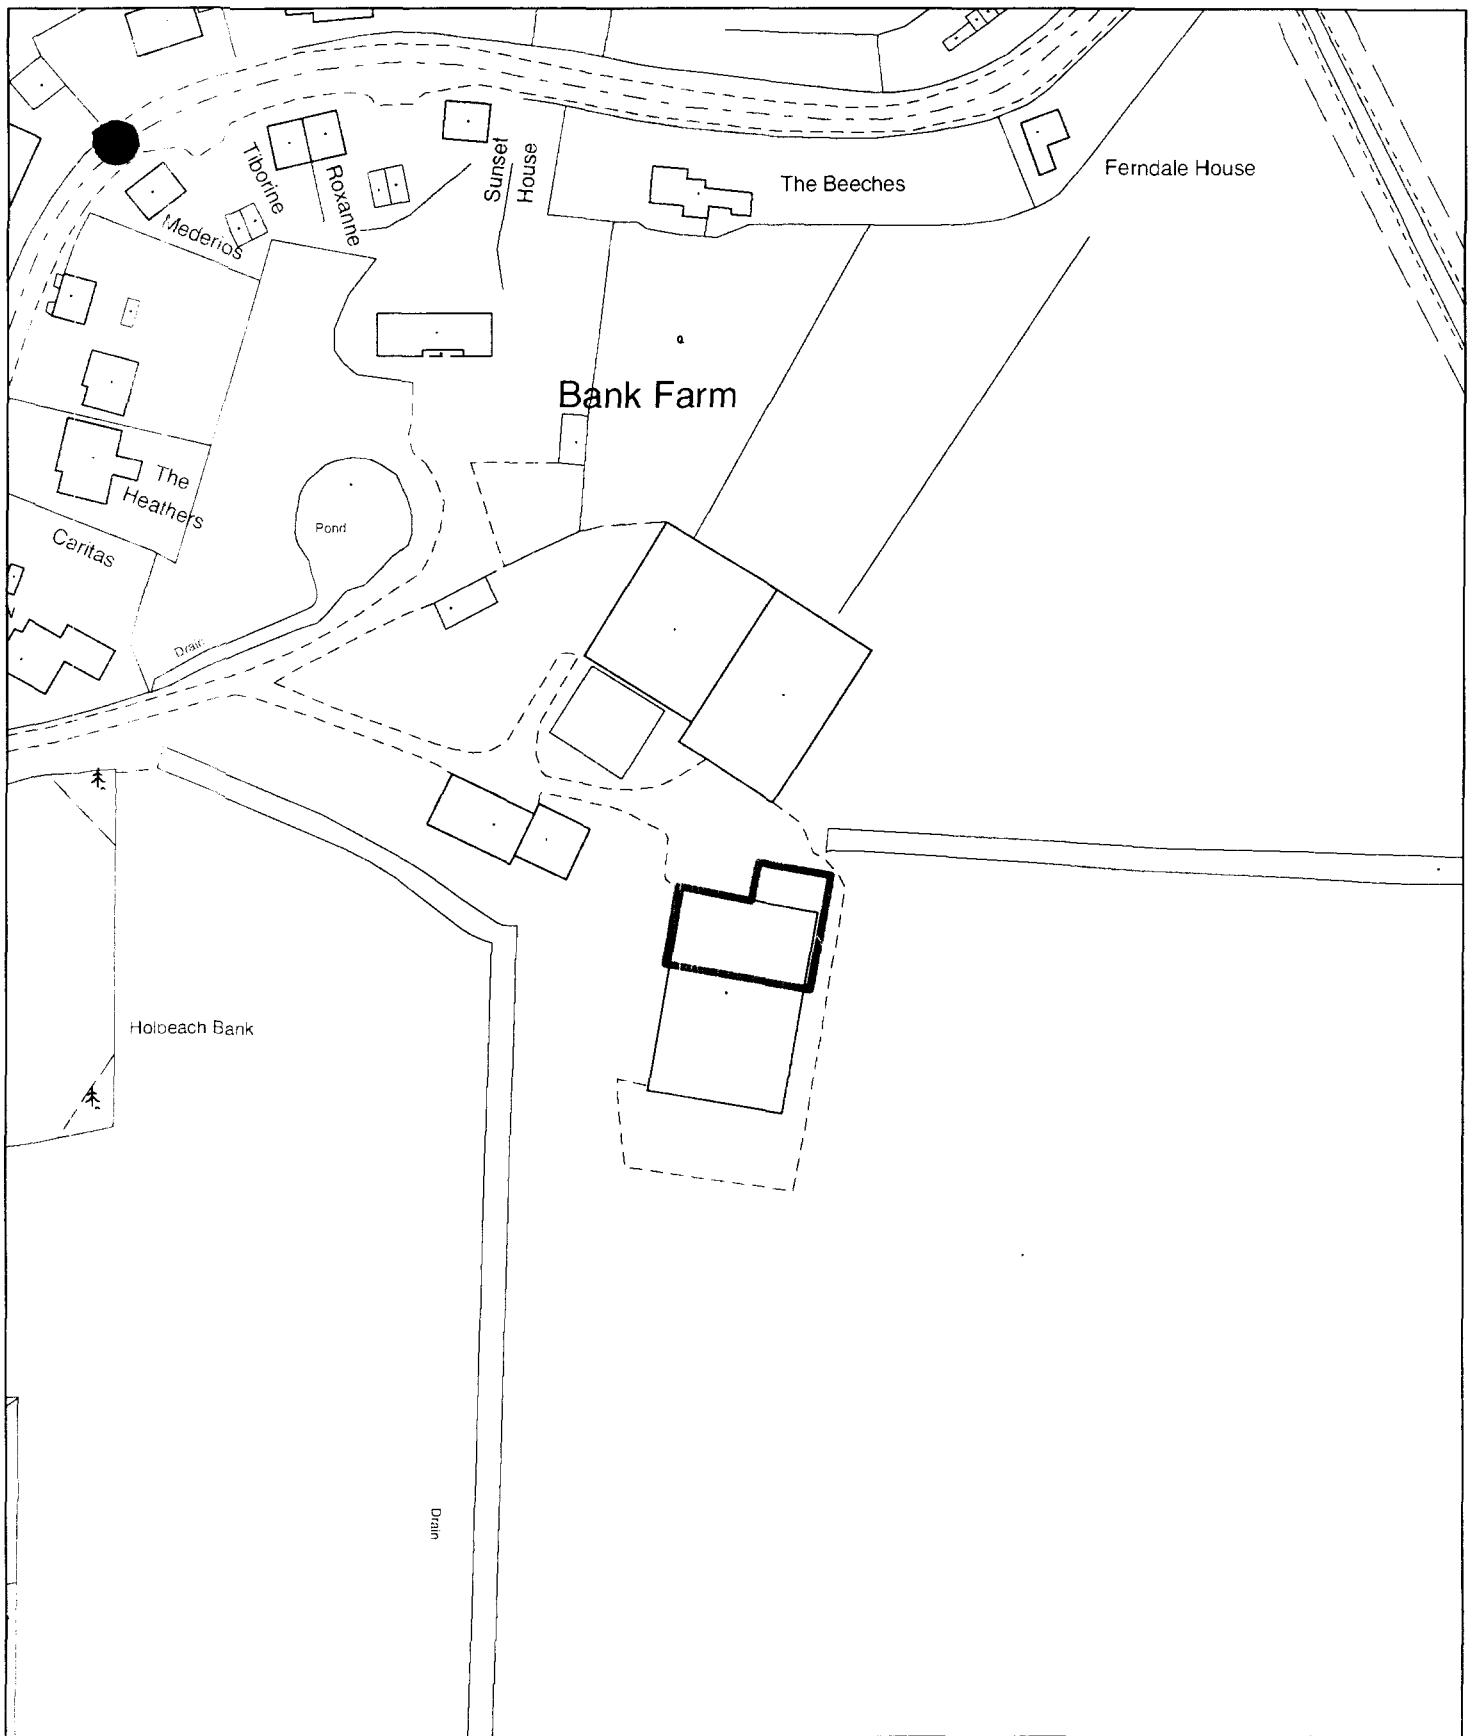

**Planning Application Location Plan
Ward Member Notification**

H09/0662/03

Scale: 1:1250

FILE COPY

Planning and Development

Council Offices, Priory Road, Spalding, Lincolnshire
PE11 2XE


PLEASE DO NOT COPY THIS PLAN

This map is reproduced from Ordnance Survey material with permission of Ordnance Survey on behalf of Her Majesty's Stationery Office (c) Crown copyright. Unauthorised reproduction infringes Crown copyright and may lead to prosecution or civil proceedings. South Holland District Council LA079413 2003



The boundaries shown by dotted lines have been plotted from the plans to the deeds. The title plans may be updated from later survey information.

PLAN 1

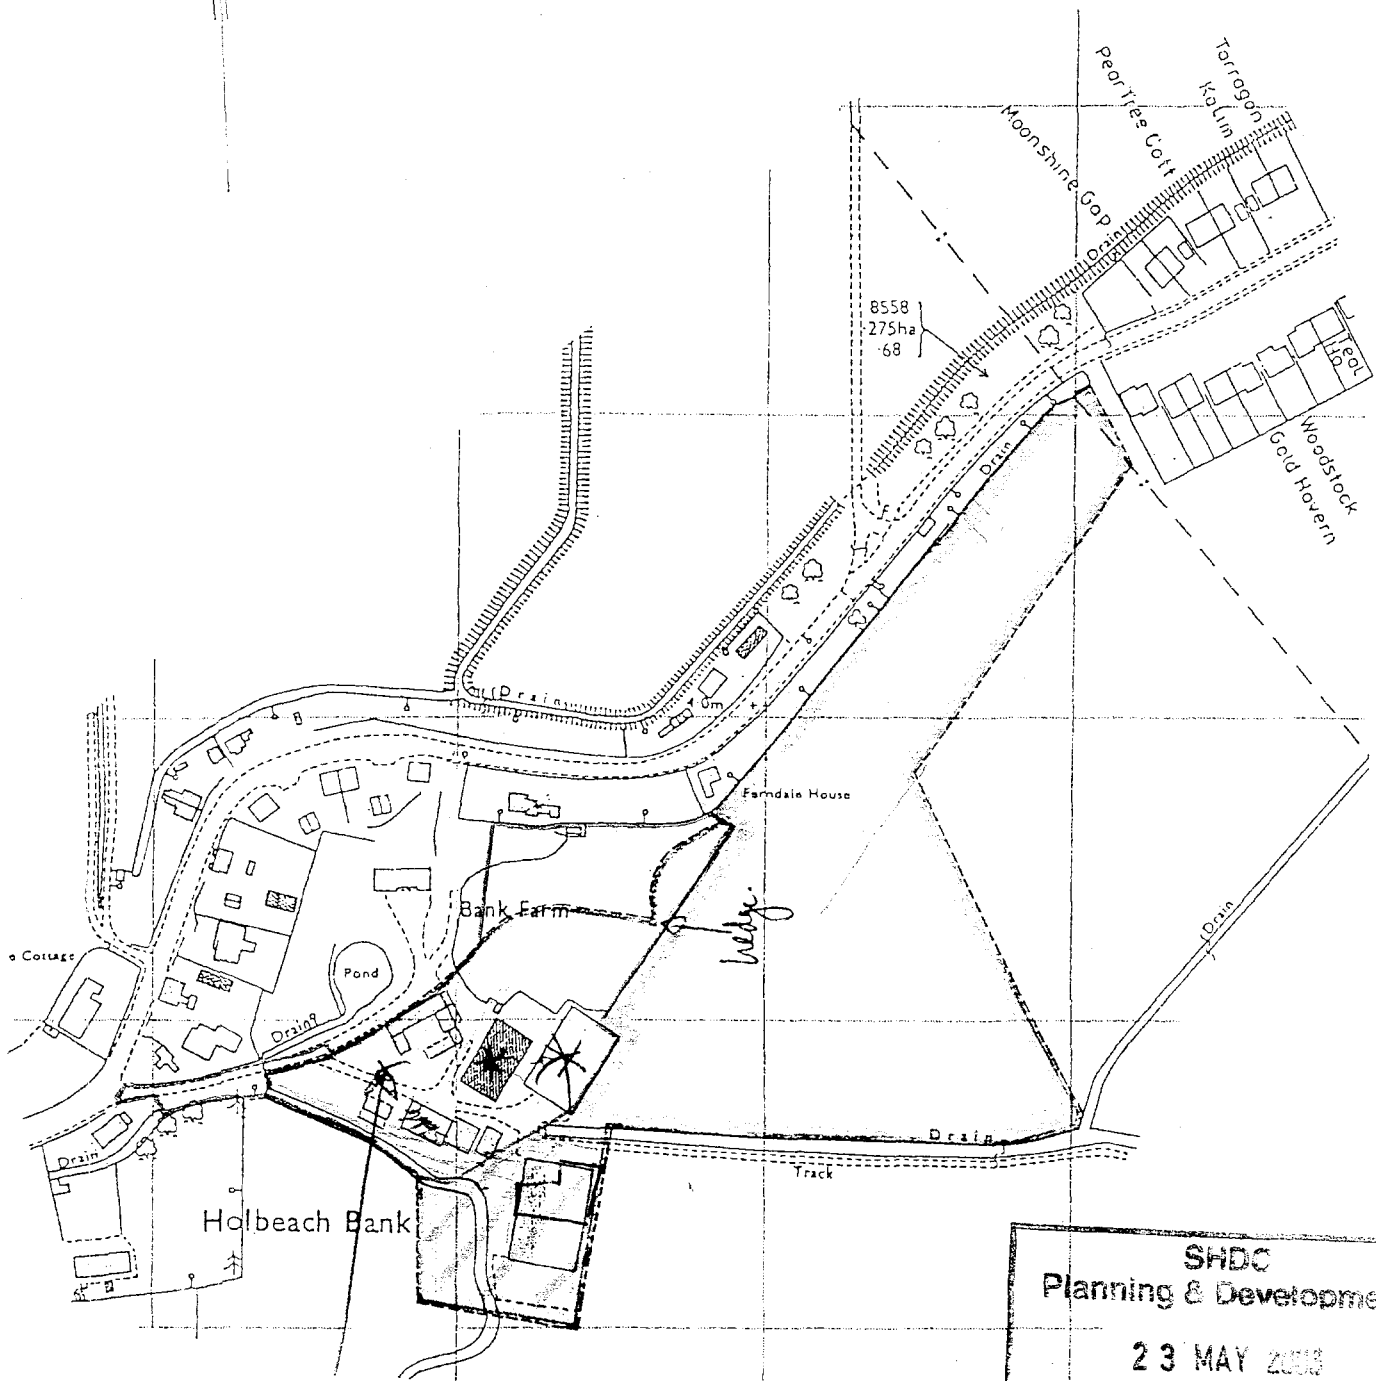

SHDC
Planning & Development
23 MAY 2003
Ref 0662/03

approx
pos of
transformer on
a pole (for down)
Close to the bank

