



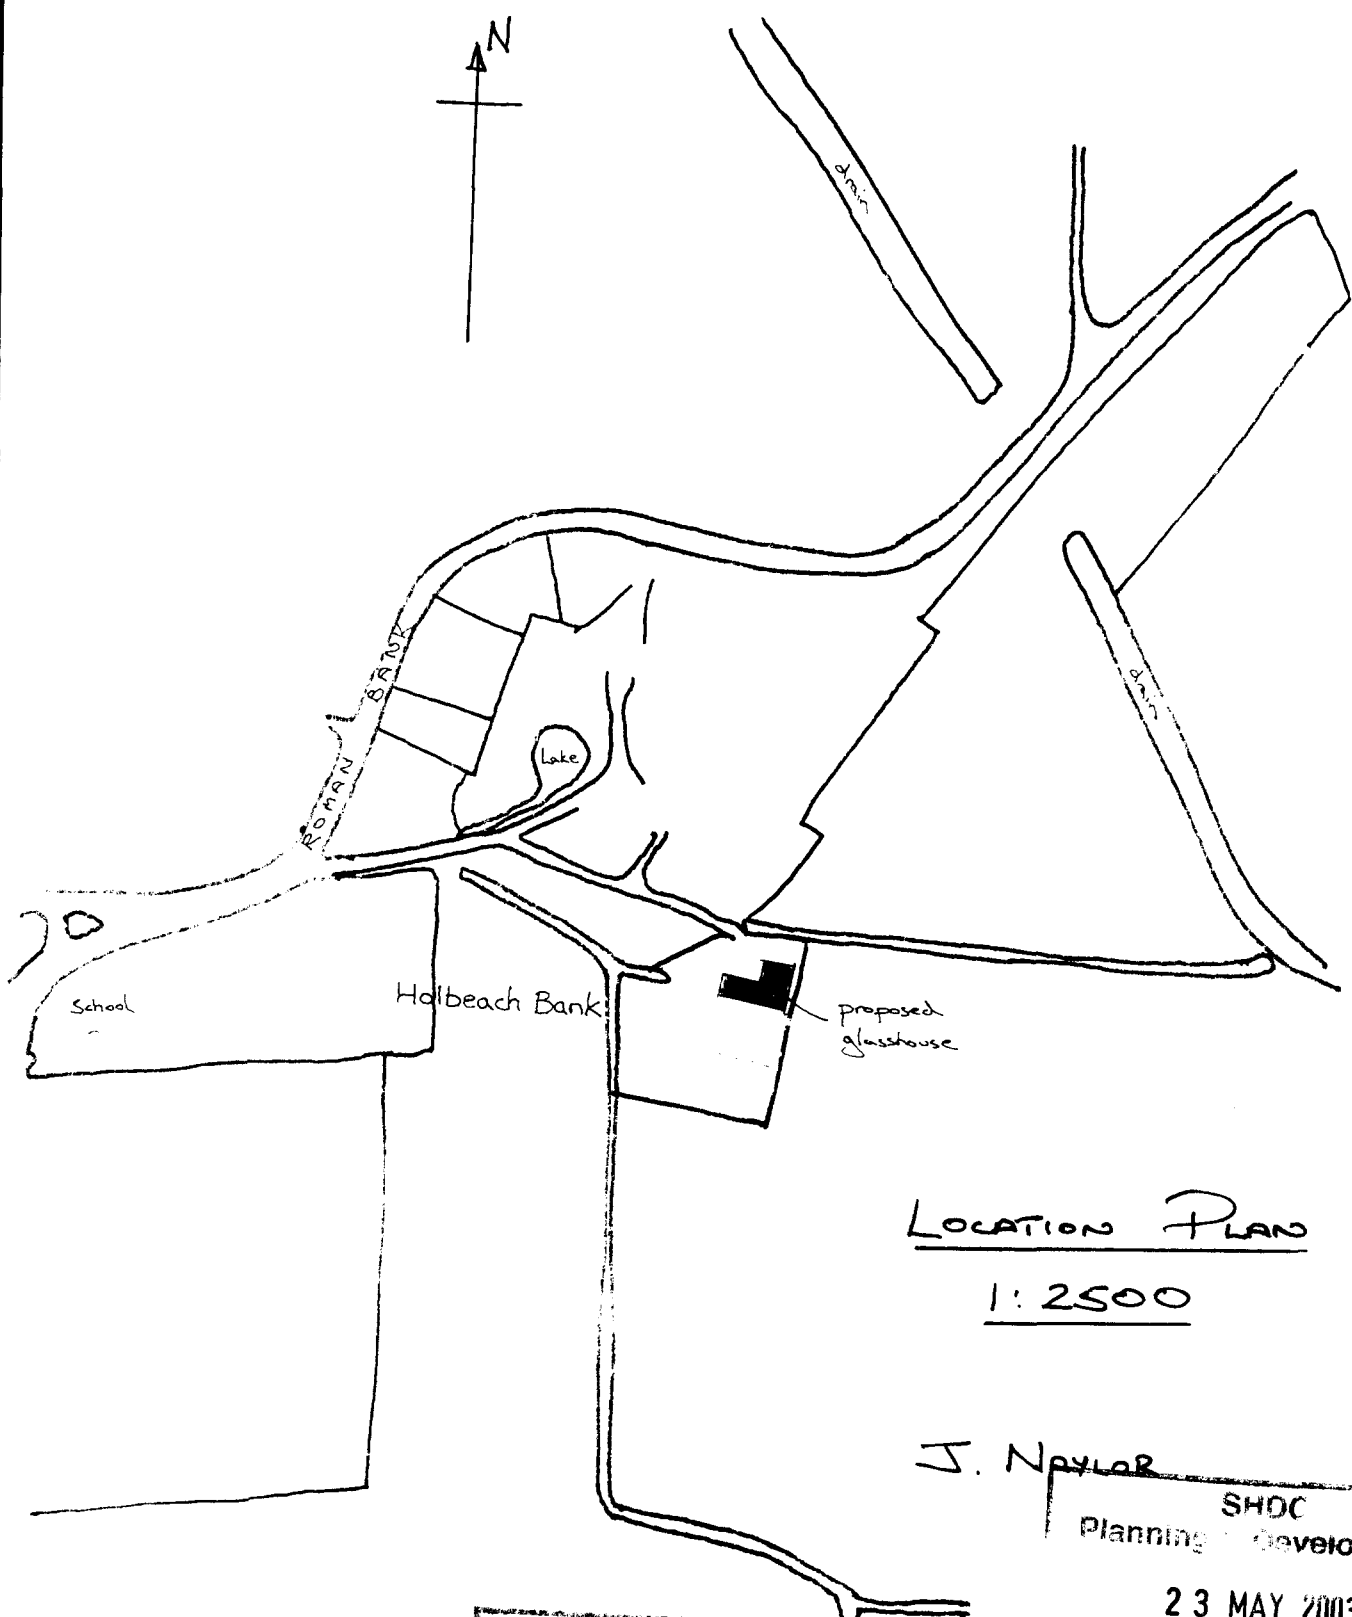


LOCATION PLAN
1:2500

J. Naylor

DETERMINED
PLAN

SHDC
Planning Development
23 MAY 2003
Ref 0662/03

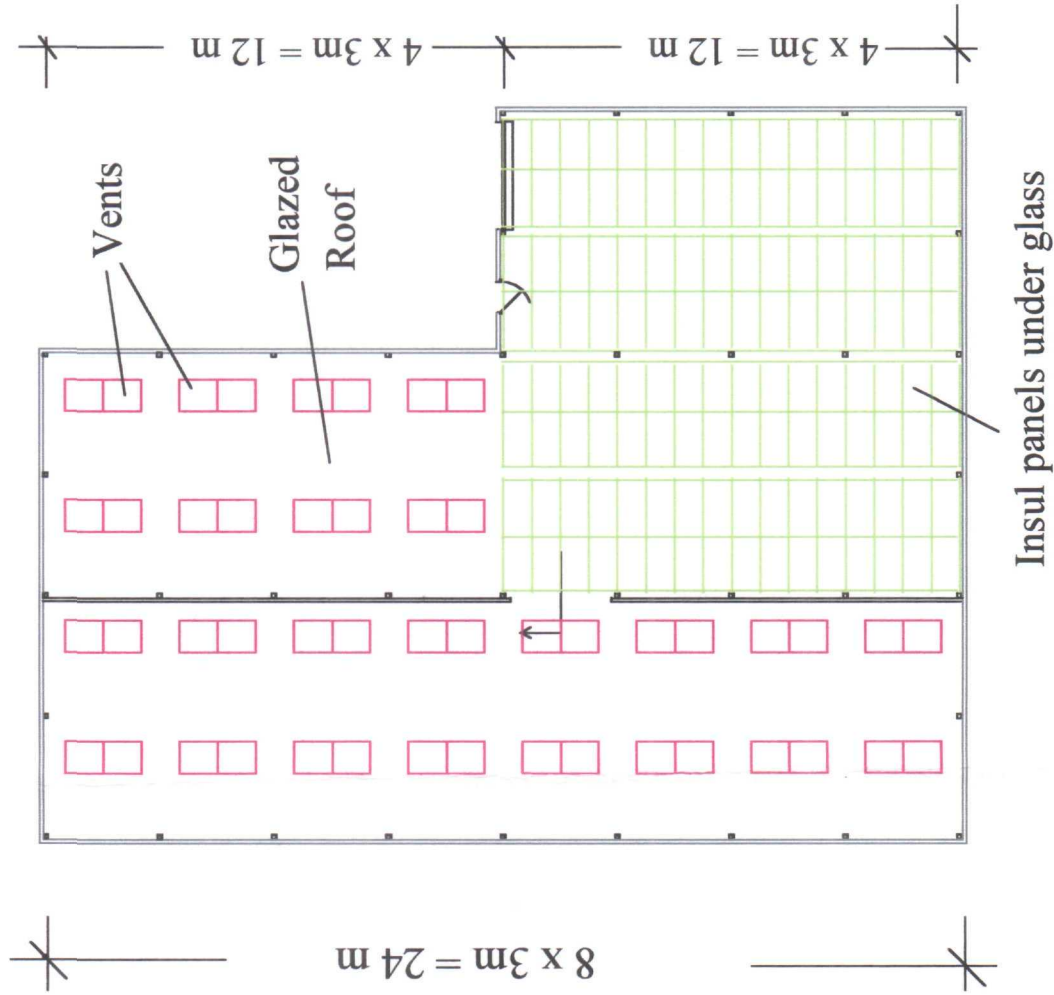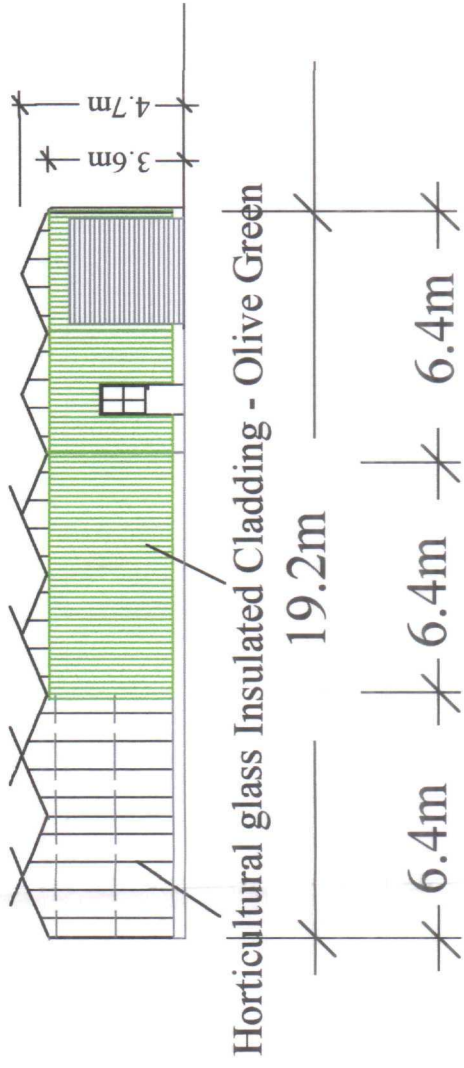

Practical Site length = 55.4m

Practical Site width = 30m

Access to neighbouring field

**DETERMINED
PLAN**

SHDC
Planning & Development
23 MAY 2003
Ref 0662/03

No.	DRG NO. JOHN NAYLOR 301		CLIENT	JOHN NAYLOR	Date	May'03	BRIDGE GREENHOUSES LTD	
			PROJECT	Glasshouse development 2003				 Park Lane, Donington Spalding, Lincs., PE11 4UE Tel: 01775 821191 Fax: 820306
			REVISION					
			DATE		Drawn	PHB		
					Scale	1:200		