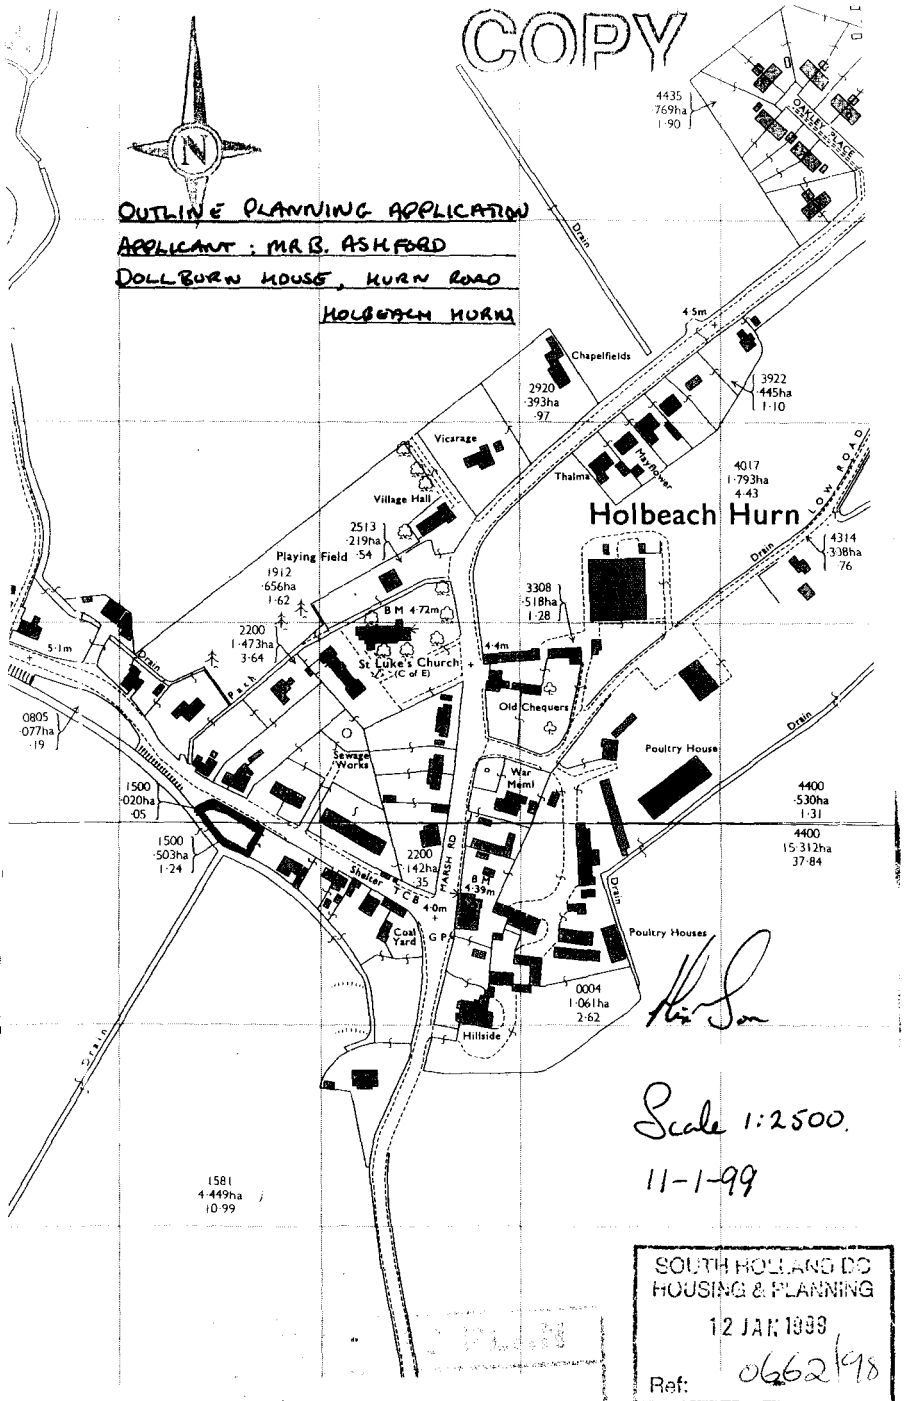
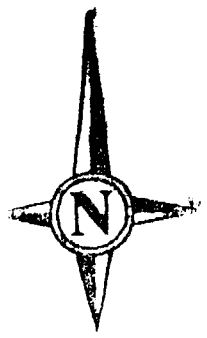

COPY
OUTLINE PLANNING APPLICATION
APPLICANT : MR B. ASHFORD
DOLLBURN HOUSE, HURN ROAD
HOLBEACH HURN
Holbeach Hurn
Chapelfields
Vicarage
Village Hall
Playing Field
Thalma
Mayflower
St Luke's Church (C of E)
Old Chequers
Poultry House
Poultry Houses
Sewage Works
War Mem'l
Shelter
Coal Yard
HARSH RD
Hillside
Drain
Path
B M 4·72m
4·4m
4·5m
5·1m
4·39m
4·0m
Scale 1:2500.
11-1-99
SOUTH HOLLAND DC
HOUSING & PLANNING
12 JAN 1999
Ref: 0662/98

COPY



1500
·020ha
·05

1500
·503ha
1·24

Sewage Works

2200
·142ha
·35

Shelter

T C B

MARSH RD

B M
4·39m

4·0m
+

Coal Yard

G P

OUTLINE PLANNING APPLICATION

APPLICANT: MR B. ASHFORD

DOLBURN HOUSE, HURN ROAD, HOLBEACH HURN

Scale 1:500.

11-1-99