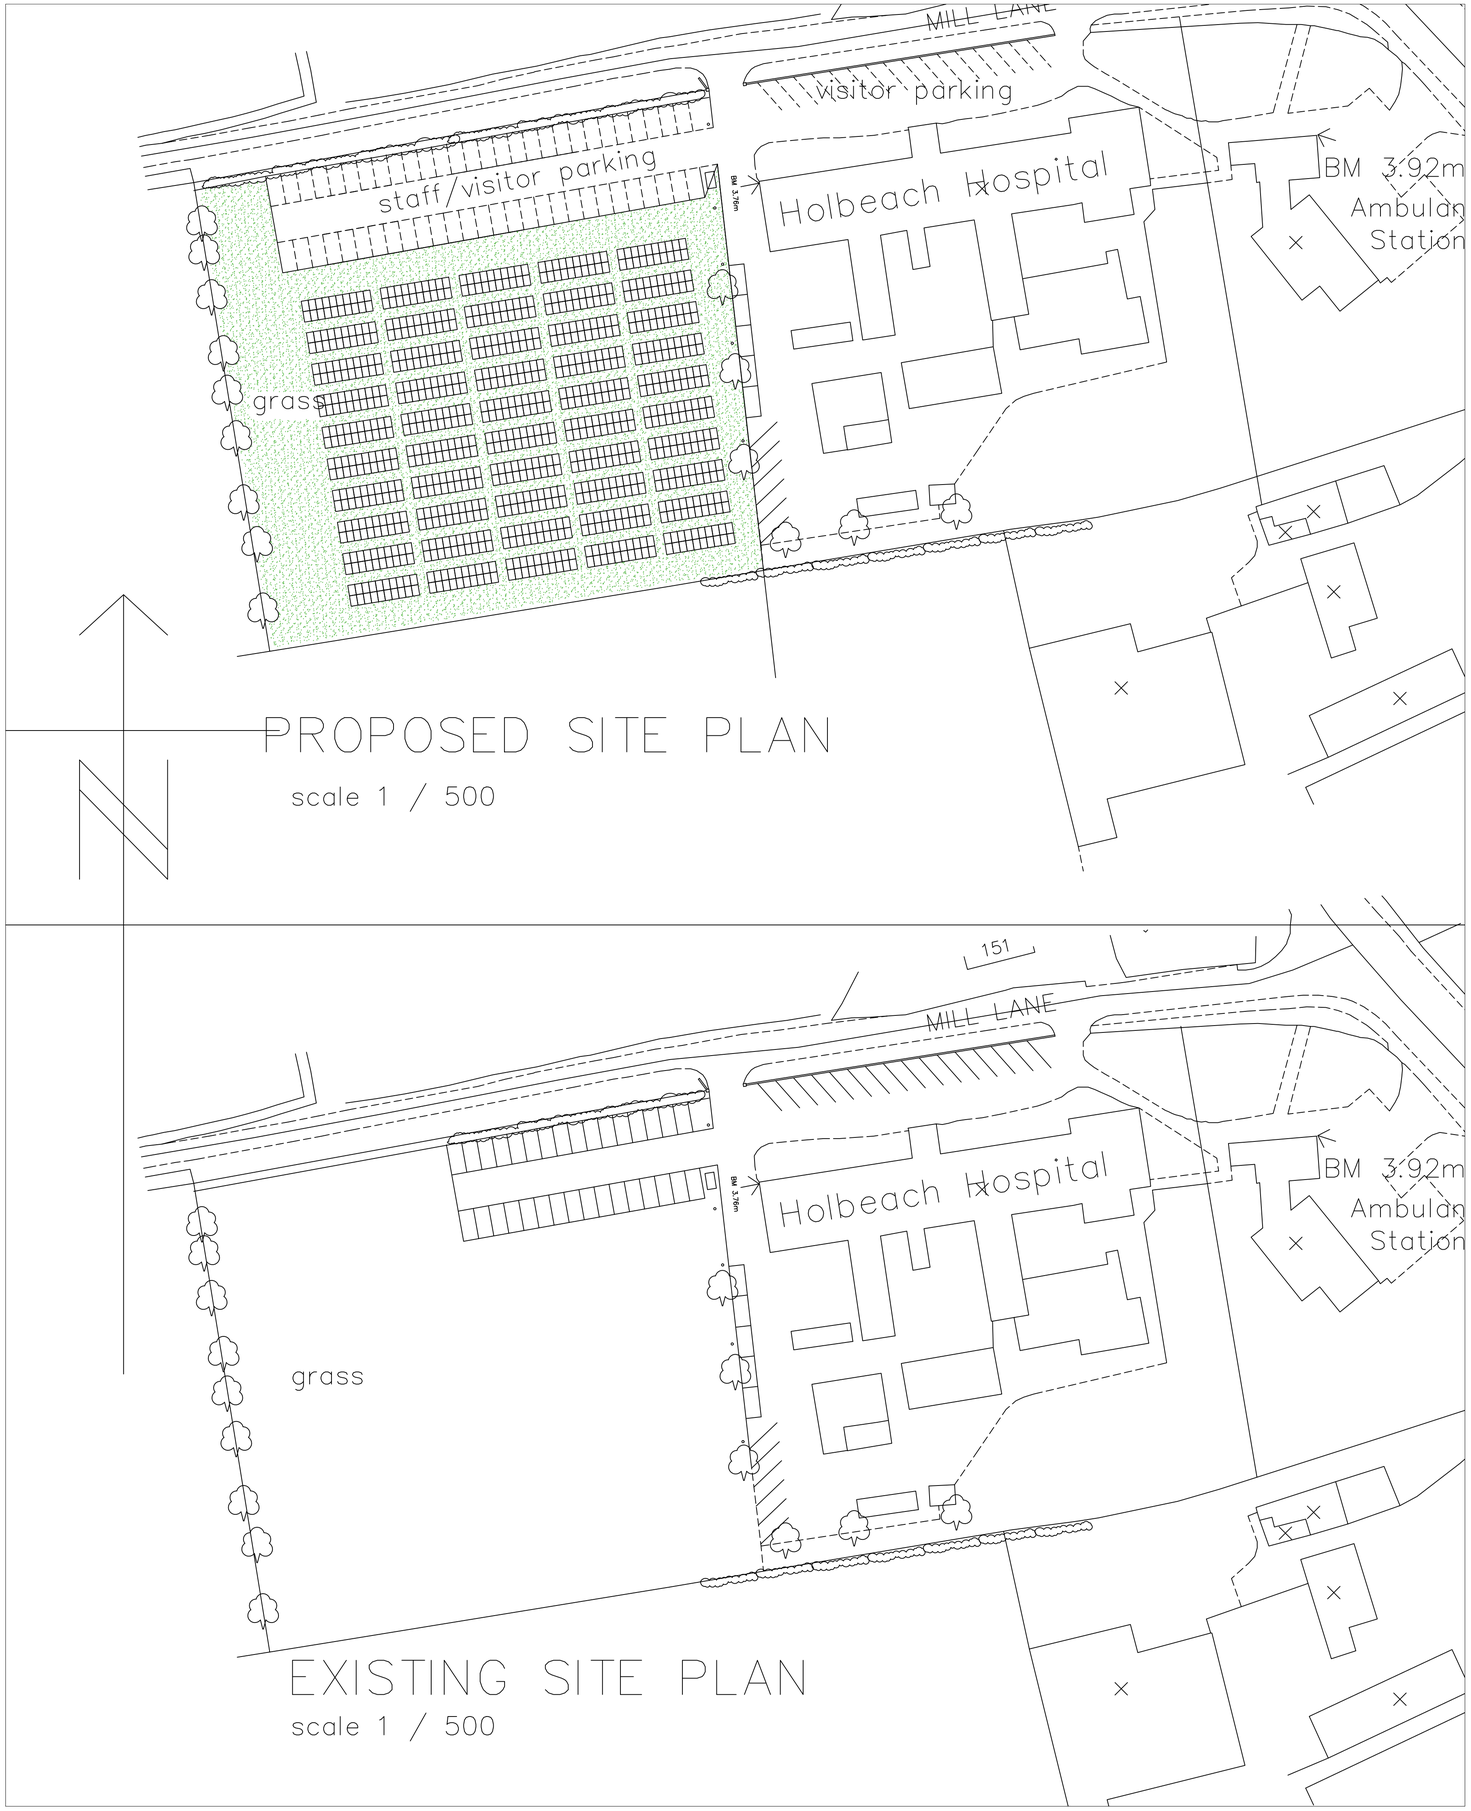
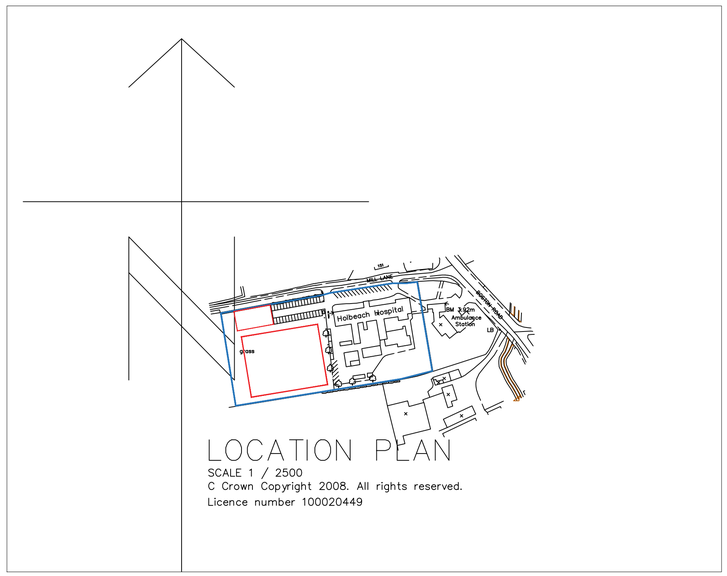



SCALE 1 / 2500

C Crown Copyright 2008. All rights reserved.
Licence number 100020449

**DC ARCHITECTURAL SERVICES LIMITED**

ARCHITECTURAL AND PLANNING SERVICES
**The Barn, Partney Mill, Spilsby, Lincolnshire, PE24 4PE**
TEL NO. 05601 500536 fax 01790 752865 mobile 077762227893
e-mail davidbiggadike@btconnect.com

Client HOLBEACH AND EAST ELLOE HOSPITAL TRUST,
MILL LANE, OFF BOSTON ROAD NORTH, HOLBEACH,
LINCOLNSHIRE. PE12 8AQ

Project SOLAR PANELS AND CAR PARKING

Drawing Title SITE AND LOCATION PLAN

Drawing number DC / 814H / 04

Scale 1:2500 1:500

Drawn db

Revision A

Date JULY 2023

Checked