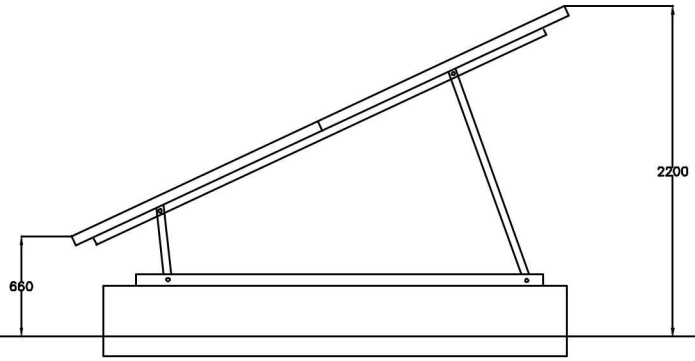


Drawing Title: panel section

Drawing number: DC / 814H / 05

Scale: 1:500

Drawn: db

Date: JULY 2023

Checked

Revision

Client: HOLBEACH AND EAST ELLOE HOSPITAL TRUST,
MILL LANE, OFF BOSTON ROAD NORTH, HOLBEACH,
LINCOLNSHIRE. PE12 8AQ

Project: SOLAR PANELS AND CAR PARKING

DC ARCHITECTURAL SERVICES LIMITED

ARCHITECTURAL AND PLANNING SERVICES

The Barn, Partney Mill, Spilsby, Lincolnshire, PE24 4PE

TEL NO. 05601 500536 fax 01790 752865 mobile 077762227893

e-mail davidbiggadike@btconnect.com