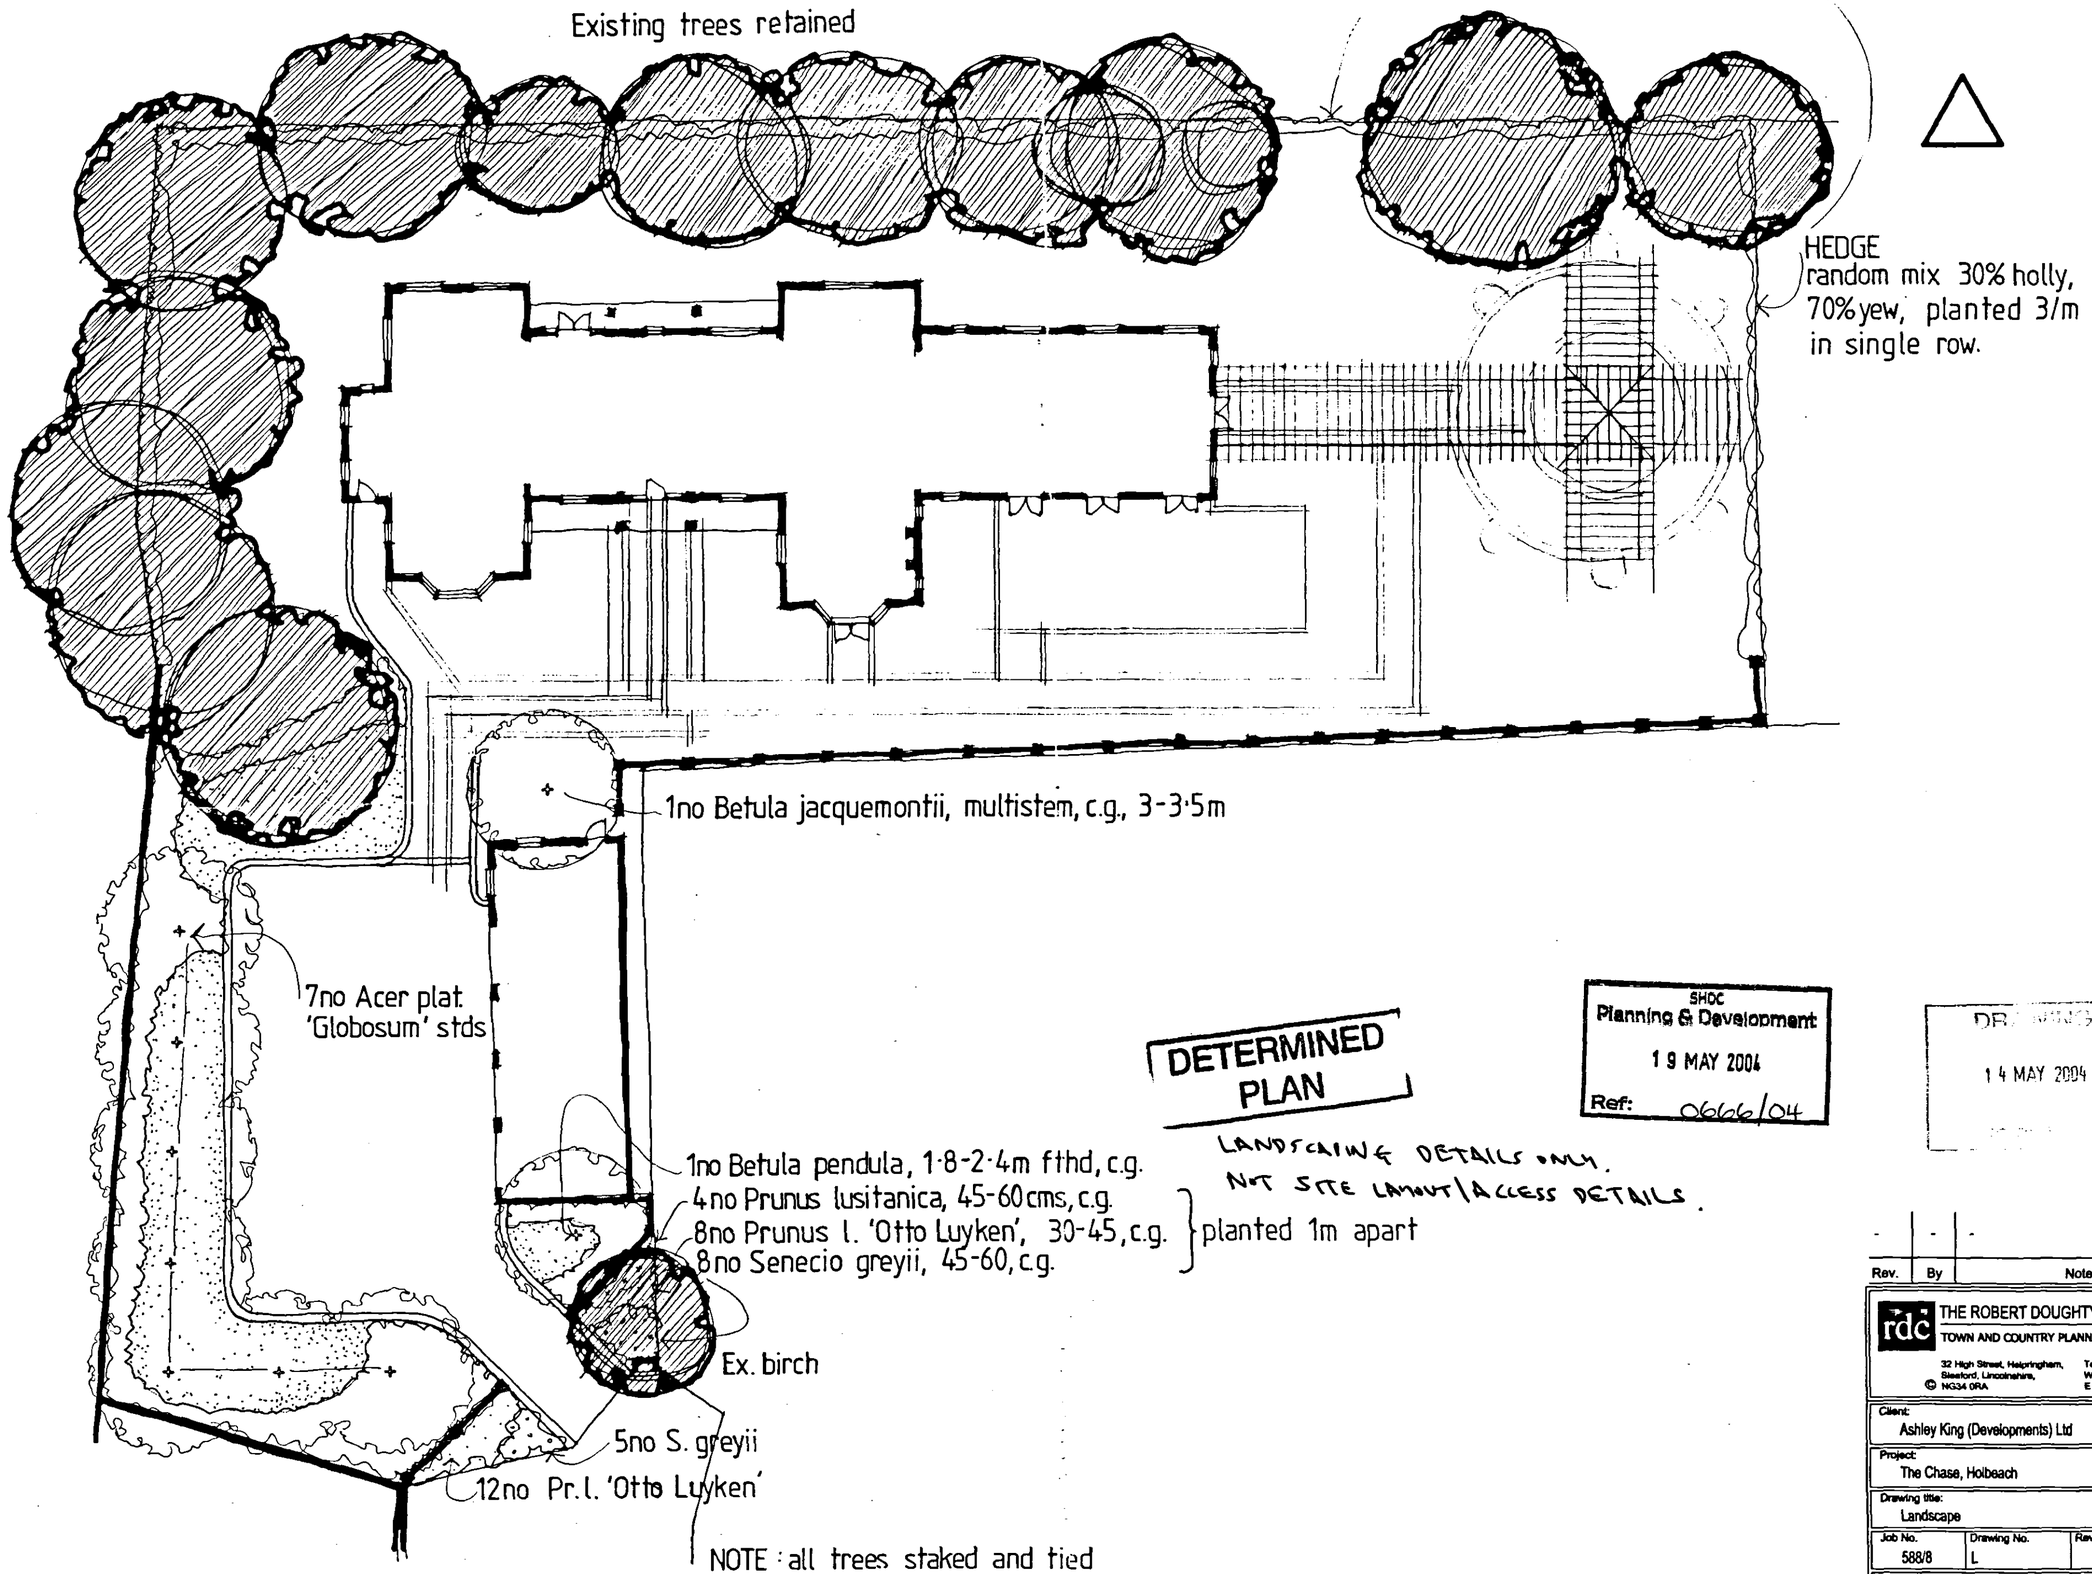


DETERMINED PLAN

SHDC
Planning & Development
19 MAY 2004
Ref: 0666/04

DRAWING
14 MAY 2004

LANDSCAPING DETAILS ONLY.
NOT SITE LAYOUT/ACCESS DETAILS.

Rev.	By	Notes	Date
-	-	-	-

THE ROBERT DOUGHTY CONSULTANCY LIMITED
TOWN AND COUNTRY PLANNING-LANDSCAPE ARCHITECTURE

32 High Street, Helpringham, Sleaford, Lincolnshire, NG34 0RA
Tel: (01529) 421846 Fax: (01529) 421368
Website: www.rdc-landplan.demon.co.uk
E mail: admin@rdc-landplan.demon.co.uk

Client: Ashley King (Developments) Ltd

Project: The Chase, Holbeach

Drawing title: Landscape

Job No.	Drawing No.	Rev.	Drawn
588/8	L		RD

Scale	Date	Checked
1:200	May 2004	

DO NOT SCALE from this drawing. All measurements should be checked against on site conditions and any discrepancies should be brought to the attention of the Robert Doughty Consultancy.