


ELEVATIONS

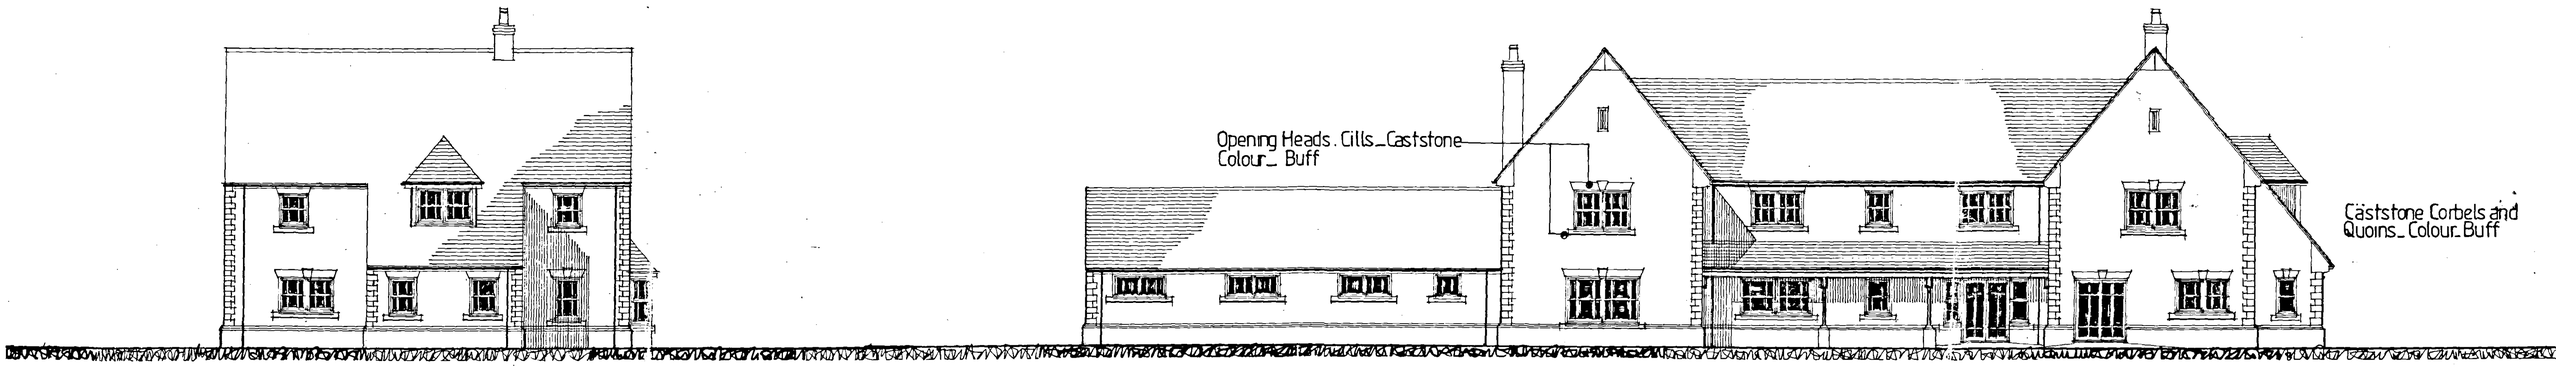

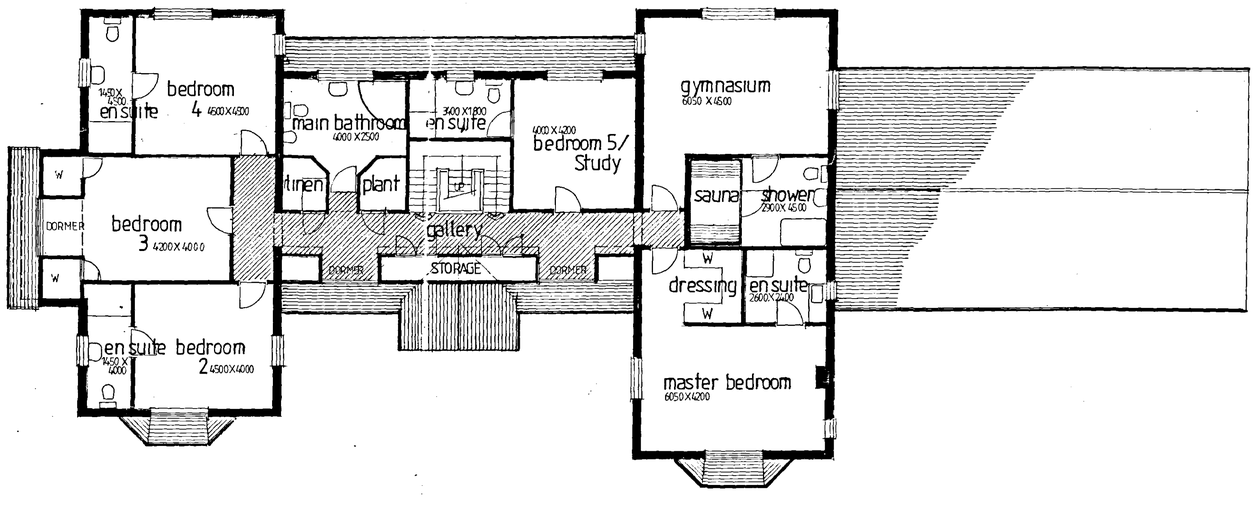

FIRST FLOOR PLAN

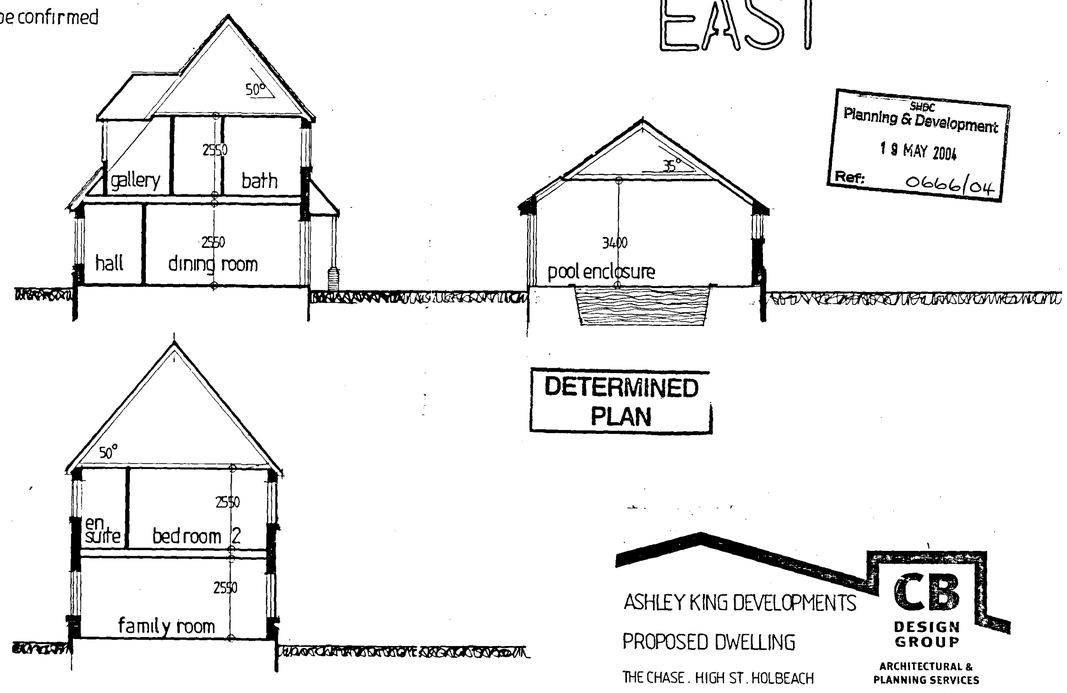

SHBC
Planning & Development
19 MAY 2004
Ref: 0666/04

DETERMINED PLAN

KEY SECTIONS

ASHLEY KING DEVELOPMENTS

PROPOSED DWELLING

THE CHASE . HIGH ST. HOLBEACH

SCALE 1.100 DATE April 04

1019.04.3

CB DESIGN GROUP
ARCHITECTURAL & PLANNING SERVICES
24 Commercial Road
Spalding
Lincolnshire
PE12 2HA
Tel: 01775 722241
Fax: 01775 769986