



1 Site Layout
1 : 500

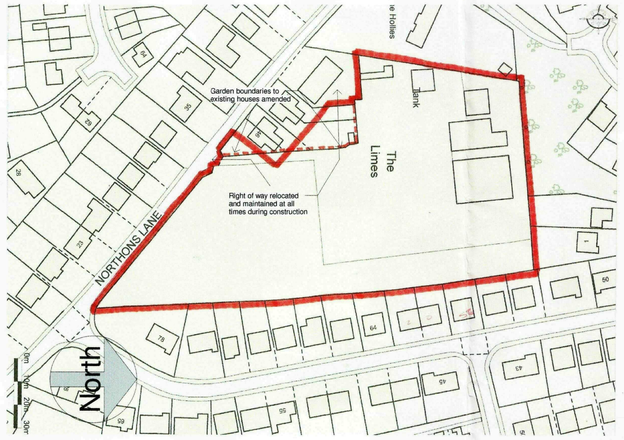

6 Location
1 : 1250

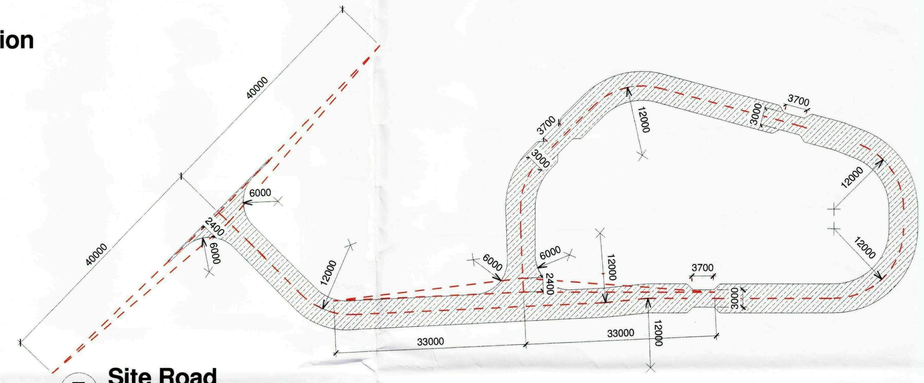

7 Site Road
1 : 500




2 View 1
1 : 1




3 View 2
1 : 1



4 View 3
1 : 1

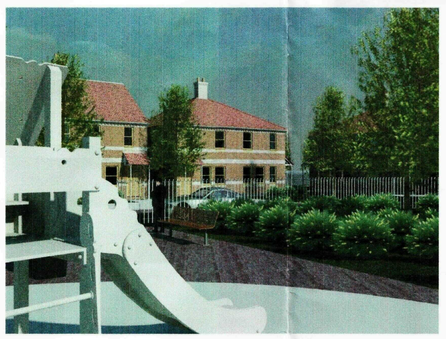

5 View 4
1 : 1

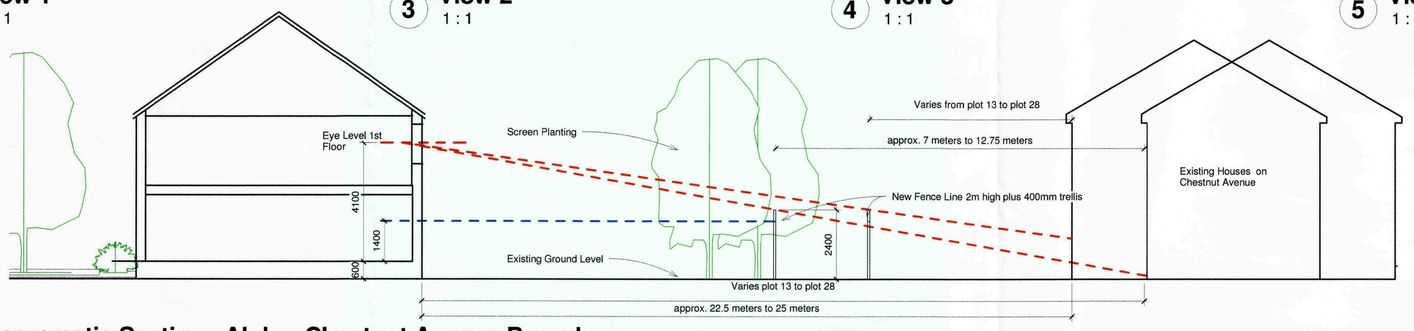

8 Diagramatic Sections Alolng Chestnut Avenue Boundary
1 : 100
As Lincoln Design Guide para 3.3.9

Owen Consultancy LLP
Ivydene
Shilton, Burford
Oxfordshire
OX18 4AB
T. 01993 842036
e. rowen@owenconsultancy.com

AMENDED PLAN
Ref. A1

JHDC
Planning & Development
11 FEB 2010
Ref: 0667-07

REVISIONS

CLIENT

PROJECT
The Limes
SHEET TITLE
Site Layout

DESIGNED BY:	DESIGNED DATE:	CHECKED BY:	CHECKED DATE:
DRAWN BY:	DRAWN DATE:	APPROVED BY:	APPROVED DATE:

PROJECT STAGE:	SCHEME NO:	SCALE: at A1, half scale at A3. **As indicated**	
PROJECT NO:	ZONE:	SHEET NO: **L90 001**	REVISION NO: A