
DETERMINED PLAN

SHDC Planning & Development 18 MAY 2005 Ref: 0669/05


David Broker Design Services Concept 2000 Design & Development Ltd

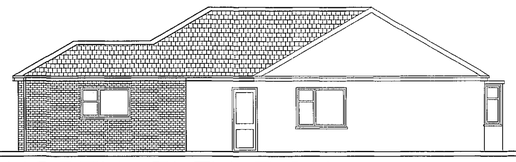

REAR ELEVATION
PROPOSED




NORTH ELEVATION

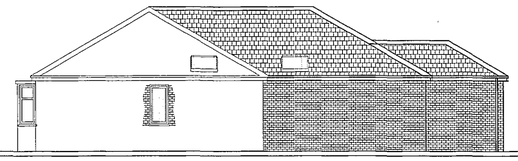


SOUTH ELEVATION




REAR ELEVATION
EXISTING

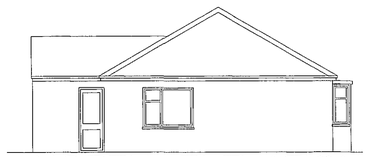


NORTH ELEVATION

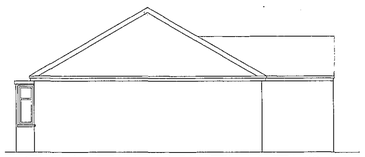



SOUTH ELEVATION

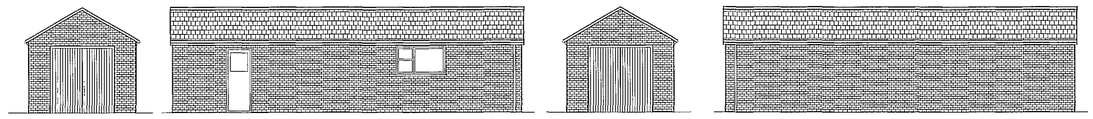

GARAGE ELEVATIONS

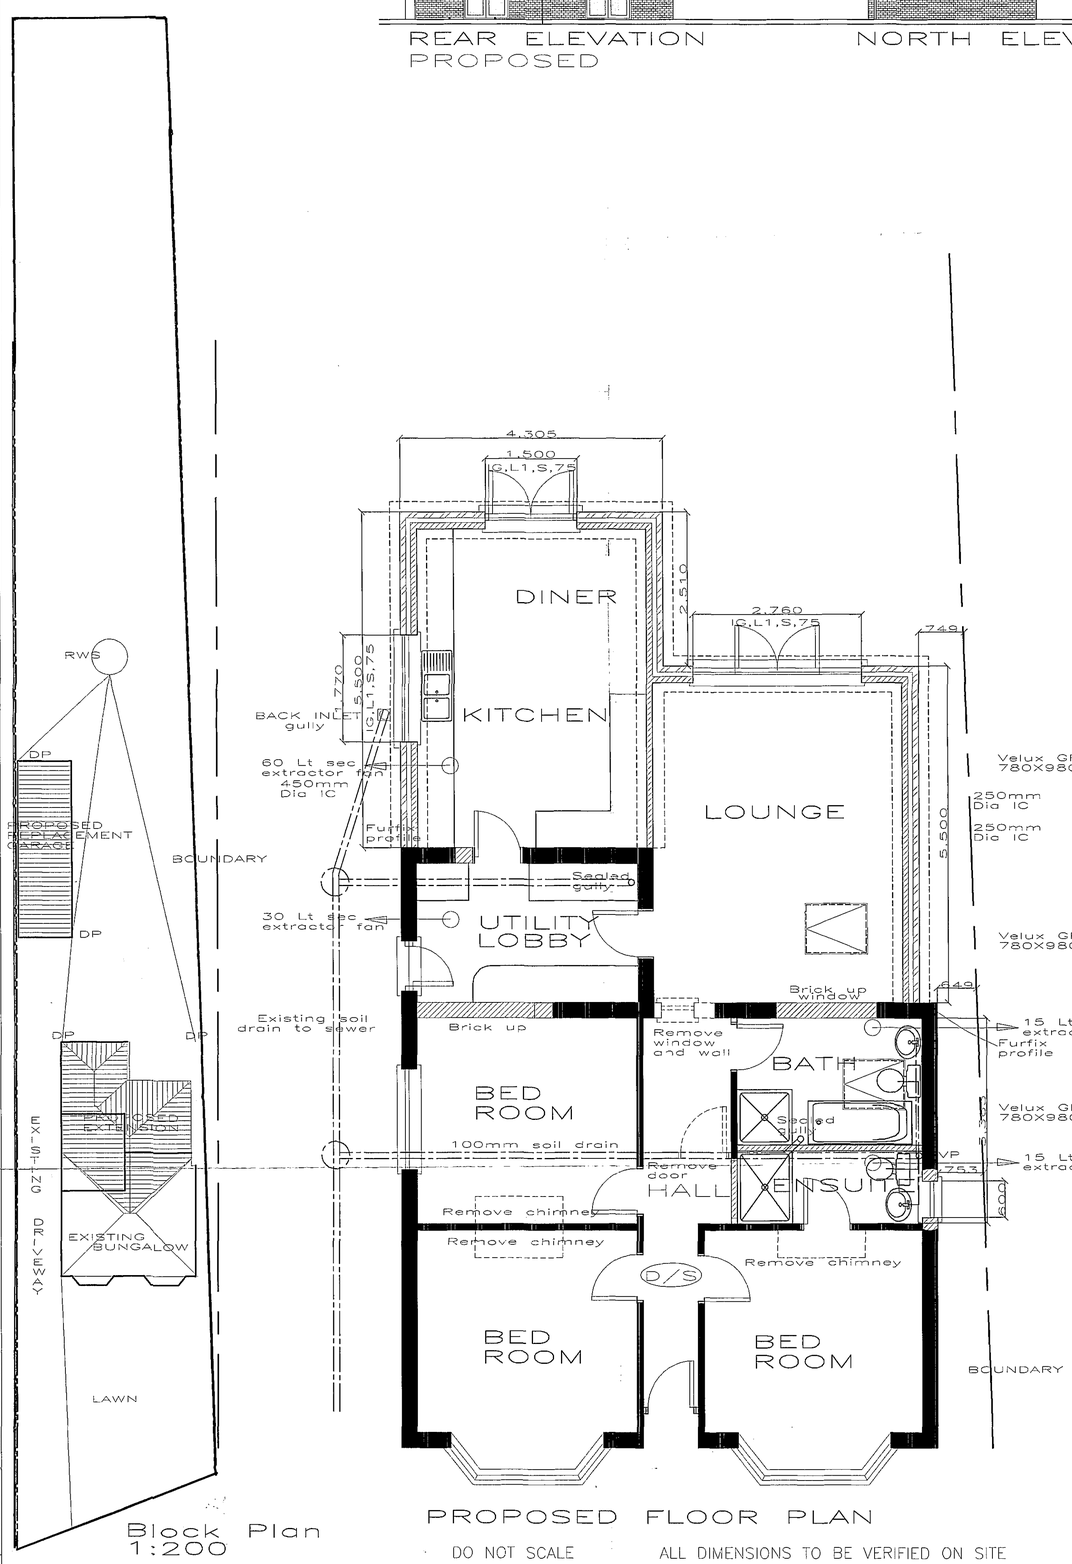

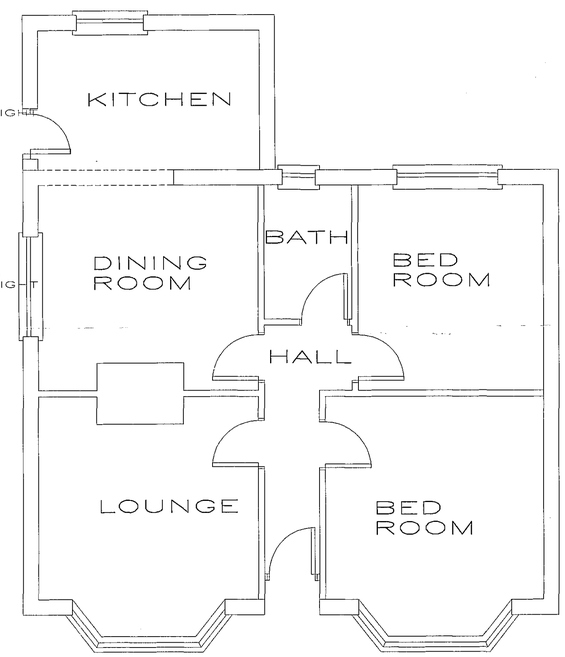

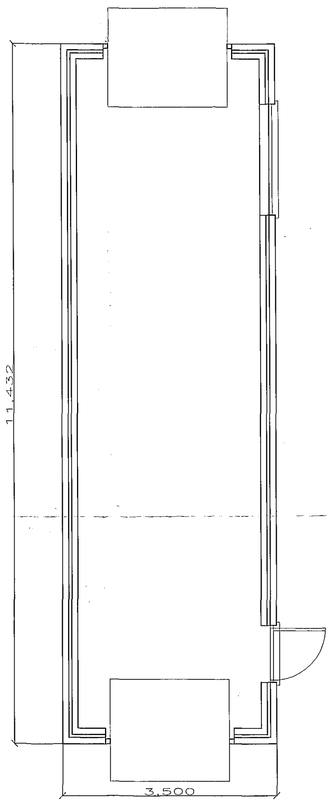

DRAWING/FILE No	943 AC 2
PROJECT	PROPOSED REAR EXTENSION TO BUNGALOW LANDSDOWN. 186 BOSTON ROAD HOLBEACH SPALDING LINCS
SCALE	1:50 1:100
DATE	02-02-05
DRAWN	DB
Issued	
Revisions	2 Reduced size 11-05-05

DANBROOKE HOUSE STATION ROAD
ARCHITECTURAL TECHNICIANS
WISBECH ST MARY
WISBECH CAMBS.PE13 4RW
Telephone 01945410421
Facsimile 01945410400

DO NOT SCALE ALL DIMENSIONS TO BE VERIFIED ON SITE

THIS DRAWING AND DESIGN REMAINS THE COPYRIGHT OF DAVID BROKER AND MAY NOT BE REPRODUCED WITHOUT PERMISSION.

File:D:\WORK\943 A CONNINGTON 1.dwg Plotted: 2005-05-17 12:42:23