




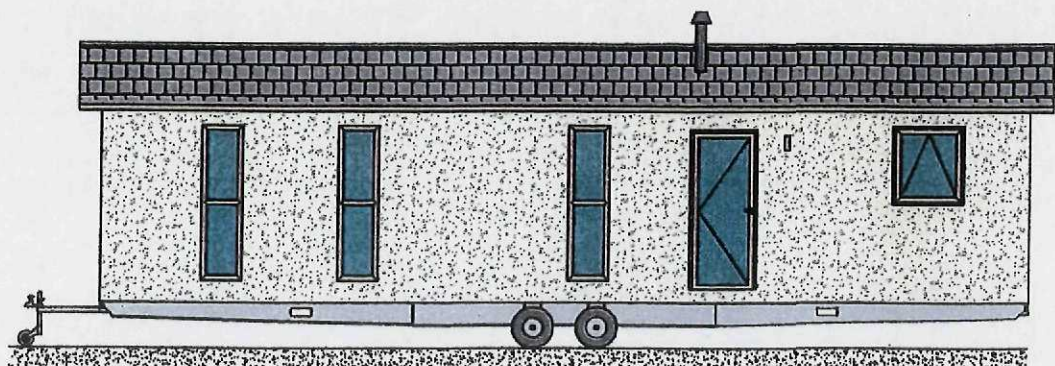


Elevation A (Scale 1:100)

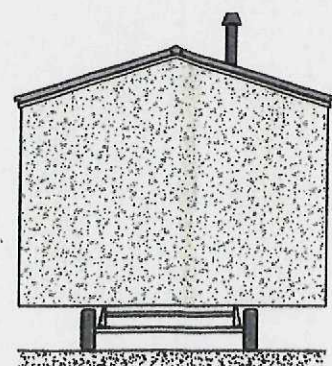

Elevation B (Scale 1:100)

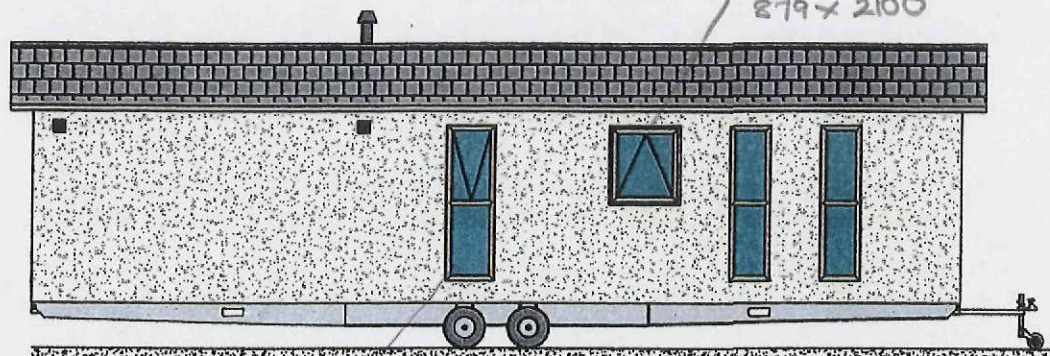

Elevation C (Scale 1:100)

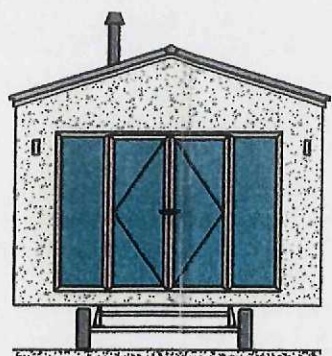

Elevation D (Scale 1:100)

Floor Construction (Out to In)

Hot Dipped Galvanised Steel Chassis
145x44mm Pressure Treated Timber
120mm ECO Therm Foil Backed PIR
Insulation (Between Studs) Underdrawn
with 12mm Plywood
Polythene Vapour Barrier
44x44mm Timber Batten
18mm Chipboard Flooring
U-Value 0.18W/m²K

Roof Construction (In to Out)

9mm Moisture Resistant 'V' Groove MDF Ceiling
Board
25mm Timber Batten
Glide Vale Foil Backed Vapour Barrier
Timber Truss
75mm ECO Therm Foil Backed PIR Insulation
100mm Mineral Wool Insulation
Builders Breather Membrane
44x44mm Battens
Britmet Utratile Galvanised Steel Roof Tile
(Titanium Grey)
U-Value 0.13W/m²K

Wall Construction (Out to In)

10mm Canexcl Ridgewood in Almond Cream
25mm Timber Batten
Builders Breather Membrane
12mm Hardwood Plywood
89mm Timber Stud
75mm ECO Therm Foil Backed PIR Insulation
(Between Studs)
Glide Vale Foil Backed Vapour Barrier
25mm Timber Batten
10mm Rigidor Fire Board
U-Value 0.22W/m²K

Windows

Upvc Double Glazed 'K' Glass
Wrapped in Light Oak
U-Value 0.17W/m²K

Soffits & Fascias



UPVC Fascias Wrapped in Light Oak
UPVC Soffits White

DOOR ADDED
879 x 2100

WINDOW REMOVED

THIS WILL BECOME DOOR

THIS WILL BE FULL WALL
NO WINDOW

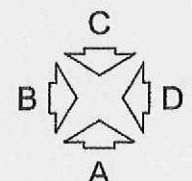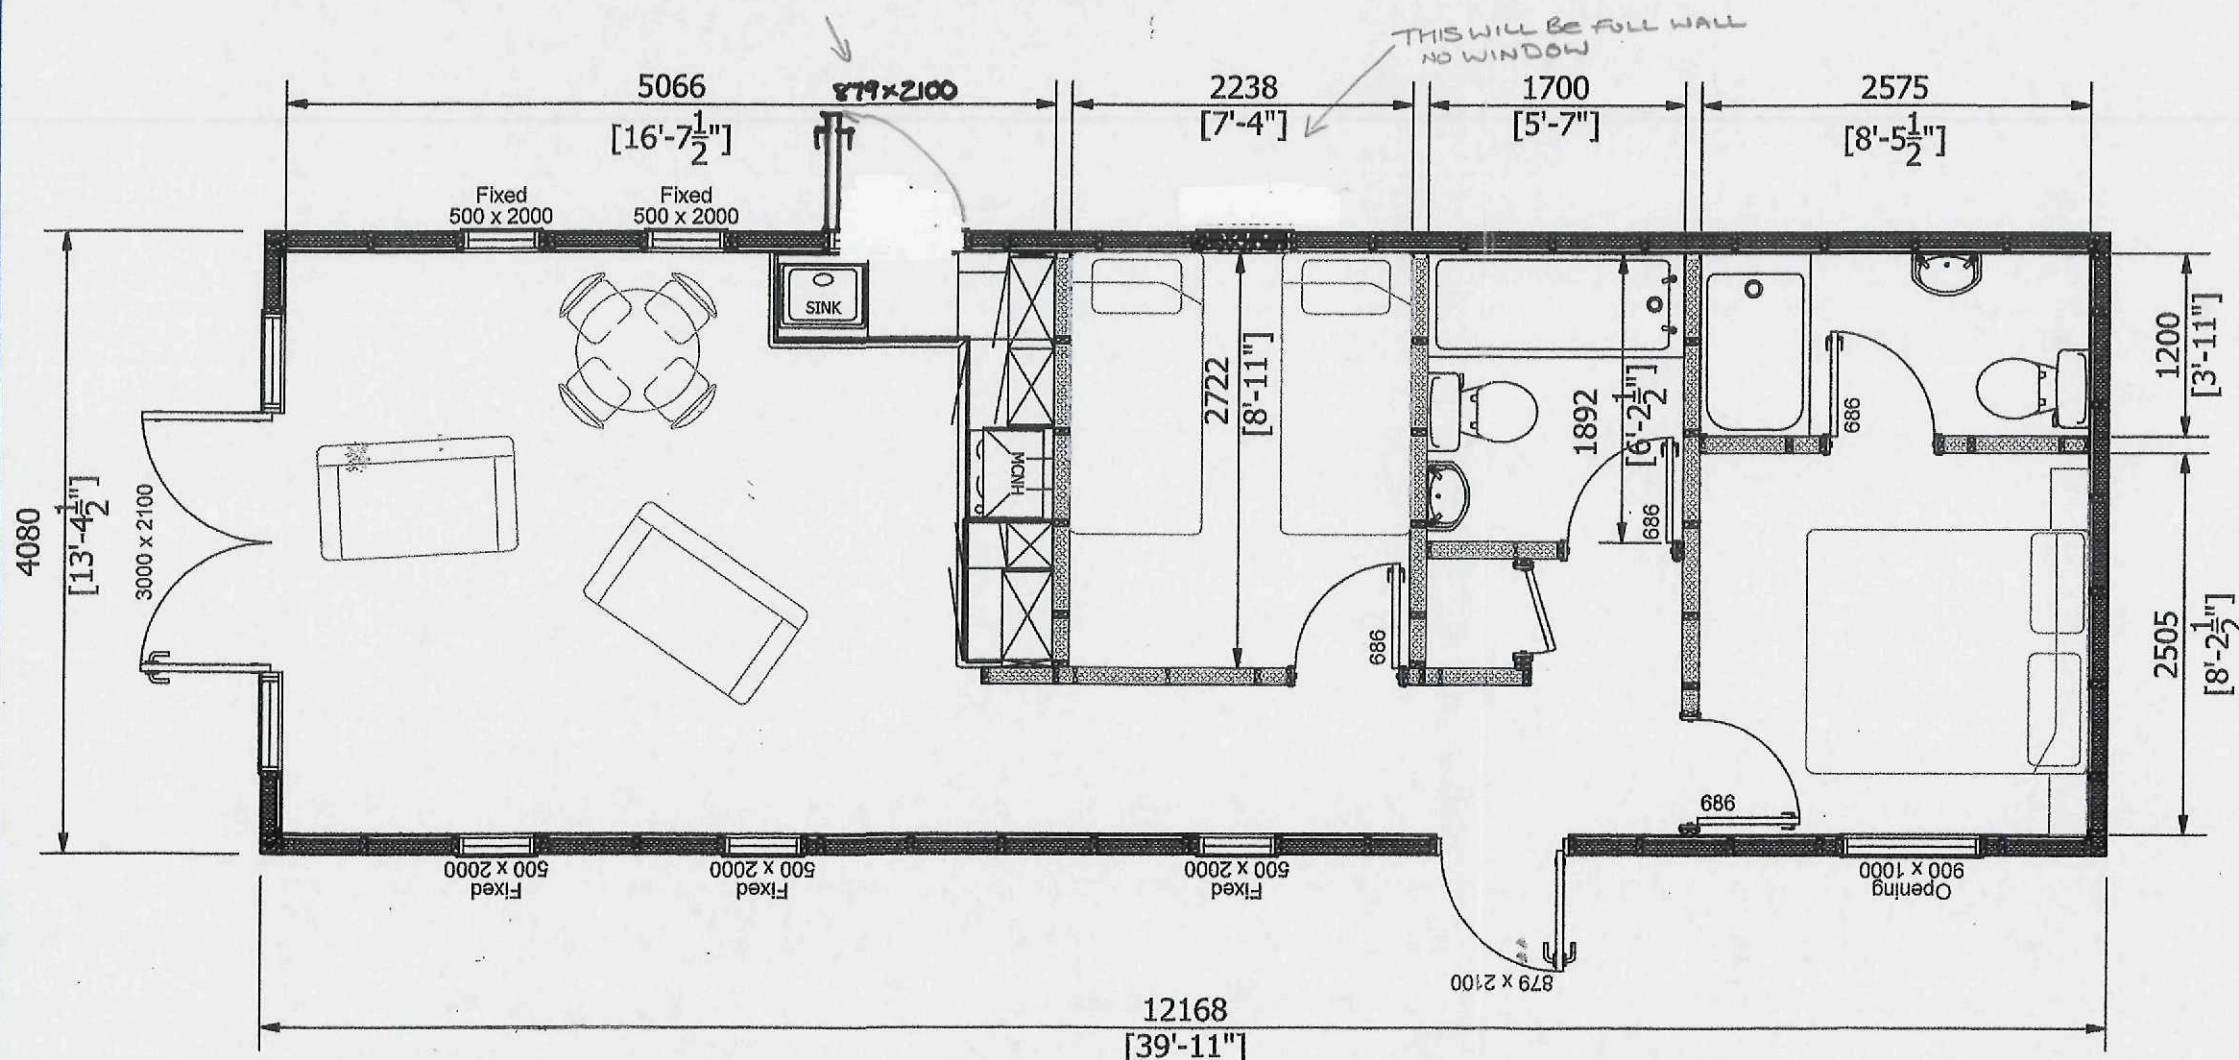

REFERENCE FOR EXTERNAL
VIEWS OF THE BUILDING

A	First Issue	-	-	-	-
Rev	Description	By	Date	Chk	Date
Revision History					
General Notes:					
• This drawing and any information or descriptive matter set hereon is the confidential property of Shire, and must not be disclosed, loaned, copied or used for manufacturing, tendering or any other purpose without the prior consent in writing of Shire.					
• Do not scale from this drawing, work to figured dimensions only.					
• All dimensions are in millimeters					
 BUILT AROUND OUR REPUTATION LodgeSales@shiregb.co.uk					
Tydd Bank, Sutton Bridge, Spalding, Lincolnshire, PE12 9XE Tel: +44 (0)1406 359052 - Fax: +44 (0)1406 ?????					
Client: Mrs Sayers					
Project: Snipe 40' x 14' Single					
Drawn By:	A.I.	Drawn Date:	10/02/14	Checked By:	
Scale:	1:50	Sheet Size:	A3	Sheet Number:	1 of 1
Drawing Title: Plan Layout & External Elevations					
Drawing Number: S2048-100					Rev: A