




EAST SIDE ELEVATION

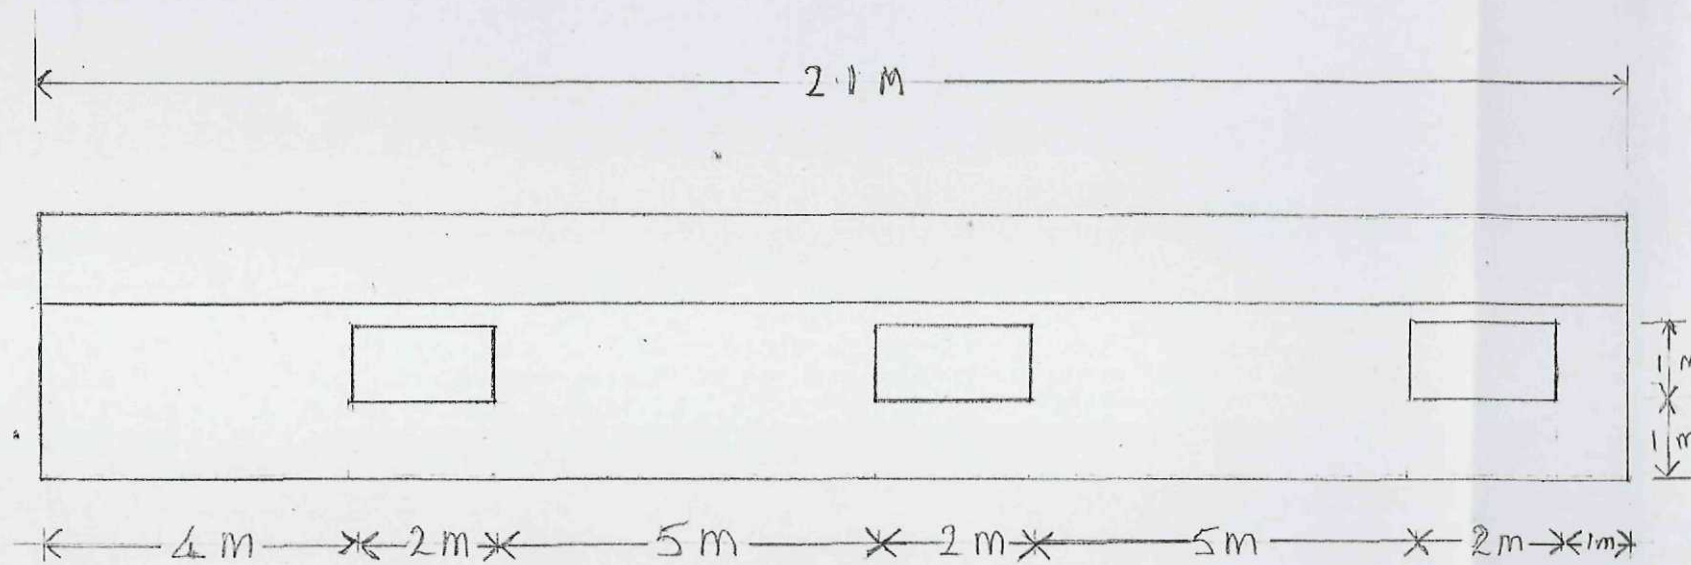


NORTH END ELEVATION

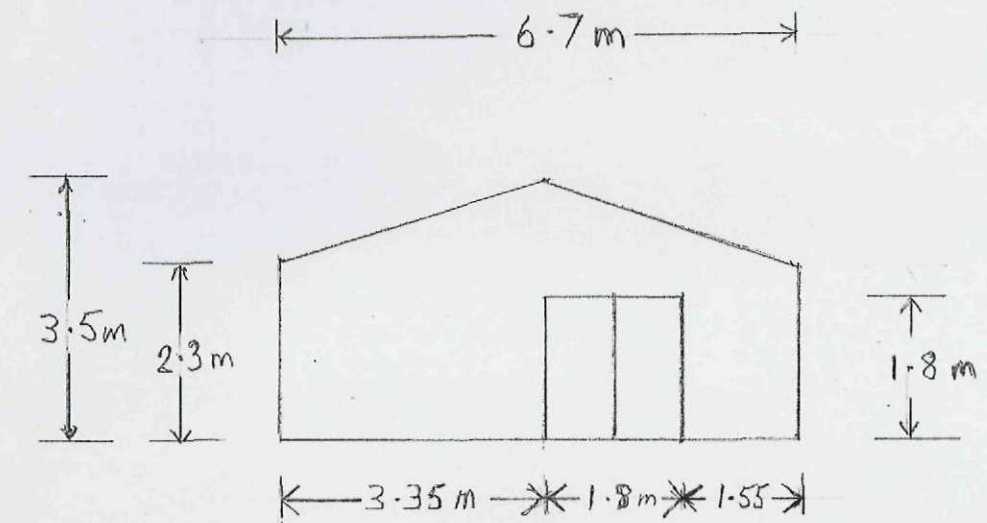

WEST SIDE ELEVATION

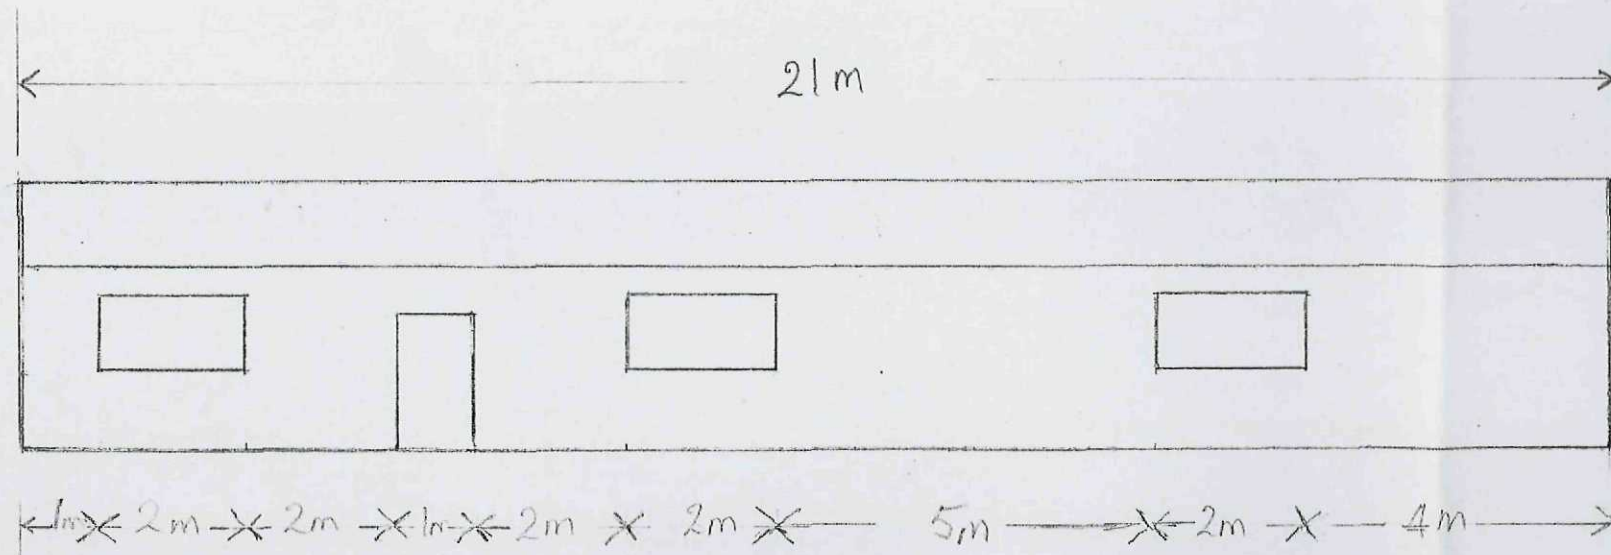

SOUTH END ELEVATION

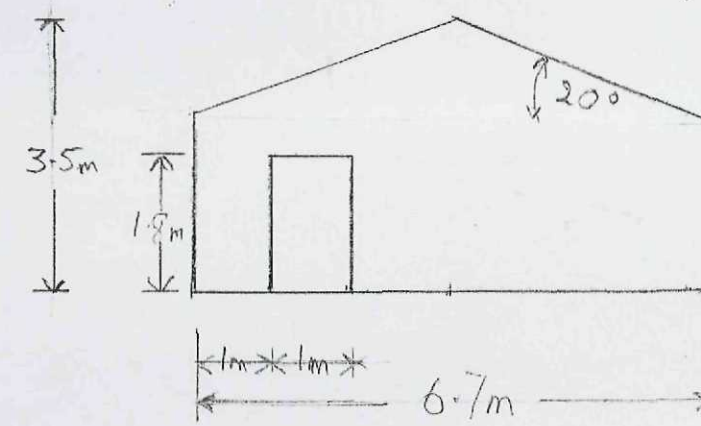

6x WINDOWS 2m x 1m 2x SINGLE DOORS 1.8m x 1m 1x DOUBLE DOOR 1.8m x 1.8m

1m
SCALE
1:100