EXISTING

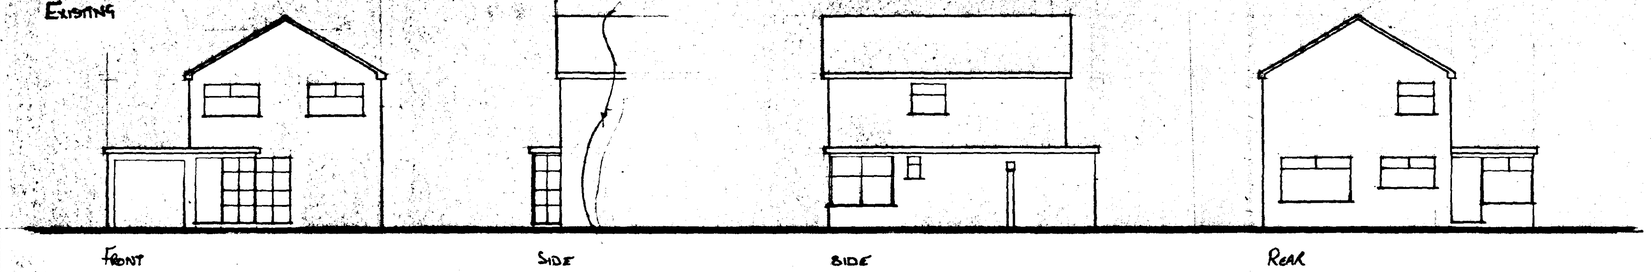

FRONT SIDE SIDE REAR

PROPOSED

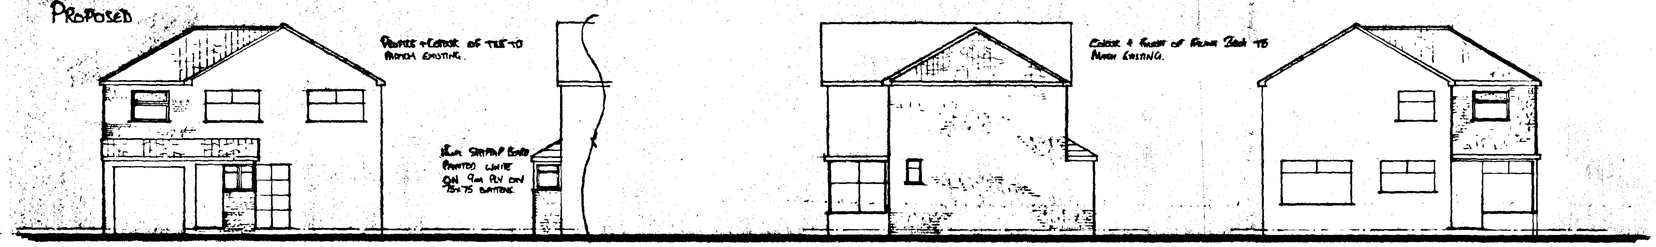

FRONT SIDE SIDE REAR

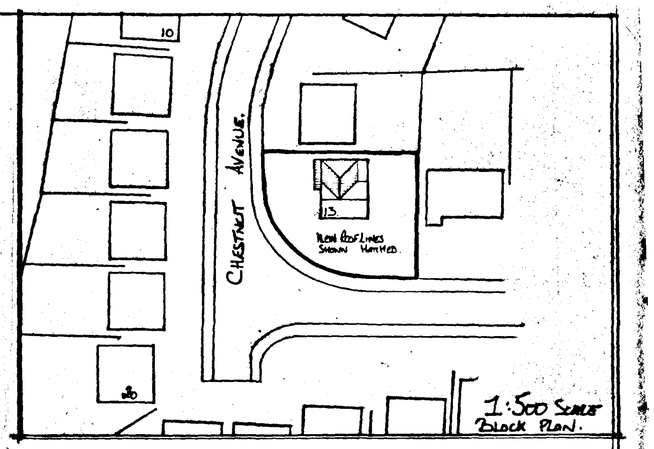

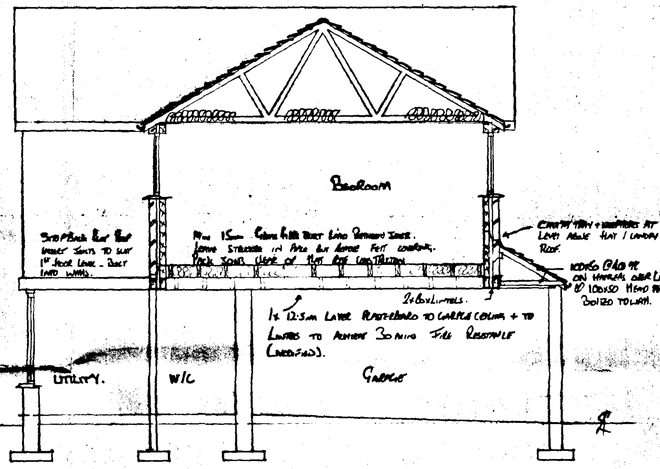

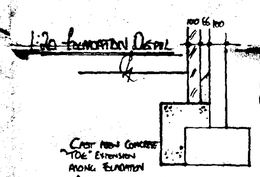

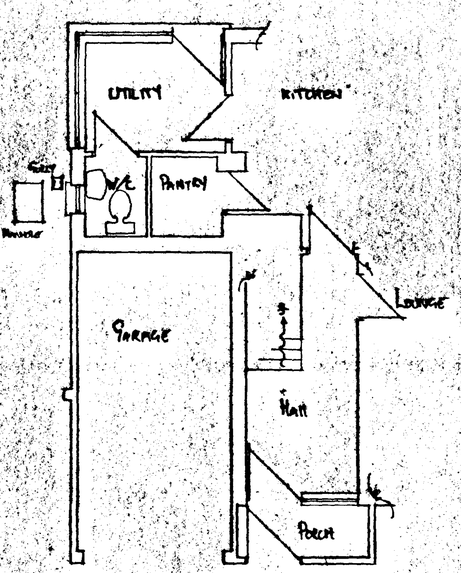

EXISTING GROUND FLOOR

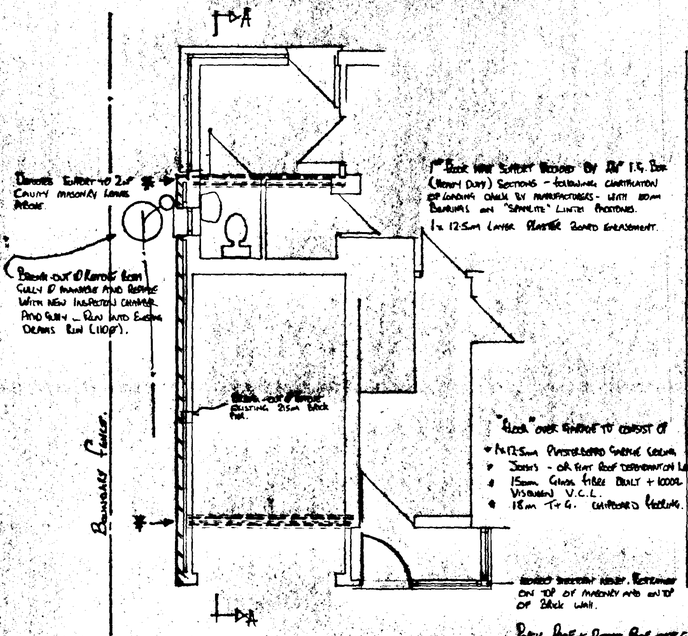

PROPOSED GROUND FLOOR

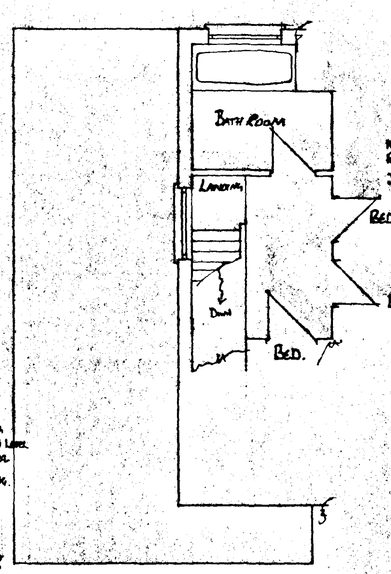

EXISTING FIRST FLOOR

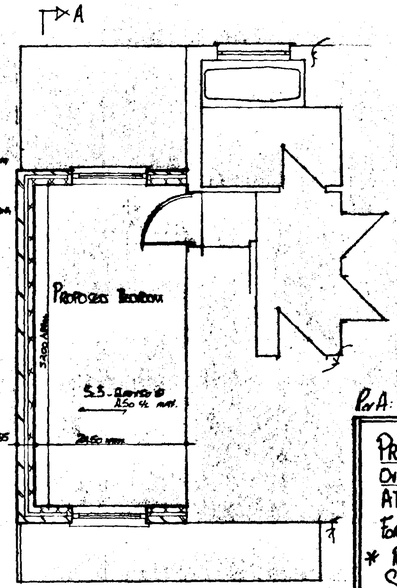

PROPOSED 1st FLOOR

DETERMINED PLAN

SOUTH HOLLAND DC HOUSING & PLANNING 30 JUN 1998 Ref: 0672/98

Part A: Notice issued 1st Floor S.Side Note + Door Re-Siting 8/98

PROPOSED 1st FLOOR EXTENSION AND ROOF OVER REBUILT PORCH

AT:- 13 CHESTNUT AVE HOLBEACH

FOR:- MR K LEWIS.

* READ IN CONJUNCTION WITH CONSTRUCTION NOTES IN BOOKLET FORM.

SCALES 1:100 1:50

MAY 1998 - DKG/LEWBT

DO NOT SCALE

CONTRACTORS RESPONSIBILITY TO CHECK DIMS