
ROD DESIGNS
TEL : 01529 240 407

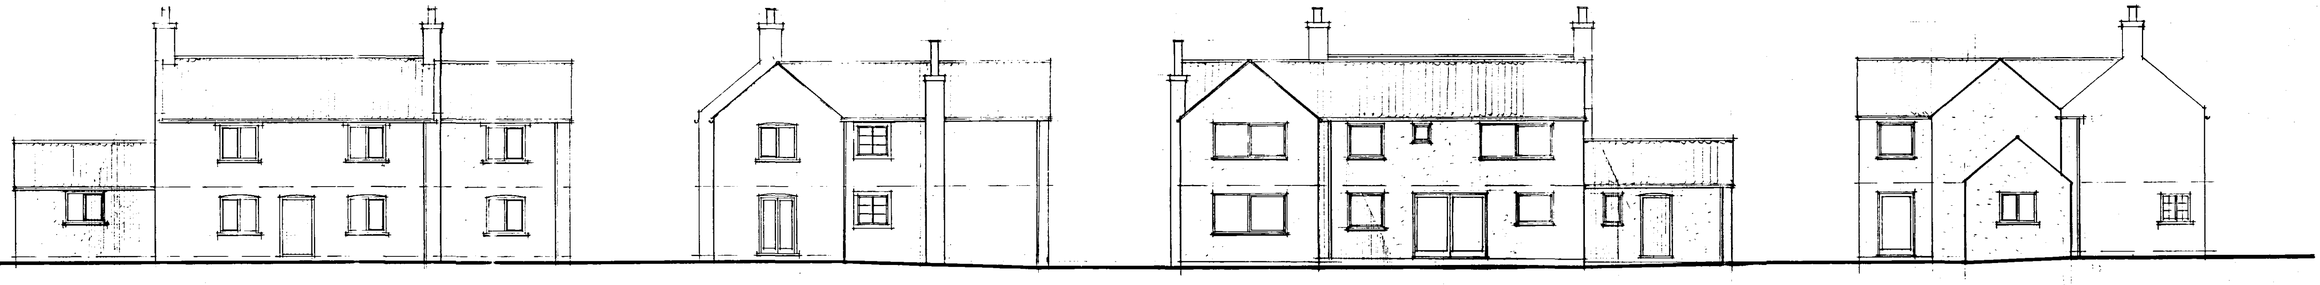


NORTH - WEST ELEVATION

SOUTH - WEST ELEVATION


SOUTH - EAST ELEVATION

NORTH - EAST ELEVATION

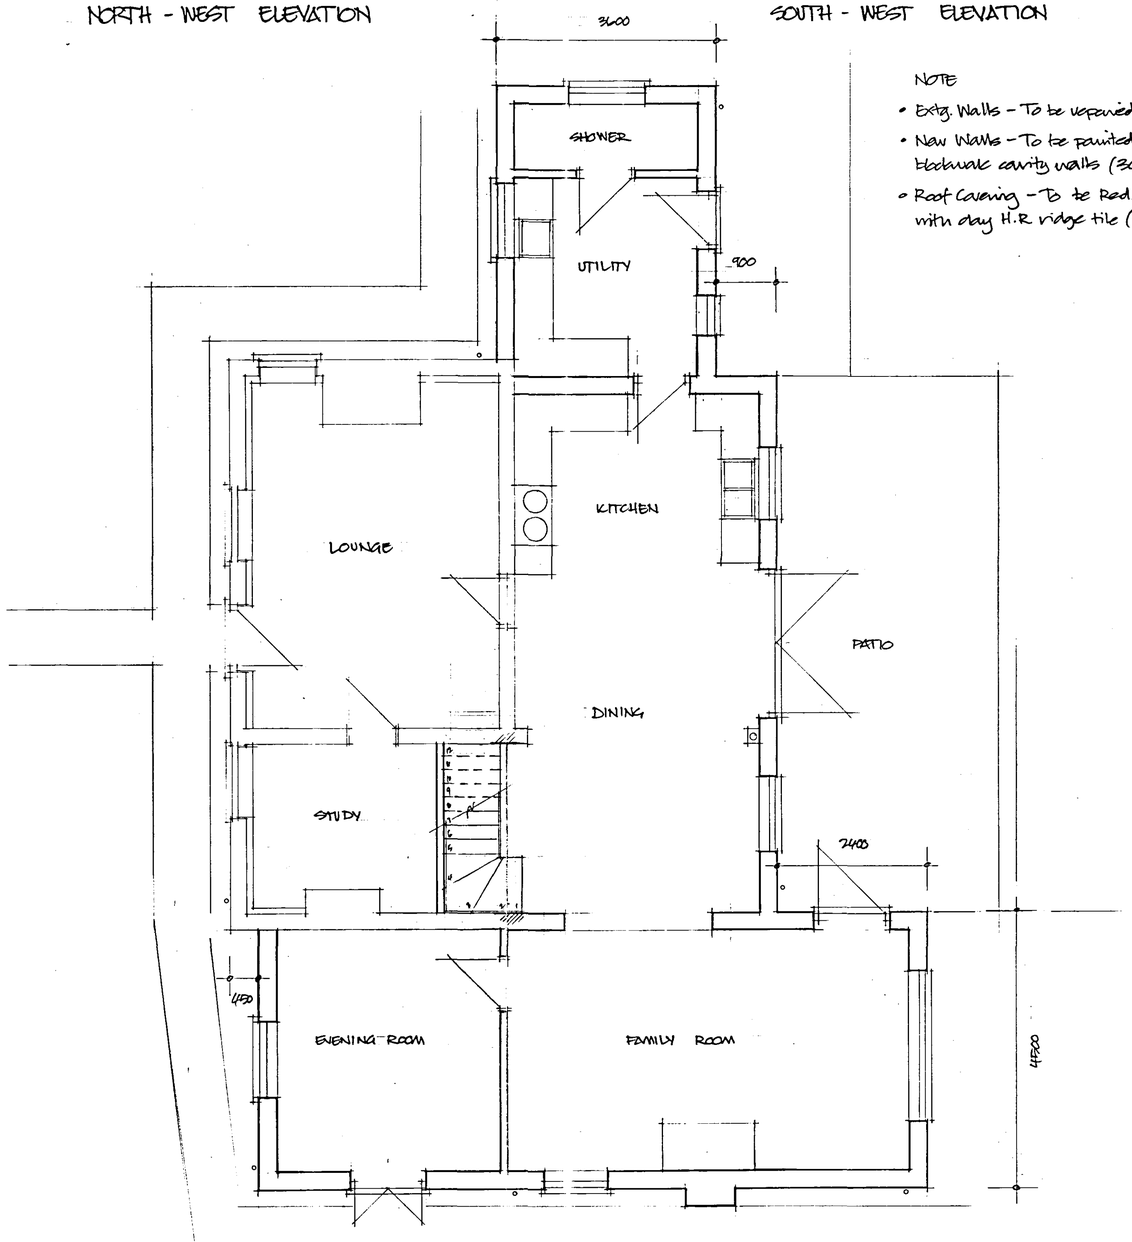

NOTE

- Extg. Walls - To be repaired & painted
- New Walls - To be painted smoth rendered blockwork cavity walls (300mm thick).
- Roof Covering - To be Red Clay Pantiles with clay H.R ridge tile (reclaimed).

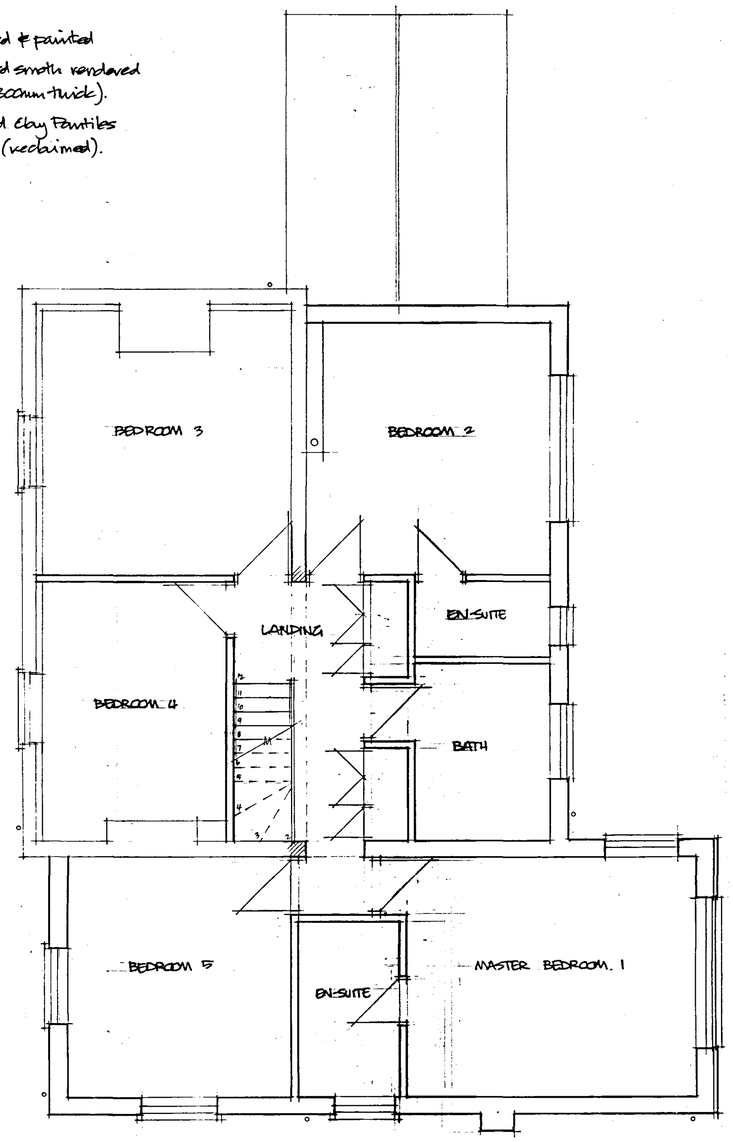

SHDC
Planning & Development
09 JUN 2008
Ref: 673/08

GROUND FLOOR LAYOUT

FIRST FLOOR LAYOUT

DETERMINED PLAN

PROPOSED TWO STOREY EXTENSION AT CROWMARSH COTTAGE, EASTERN ROAD, HOLBEACH ST. MARK'S, LINCS

FOR : MR R.A. KELLEHER

DATE : MAY 08

SCALE : 1-100 & 1-50

DWG N° 04/08/02