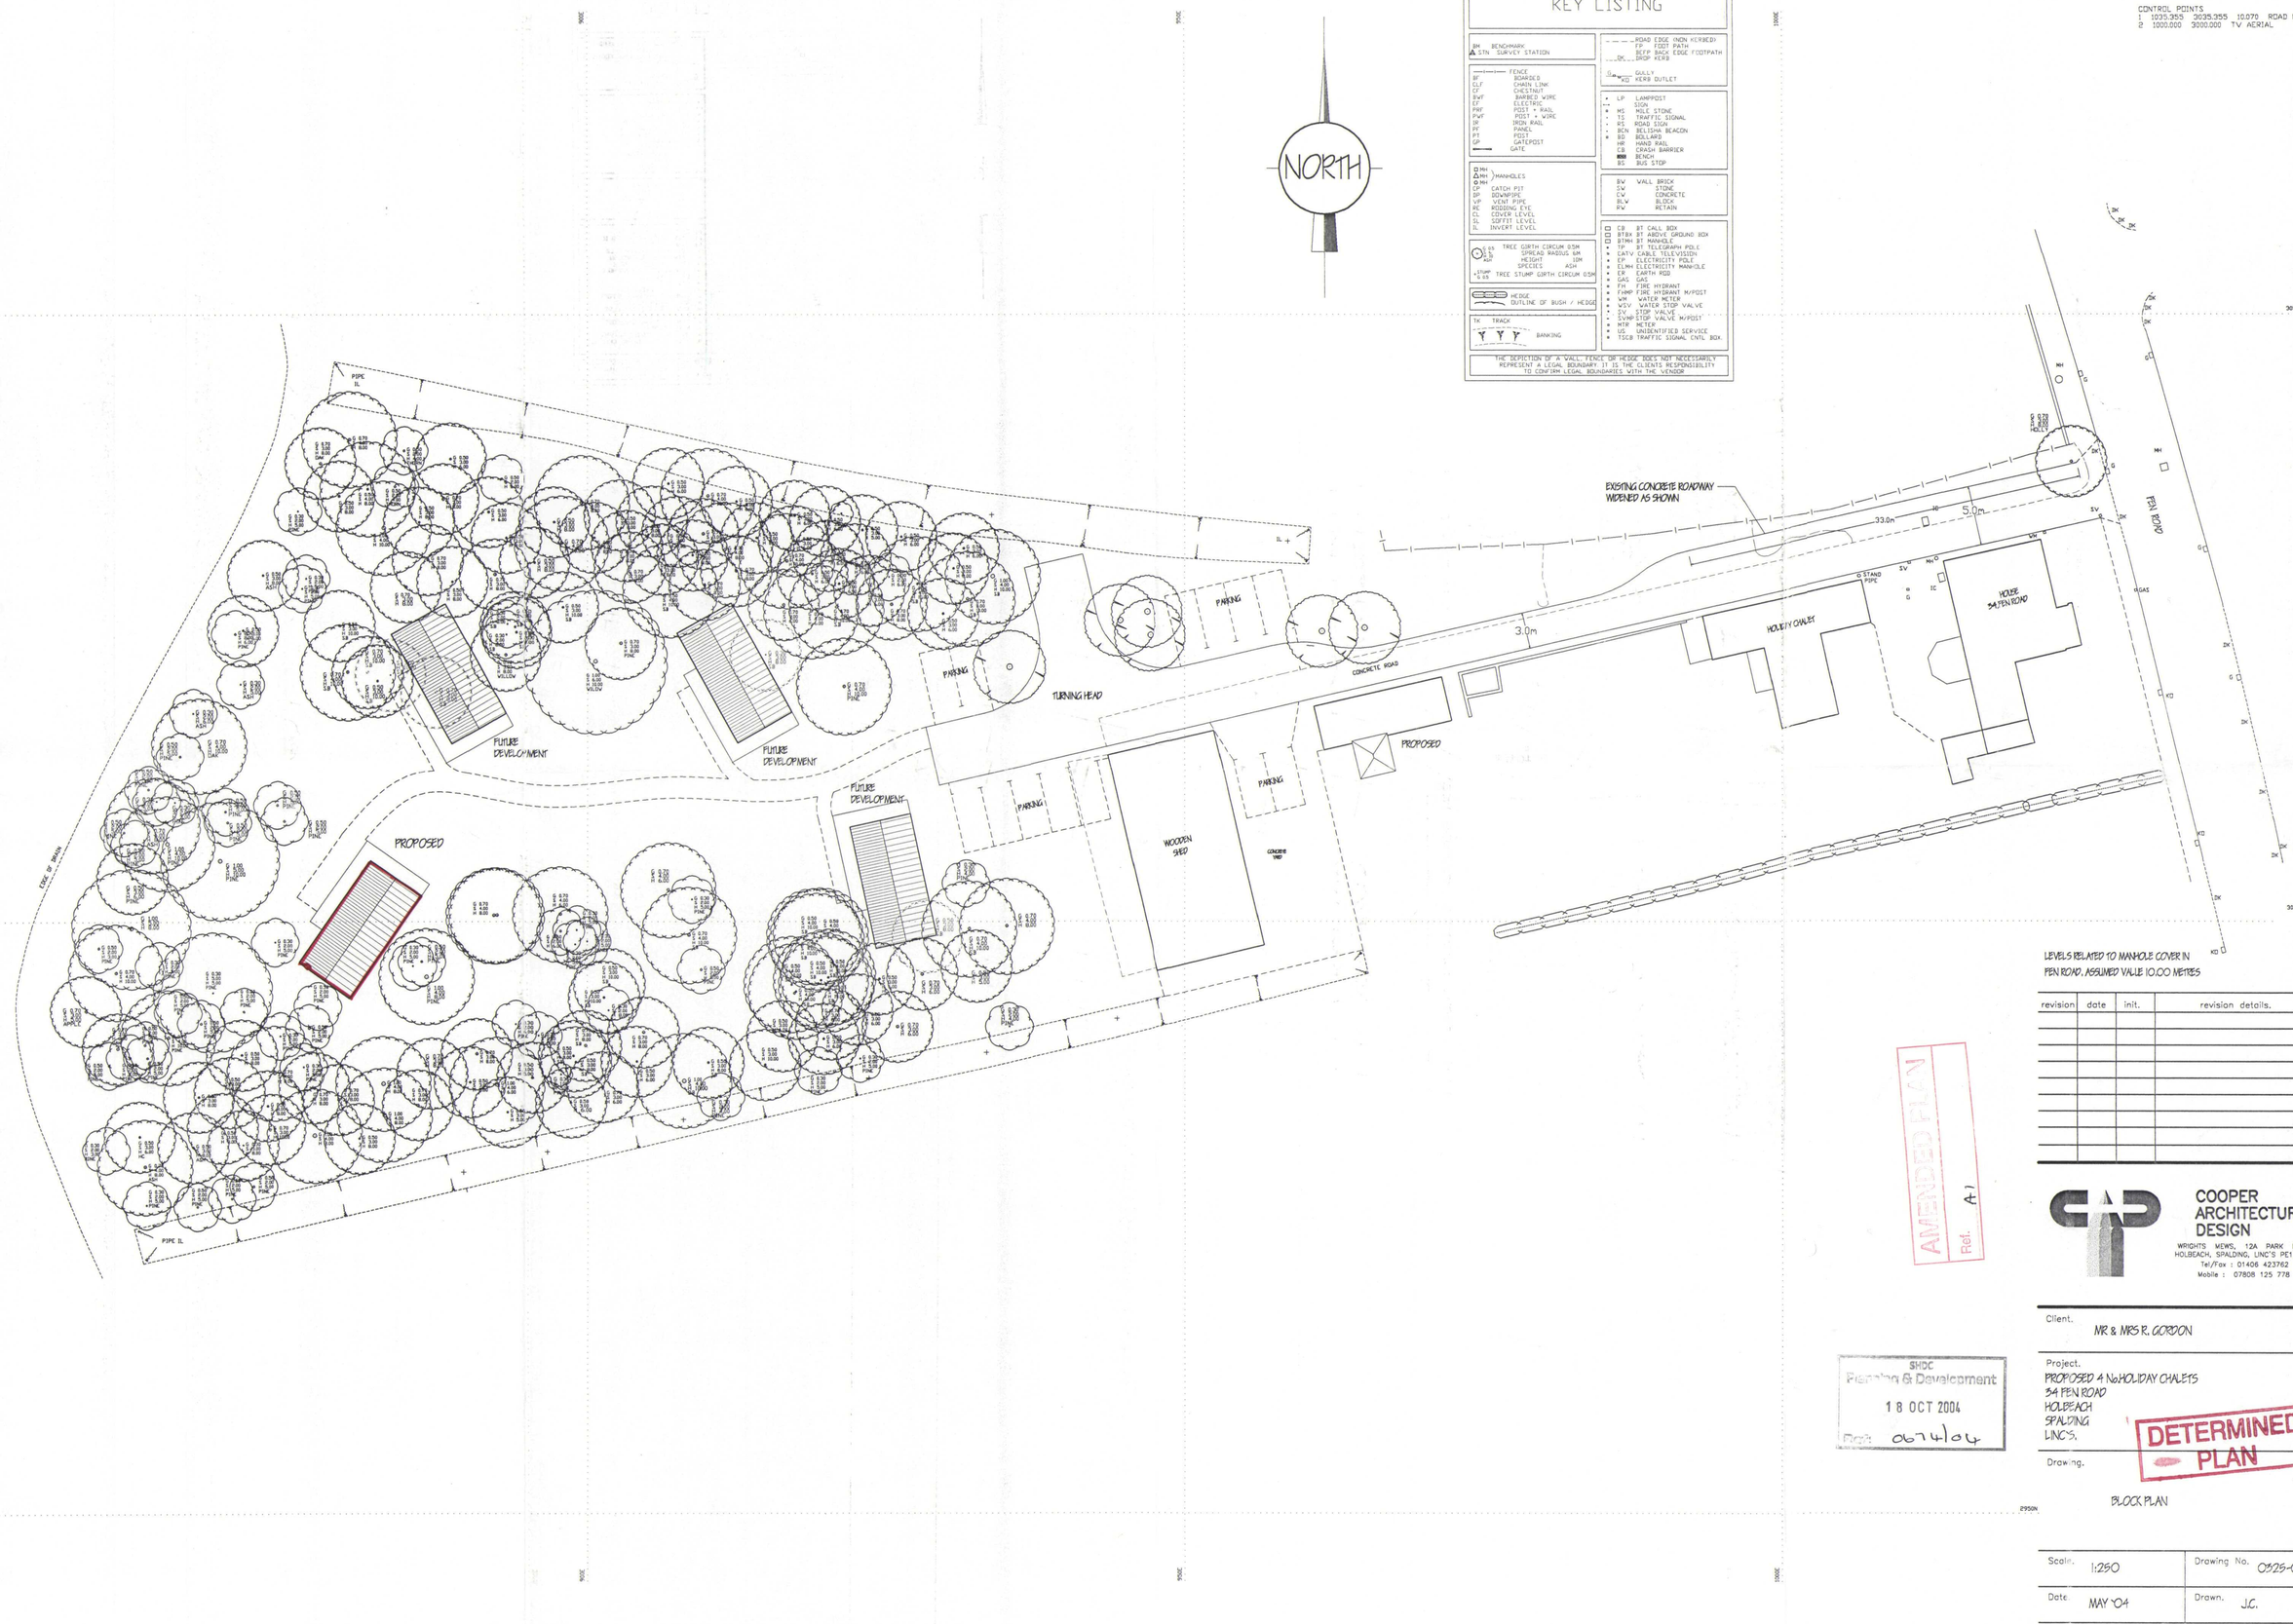


LEVELS RELATED TO MANHOLE COVER IN PEN ROAD, ASSUMED VALUE 10.00 METRES

revision	date	init.	revision details.

AMENDED PLAN
Ref. A1

SHDC
Planning & Development
18 OCT 2004
Ref: 0674/04

DETERMINED PLAN

COOPER ARCHITECTURAL DESIGN
WRIGHTS MEWS, 12A PARK ROAD, HOLBEACH, SPALDING, LINC'S PE12 7EE
Tel/Fax : 01406 423762
Mobile : 07808 125 778

Client.
MR & MRS R. GORDON

Project.
PROPOSED 4 No HOLIDAY CHALETS
34 PEN ROAD
HOLBEACH
SPALDING
LINC'S.

Drawing.
BLOCK PLAN

Scale. 1:250	Drawing No. 0525-02
Date MAY '04	Drawn. J.C.