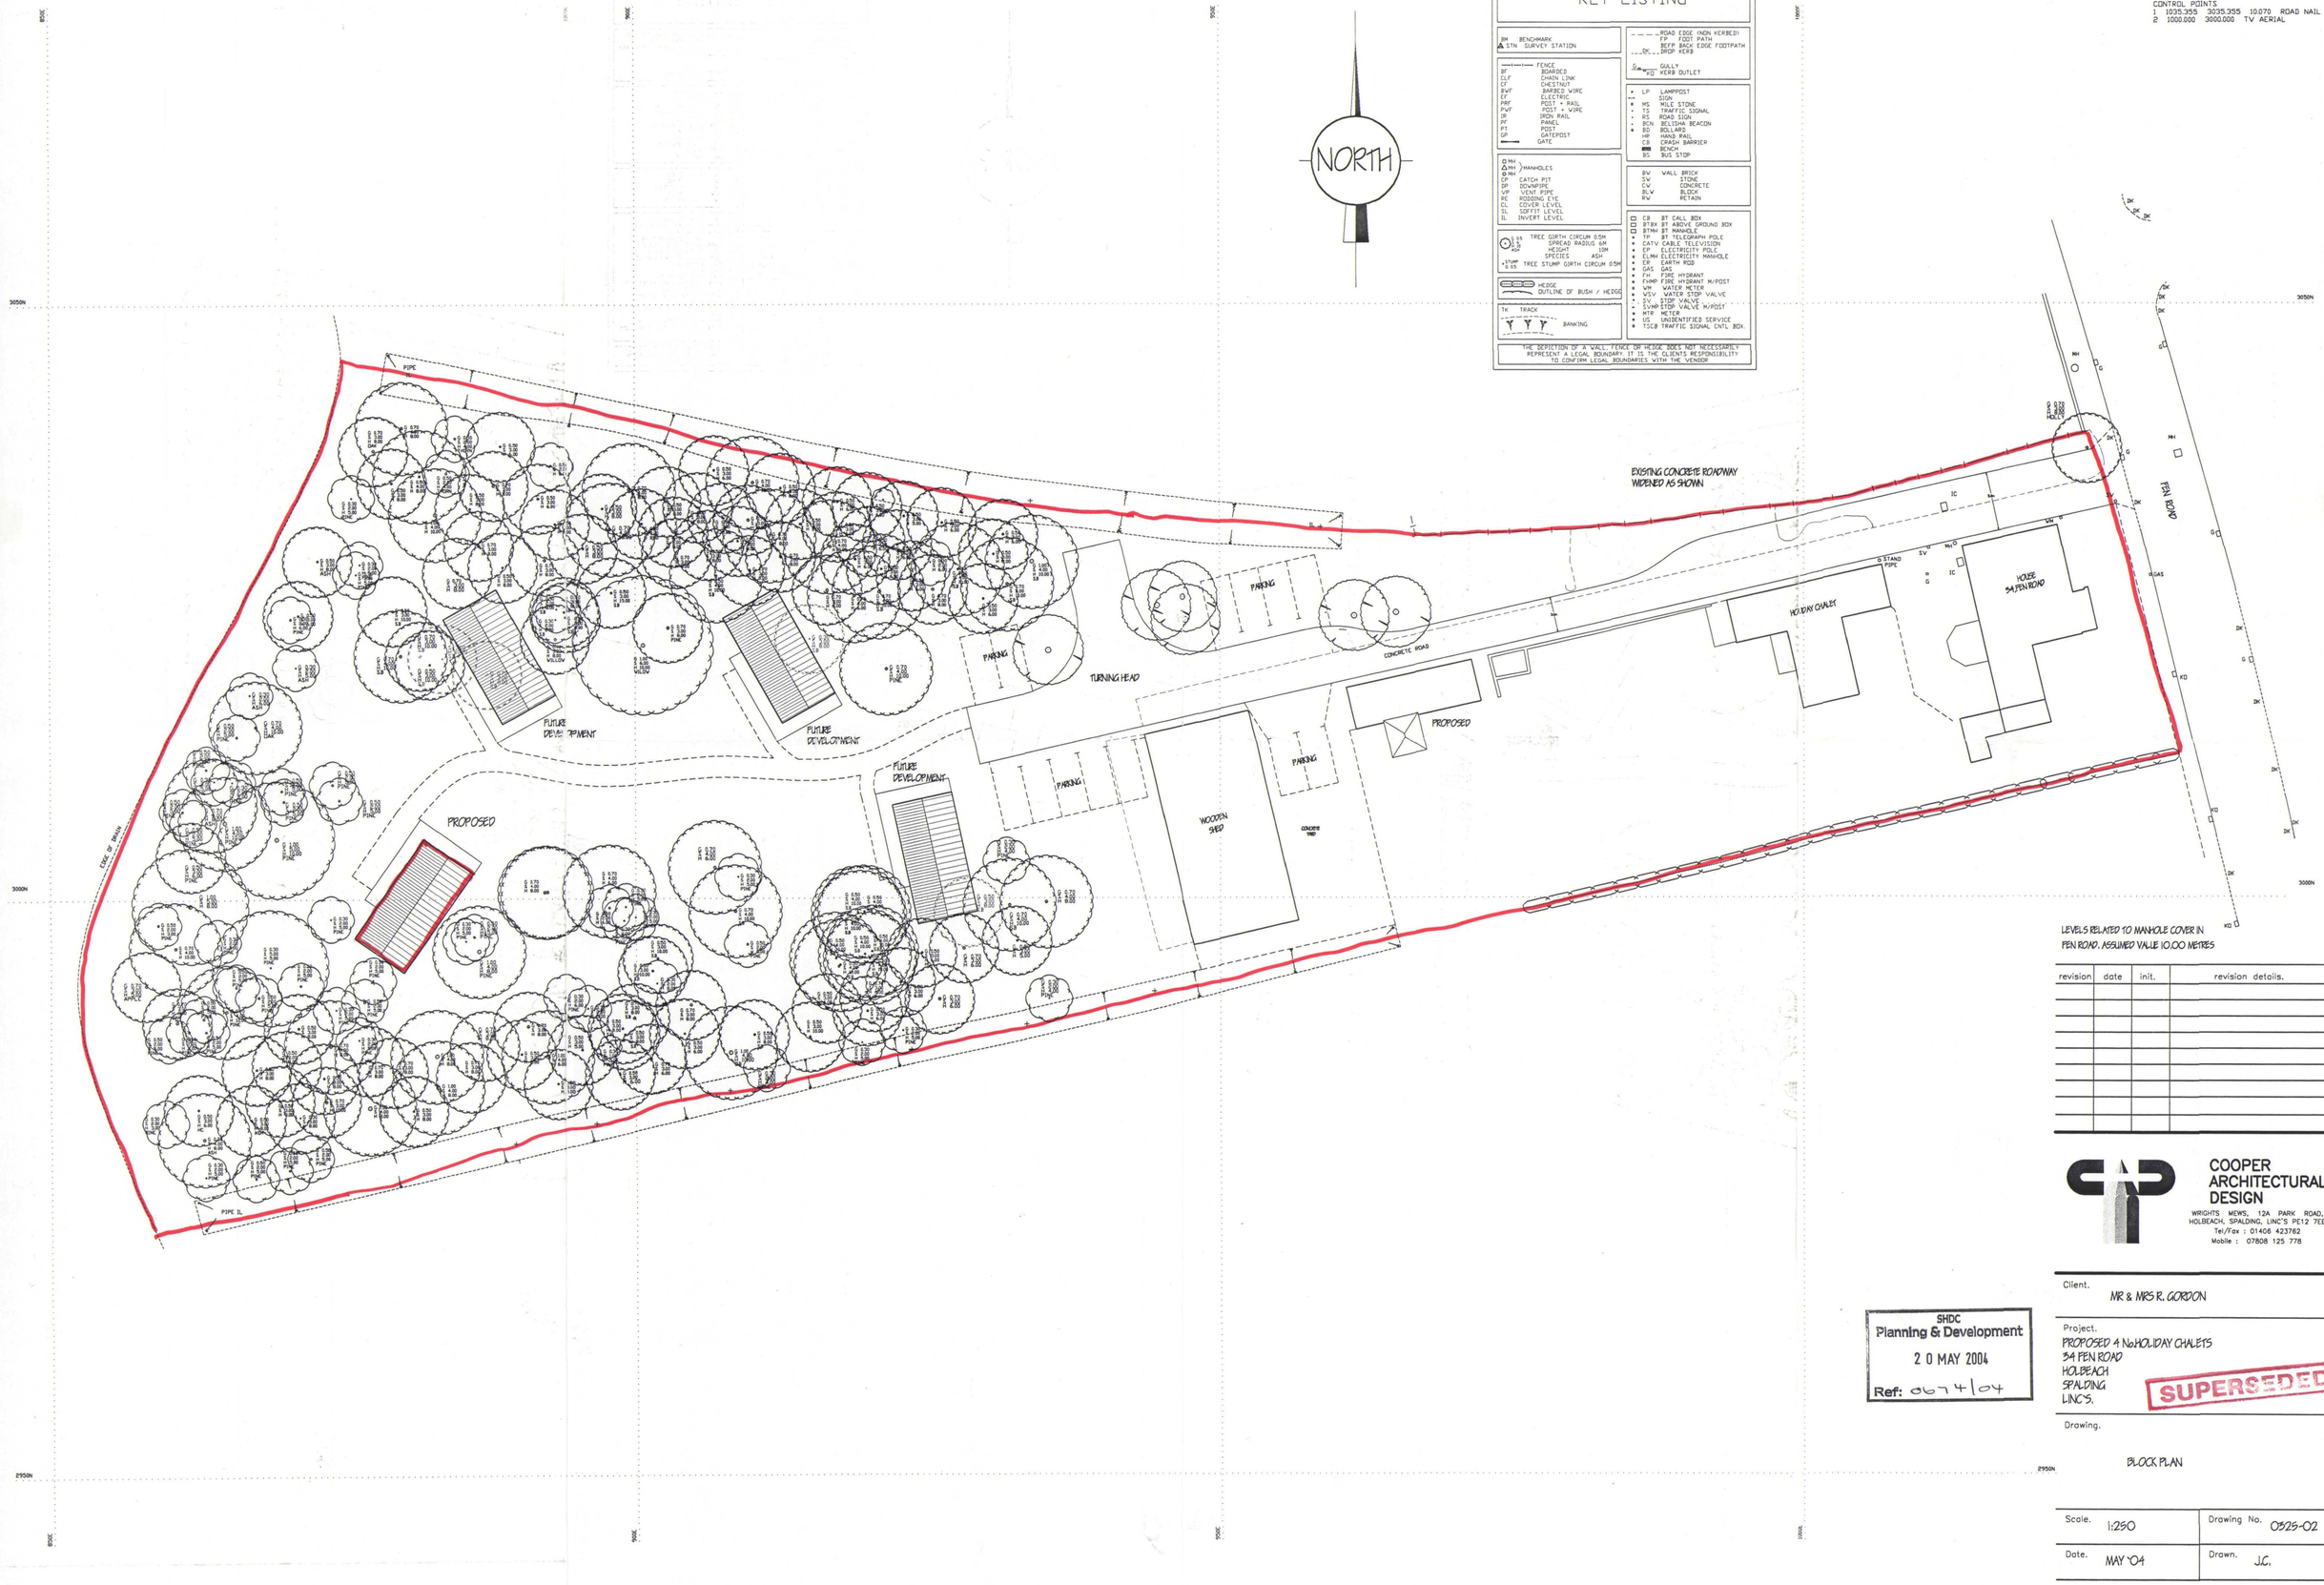



| revision | date | init. | revision details. |
|---|---|---|---|
| | | | |
| | | | |
| | | | |
| | | | |
| | | | |
| | | | |
| | | | |
| | | | |
| | | | |
| | | | |

SHDC
Planning & Development
2 0 MAY 2004
Ref: 0674/04


COOPER ARCHITECTURAL DESIGN
WRIGHTS MEWS, 12A PARK ROAD, HOLBEACH, SPALDING, LINC'S PE12 7EE
Tel/Fax : 01406 423762
Mobile : 07808 125 778


Client.
MR & MRS R. GORDON

Project.
PROPOSED 4 No.HOLIDAY CHALETS
34 FEN ROAD
HOLBEACH
SPALDING
LINC'S.

SUPERSEDED

Drawing.
BLOCK PLAN

| | |
|---|---|
| Scale. 1:250 | Drawing No. 0329-02 |
| Date. MAY '04 | Drawn. J.C. |