
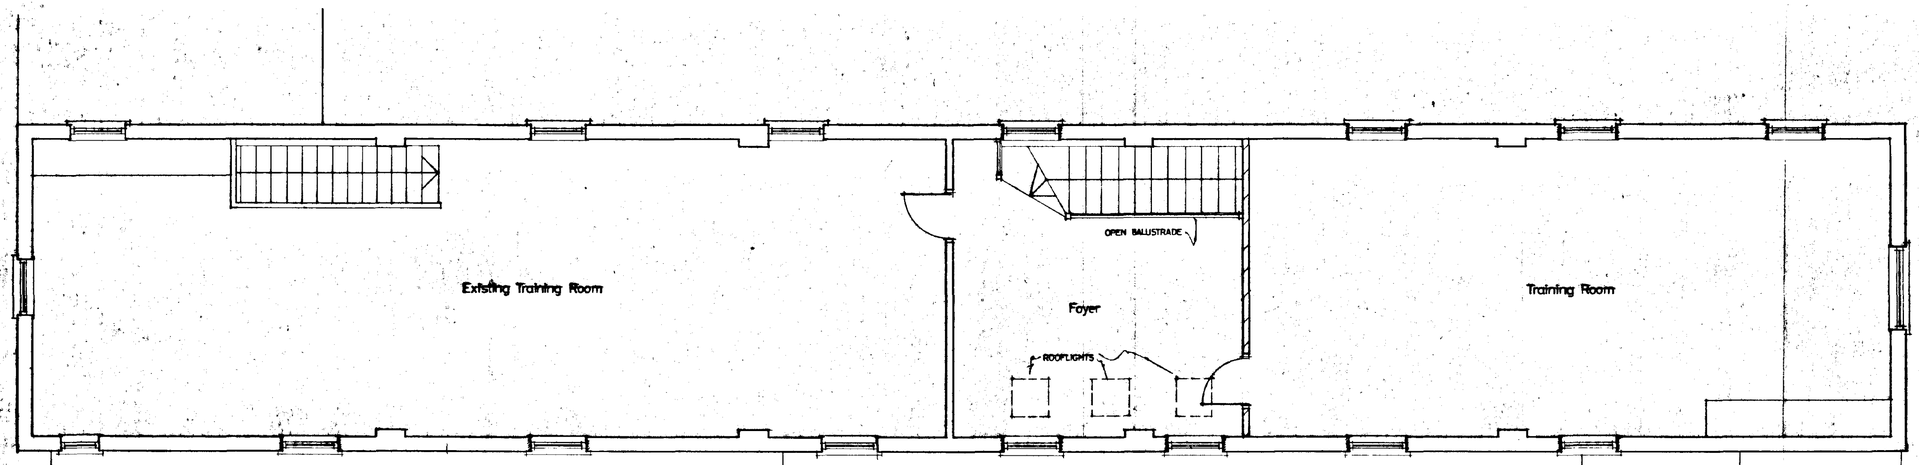



FIRST FLOOR PLAN

31 x 5.4 x 2 = 334.8
5.1 x 5.4 =
27.54
362.34

15.1 x 5.4

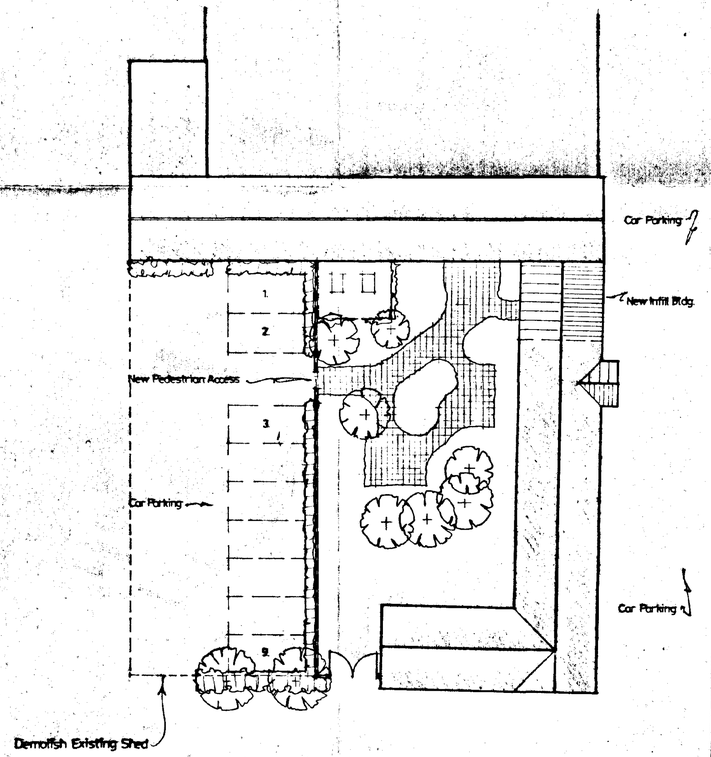

SITE PLAN 1:200

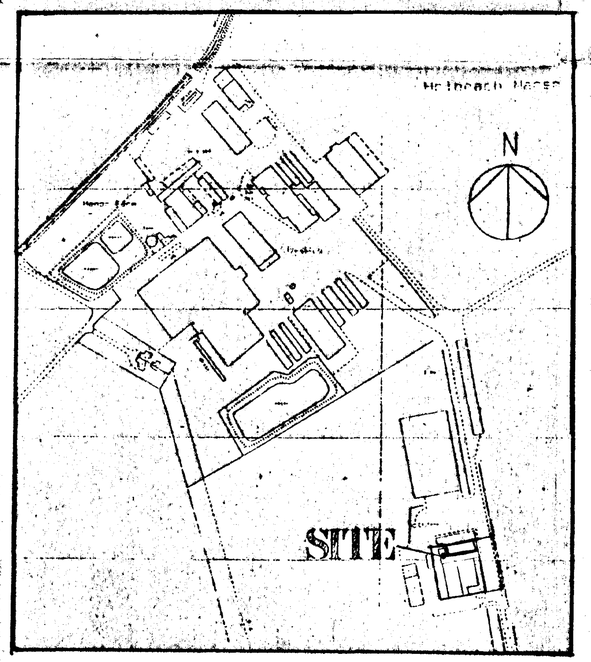

LOCATION PLAN 1:2500

SOUTH HOLLAND DC
HOUSING & PLANNING
08 JUL 1999
Ref: 0674/99

G. R. MERCHANT
I.ENG AMICE, FIWO,
ARCHITECTURAL, STRUCTURAL
& LAND DRAINAGE CONSULTANT
TEL: HOLBEACH (01406) 490800


PROJECT:
NEW TRAINING SUITE
TOP FARM
HOLBEACH HURN

CLIENT:
A.H. WORTH & CO. LTD


SCALES: *1/50*
DATE: *APRIL 1999*
DRAWING No.: *AHW(TF)-06*
REVISIONS:

DO NOT SCALE FROM THIS DRAWING
This drawing is copyright and may not be altered, traced, photographed or used for any purpose other than that for which it is issued.
The General Contractor is to check all dimensions on site and report discrepancies to the Architect.
All details shown on this drawing including foundations are based upon typical site conditions related to the area. No responsibility can be accepted for abnormal conditions which may be discovered during construction unless reported to the Architect so that design amendments may be considered. Site soil surveys are recommended in respect of foundations to establish specific site conditions before foundation work is undertaken.


DRAWN: 1217

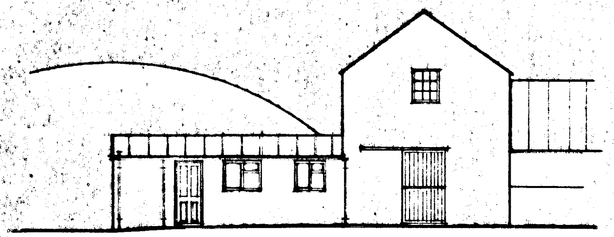


END ELEVATION

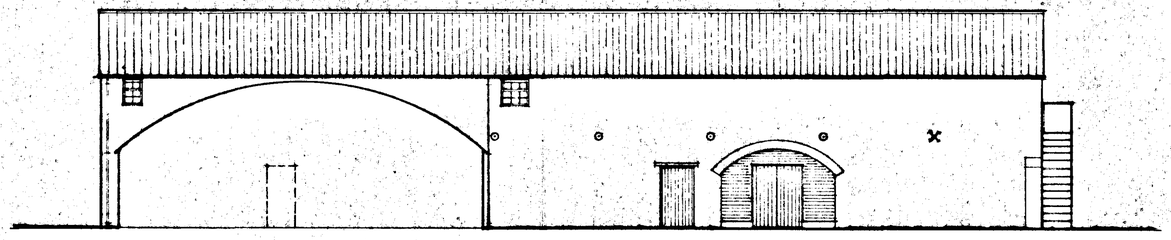

SIDE ELEVATION

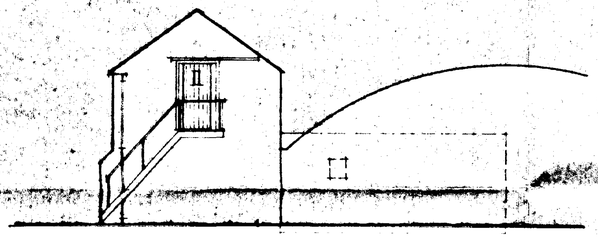

END ELEVATION

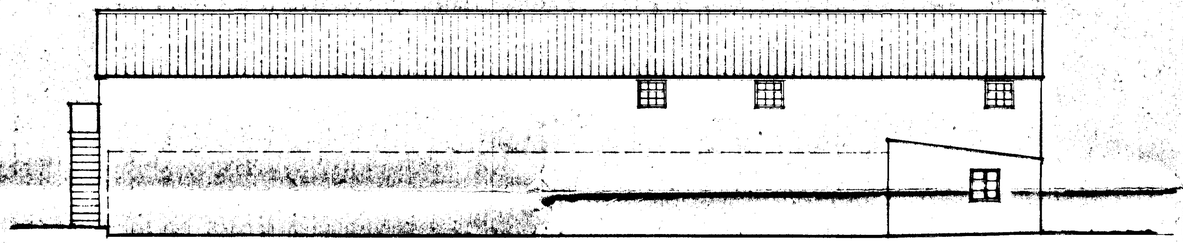

SIDE ELEVATION

EXISTING

SOUTH HOLLAND DC
HOUSING & PLANNING
08 JUL 1999
Ref. H/674/99

G. R. MERCHANT
I.ENG AMICE, FIWO,
ARCHITECTURAL, STRUCTURAL
& LAND DRAINAGE CONSULTANT
TEL: HOLBEACH (01406) 490800

PROJECT:
NEW TRAINING SUITE
TOP FARM
HOLBEACH HURN

CLIENT:
A.H. WORTH & CO. LTD

SCALES: *1/100*

DATE: *APRIL 1999*

DRAWING No.: *AHW(TF).02*

REVISIONS:

DO NOT SCALE FROM THIS DRAWING
This drawing is copyright and may not be altered, traced photographed or used for any purpose other than that for which it is issued.
The General Contractor is to check all dimensions on site and report discrepancies to the Architect.
All details shown on this drawing including foundations are based upon typical site conditions related to the area. No responsibility can be accepted for abnormal conditions which may be discovered during construction unless reported to the Architect so that design amendments may be considered. Site soil surveys are recommended in respect of foundations to establish specific site conditions before foundation work is undertaken.

Illustrant 1217

Changing Room

New Escape Door

Tool Store

Electrics

Archive

Female W.C.s

Male W.C.s

Cpd.

Disabled W.C.

Cleaner

Entrance Lobby

Kitchen

Meeting Room

Remove Shed Wall

New Fixed Windows

ELECTRIC SUB STATION

Office

New Infill Building

New Access with Brick Walls & Piers

Render Exg Shed Wall

Office - Reception

New Entrance

Brick up Old Entrance

Agricultural Shed to be Demolished

GROUND FLOOR PLAN

New High Level Window

71 x 5.4 = 169.14

SOUTH HOLLAND DC
HOUSING & PLANNING
08 JUL 1999
Ref: 0674/99

G. R. MERCHANT
I.ENG AMICE, FIWO,
ARCHITECTURAL, STRUCTURAL
& LAND DRAINAGE CONSULTANT
TEL: HOLBEACH (01406) 490800

PROJECT:
NEW TRAINING SUITE
TOP FARM
HOLBEACH HURN

CLIENT:
A.H. WORTH & CO. LTD


SCALES: *1/50*

DATE: *APRIL 1999*

DRAWING No.: *AHW(TF)-05*


REVISIONS:

DO NOT SCALE FROM THIS DRAWING
This drawing is copyright and may not be altered, traced, photographed or used for any purpose other than that for which it is issued.
The General Contractor is to check all dimensions on site and report discrepancies to the Architect.
All details shown on this drawing including foundations are based upon typical site conditions related to the area. No responsibility can be accepted for abnormal conditions which may be discovered during construction unless reported to the Architect so that design amendments may be considered. Site soil surveys are recommended in respect of foundations to establish specific site conditions before foundation work is undertaken.

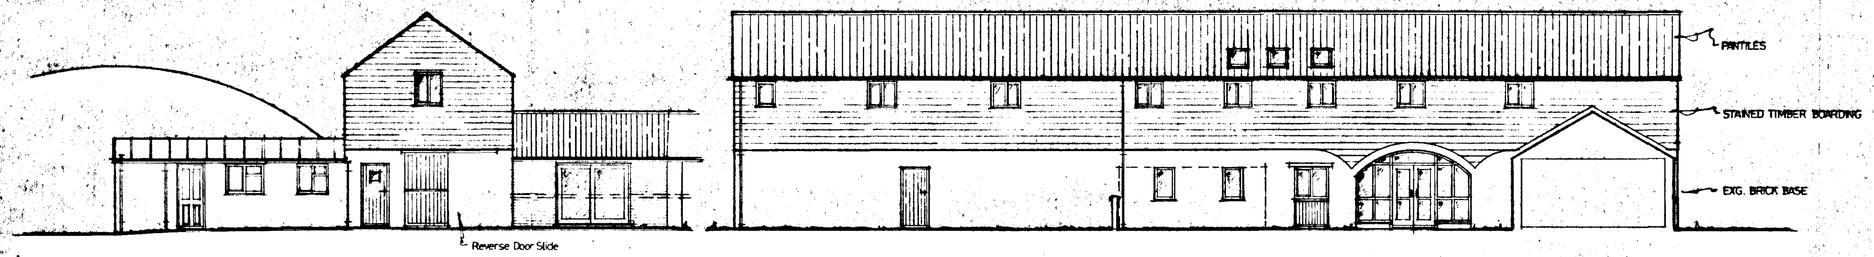


END ELEVATION

SIDE ELEVATION

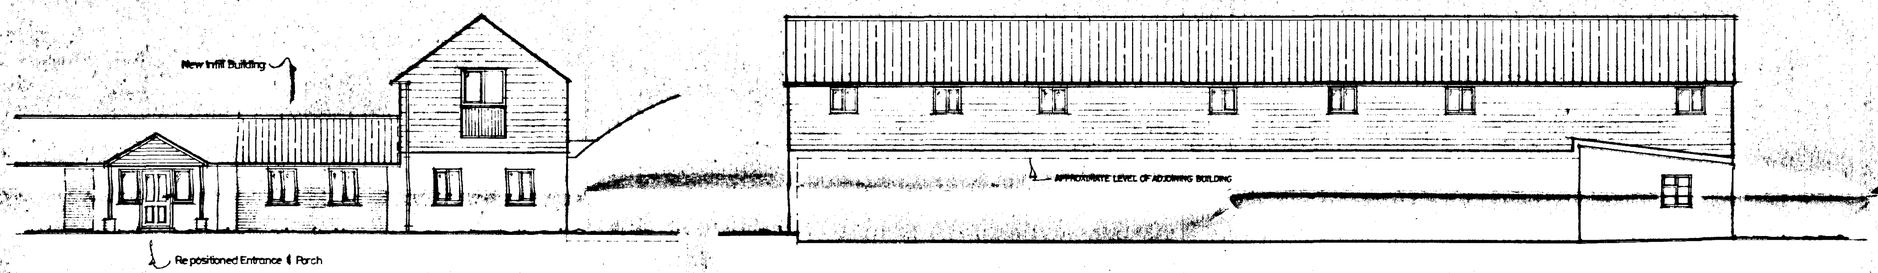

END ELEVATION

SIDE ELEVATION

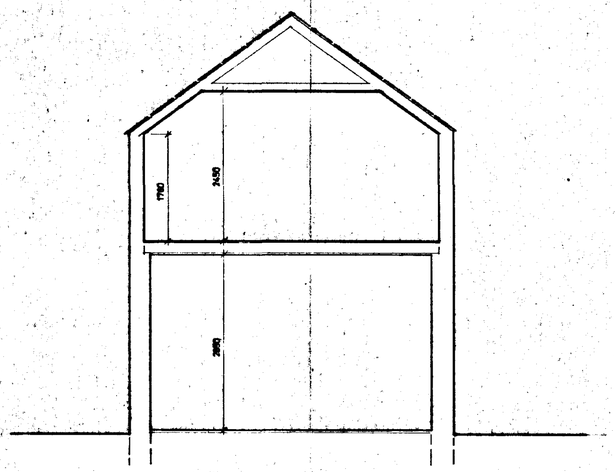

SECTION (GENERAL)
SCALE 1:50

DO NOT SCALE FROM THIS DRAWING

This drawing is copyright and may not be altered, traced, photographed or used for any purpose other than that for which it is issued.
The General Contractor is to check all dimensions on site and report discrepancies to the Architect.
All details shown on this drawing including foundations are based upon typical site conditions related to the area. No responsibility can be accepted for abnormal conditions which may be discovered during construction unless reported to the Architect so that design amendments may be considered. Site soil surveys are recommended in respect of foundations to establish specific site conditions before foundation work is undertaken.

SUMMIT 1217

PROPOSED

SOUTH HOLLAND DC
HOUSING & PLANNING
08 JUL 1999
Ref: S674/99

G. R. MERCHANT
I.ENG AMICE, FIWO,
ARCHITECTURAL, STRUCTURAL
& LAND DRAINAGE CONSULTANT
TEL: HOLBEACH (01406) 490800

PROJECT:
NEW TRAINING SUITE
TOP FARM
HOLBEACH HURN


CLIENT:
A.H. WORTH & CO. LTD

SCALES: 1/100


DATE: APRIL 1999


DRAWING No.: AHW(TF).04

REVISIONS:

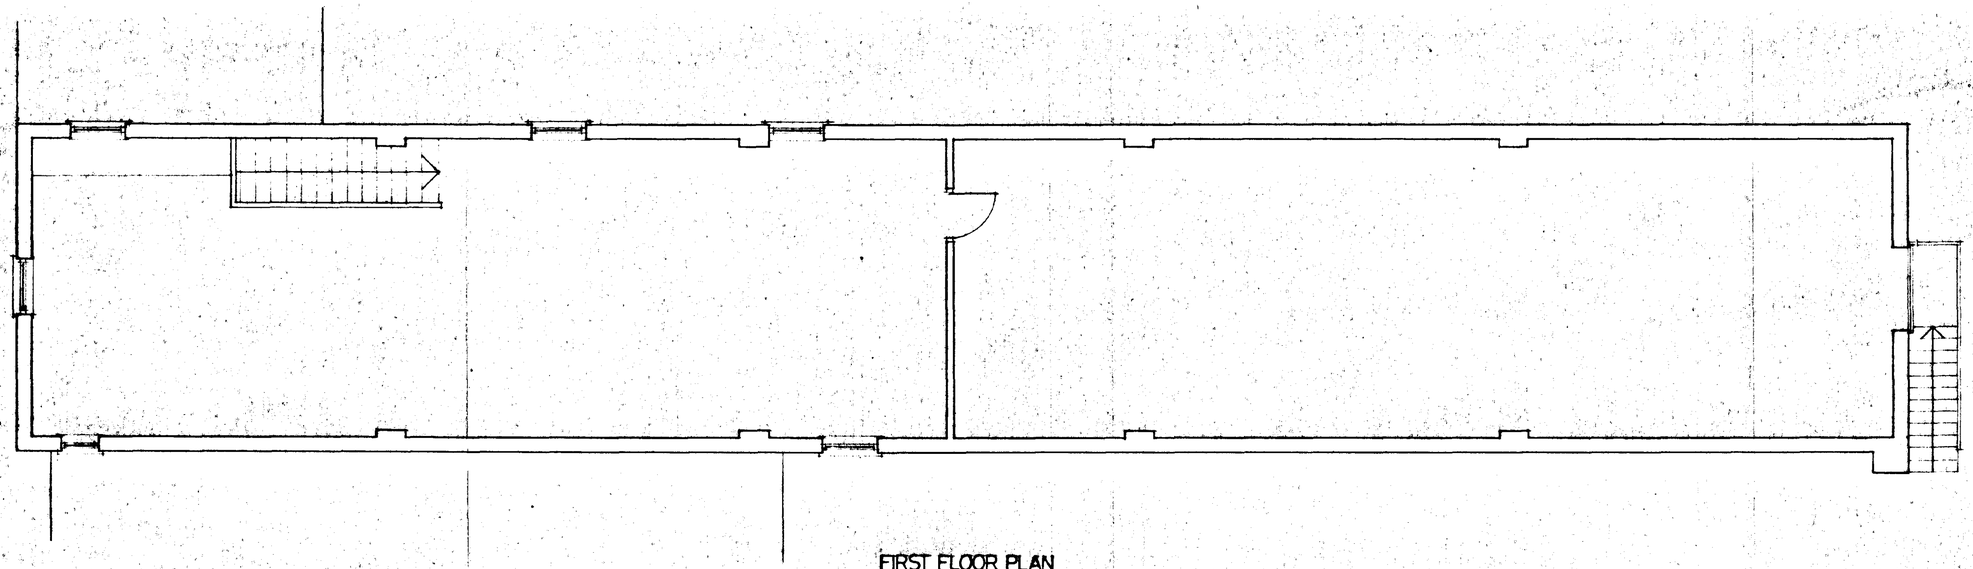

FIRST FLOOR PLAN

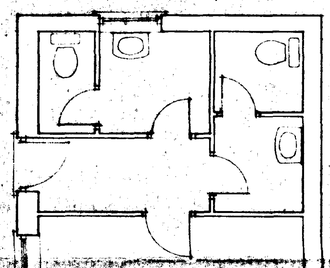

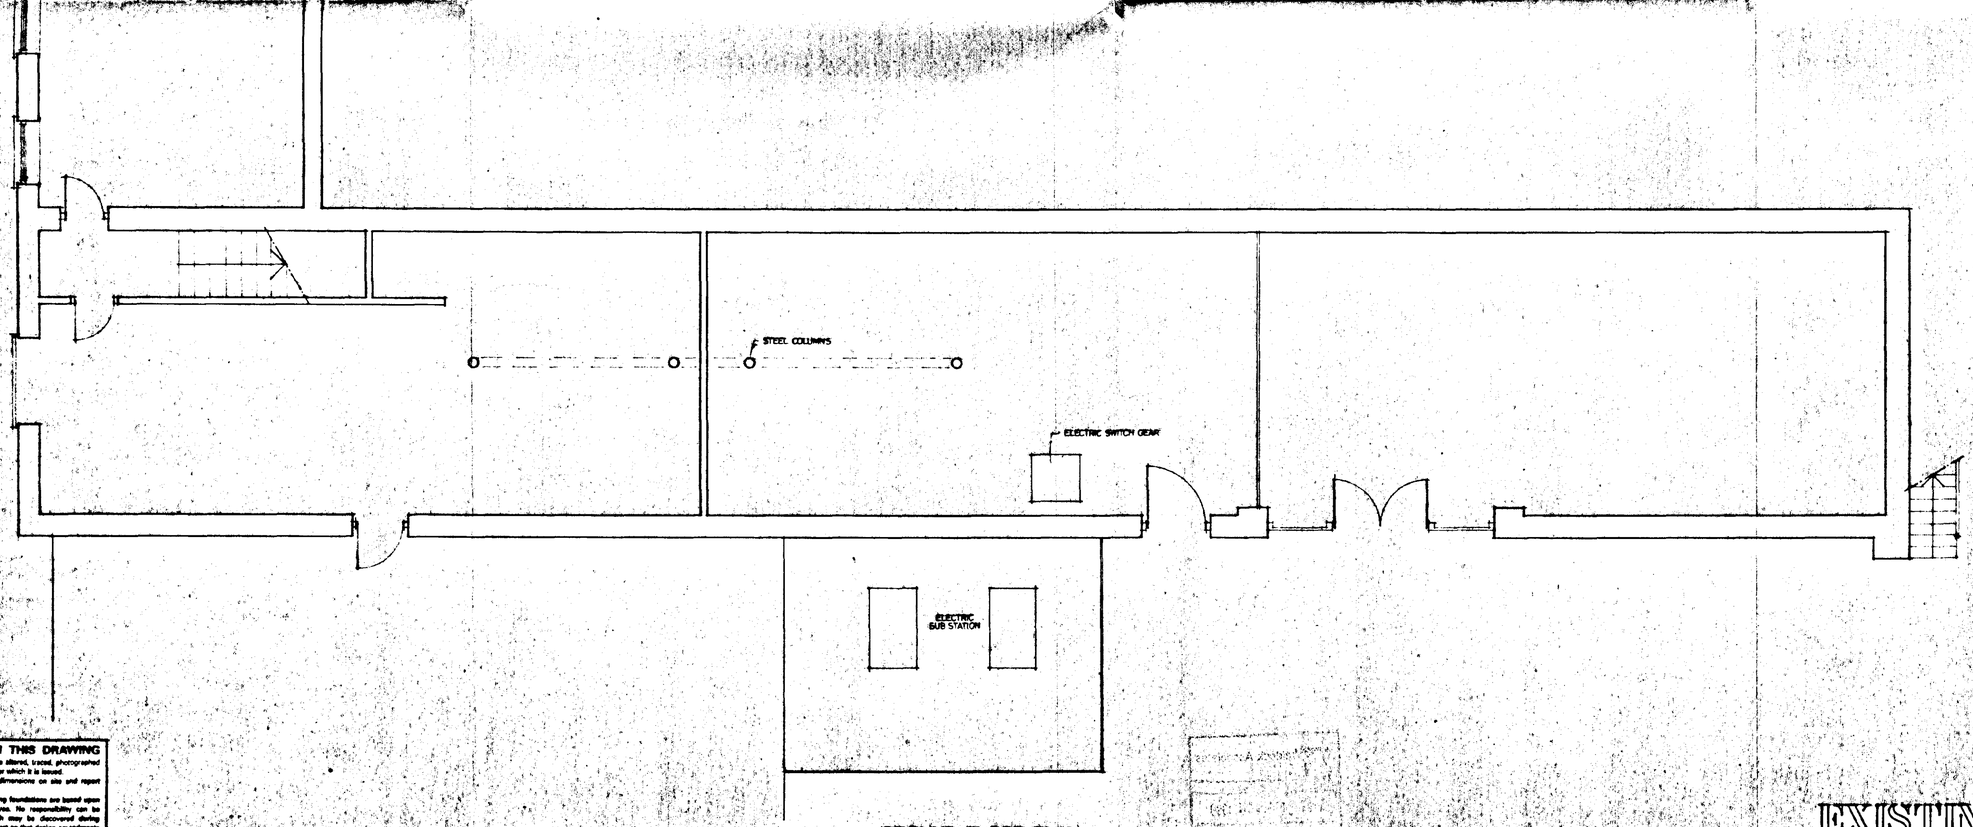

GROUND FLOOR PLAN

EXISTING

DO NOT SCALE FROM THIS DRAWING
This drawing is copyright and may not be altered, traced, photographed or used for any purpose other than that for which it is issued.
The General Contractor is to check all dimensions on site and report discrepancies to the Architect.
All details shown on this drawing including foundations are based upon typical site conditions related to the area. No responsibility can be accepted for abnormal conditions which may be discovered during construction unless reported to the Architect so that design amendments may be considered. Site soil surveys are recommended in respect of foundations to establish specific site conditions before foundation work is undertaken.

SUMMIT 1217

SOUTH HOLLAND DC
HOUSING & PLANNING
08 JUL 1999
Ref 0674/99

G. R. MERCHANT
LENG AMICE, FIWO,
ARCHITECTURAL, STRUCTURAL
& LAND DRAINAGE CONSULTANT
TEL: HOLBEACH (01406) 490800

PROJECT:
NEW TRAINING SUITE
TOP FARM
HOLBEACH HURN

CLIENT:
A.H. WORTH & CO. LTD

SCALES: *1/50*

DATE: *APRIL 1999*

DRAWING No.: *AHW(TF).01*

REVISIONS: