


PROPOSED CHANGE OF USE OF
 AGRICULTURAL LAND TO PADDOCK
 TO ERECTION OF STABLE BLOCK
 AND ASSOCIATED FENCING &
 MANURE STORAGE.

PREPARED FOR:-
 MR & MRS J.T. SMITH
 BLANCKES HOLE FARM
 ROMAN BANK
 HOLBURN BANK
 HOLBURN GRADINGS
 LINES PER 2 BOX.

REV 'A' EDGE OF ROOF OVERHANGS TO
 STABLE NOTE ADDED 25/4/03.
 REV 'B' HT OF FENCE ADDED TO
 WASHWAY MILL DRAIN.
 MANURE HEAP ADDED 28/5/03.

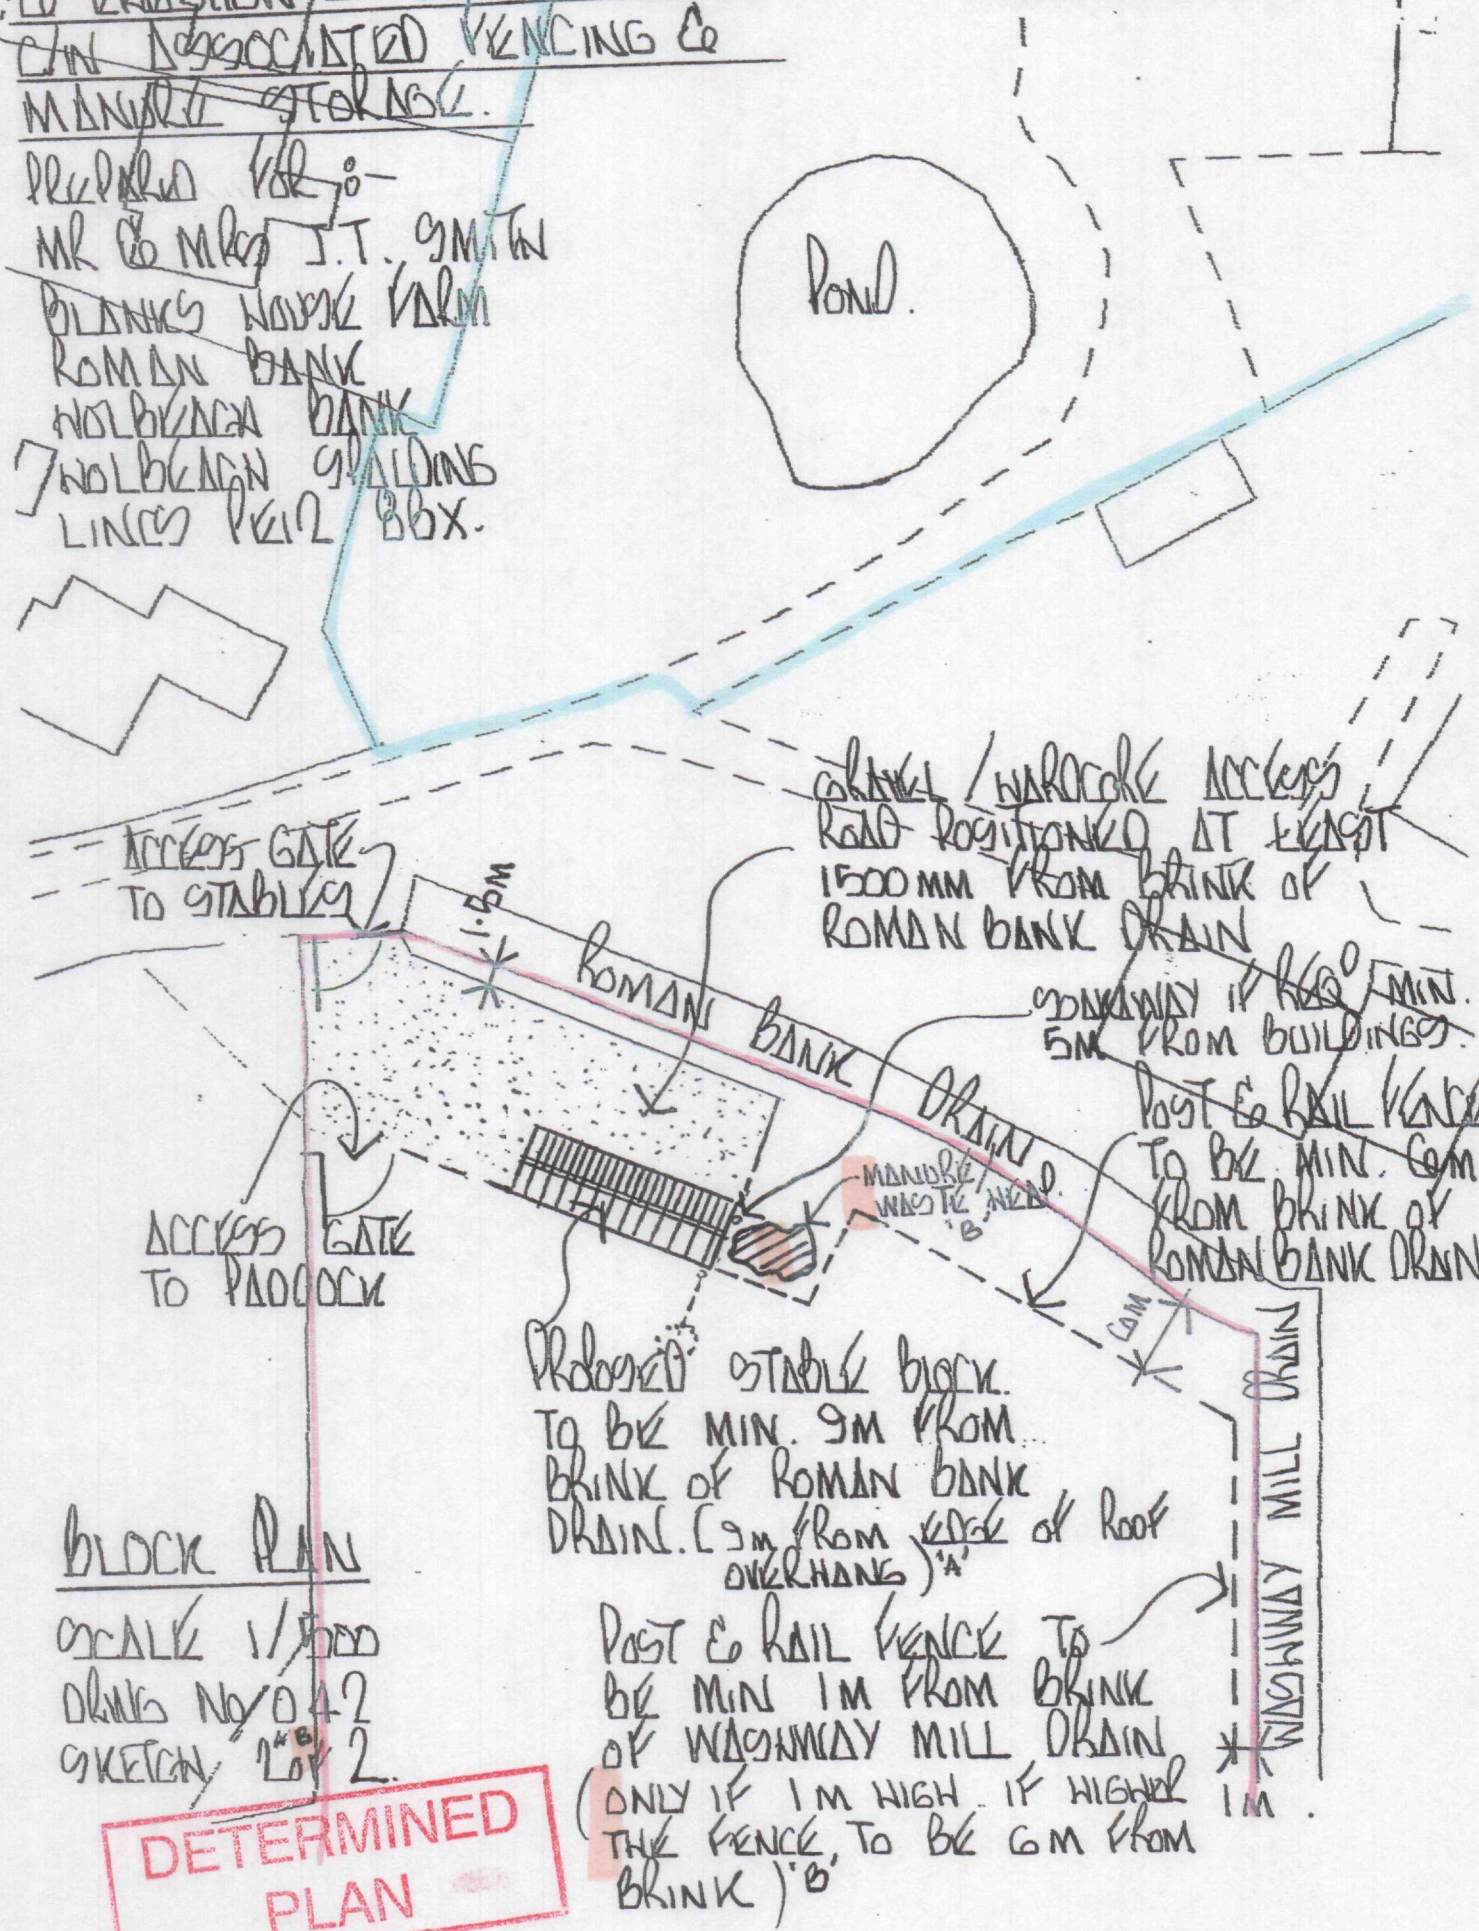

BLOCK PLAN
 SCALE 1/500
 DRWG No 042
 SKETCH Lot 2.

**DETERMINED
 PLAN**

PROPOSED STABLE BLOCK
 TO BE MIN. 9M FROM
 BRINK OF ROMAN BANK
 DRAIN. (9m from edge of roof
 OVERHANG) 'A'
 POST & RAIL FENCE TO
 BE MIN 1M FROM BRINK
 OF WASHWAY MILL DRAIN
 (ONLY IF 1M HIGH. IF HIGHER
 THE FENCE, TO BE 6M FROM
 BRINK) 'B'

SHED / WAREHOUSE ACCESS
 ROAD POSITIONED AT LEAST
 1500MM FROM BRINK OF
 ROMAN BANK DRAIN
 WASHWAY IF REQ'D MIN.
 5M FROM BUILDINGS.
 POST & RAIL FENCE
 TO BE MIN. 6M
 FROM BRINK OF
 ROMAN BANK DRAIN