


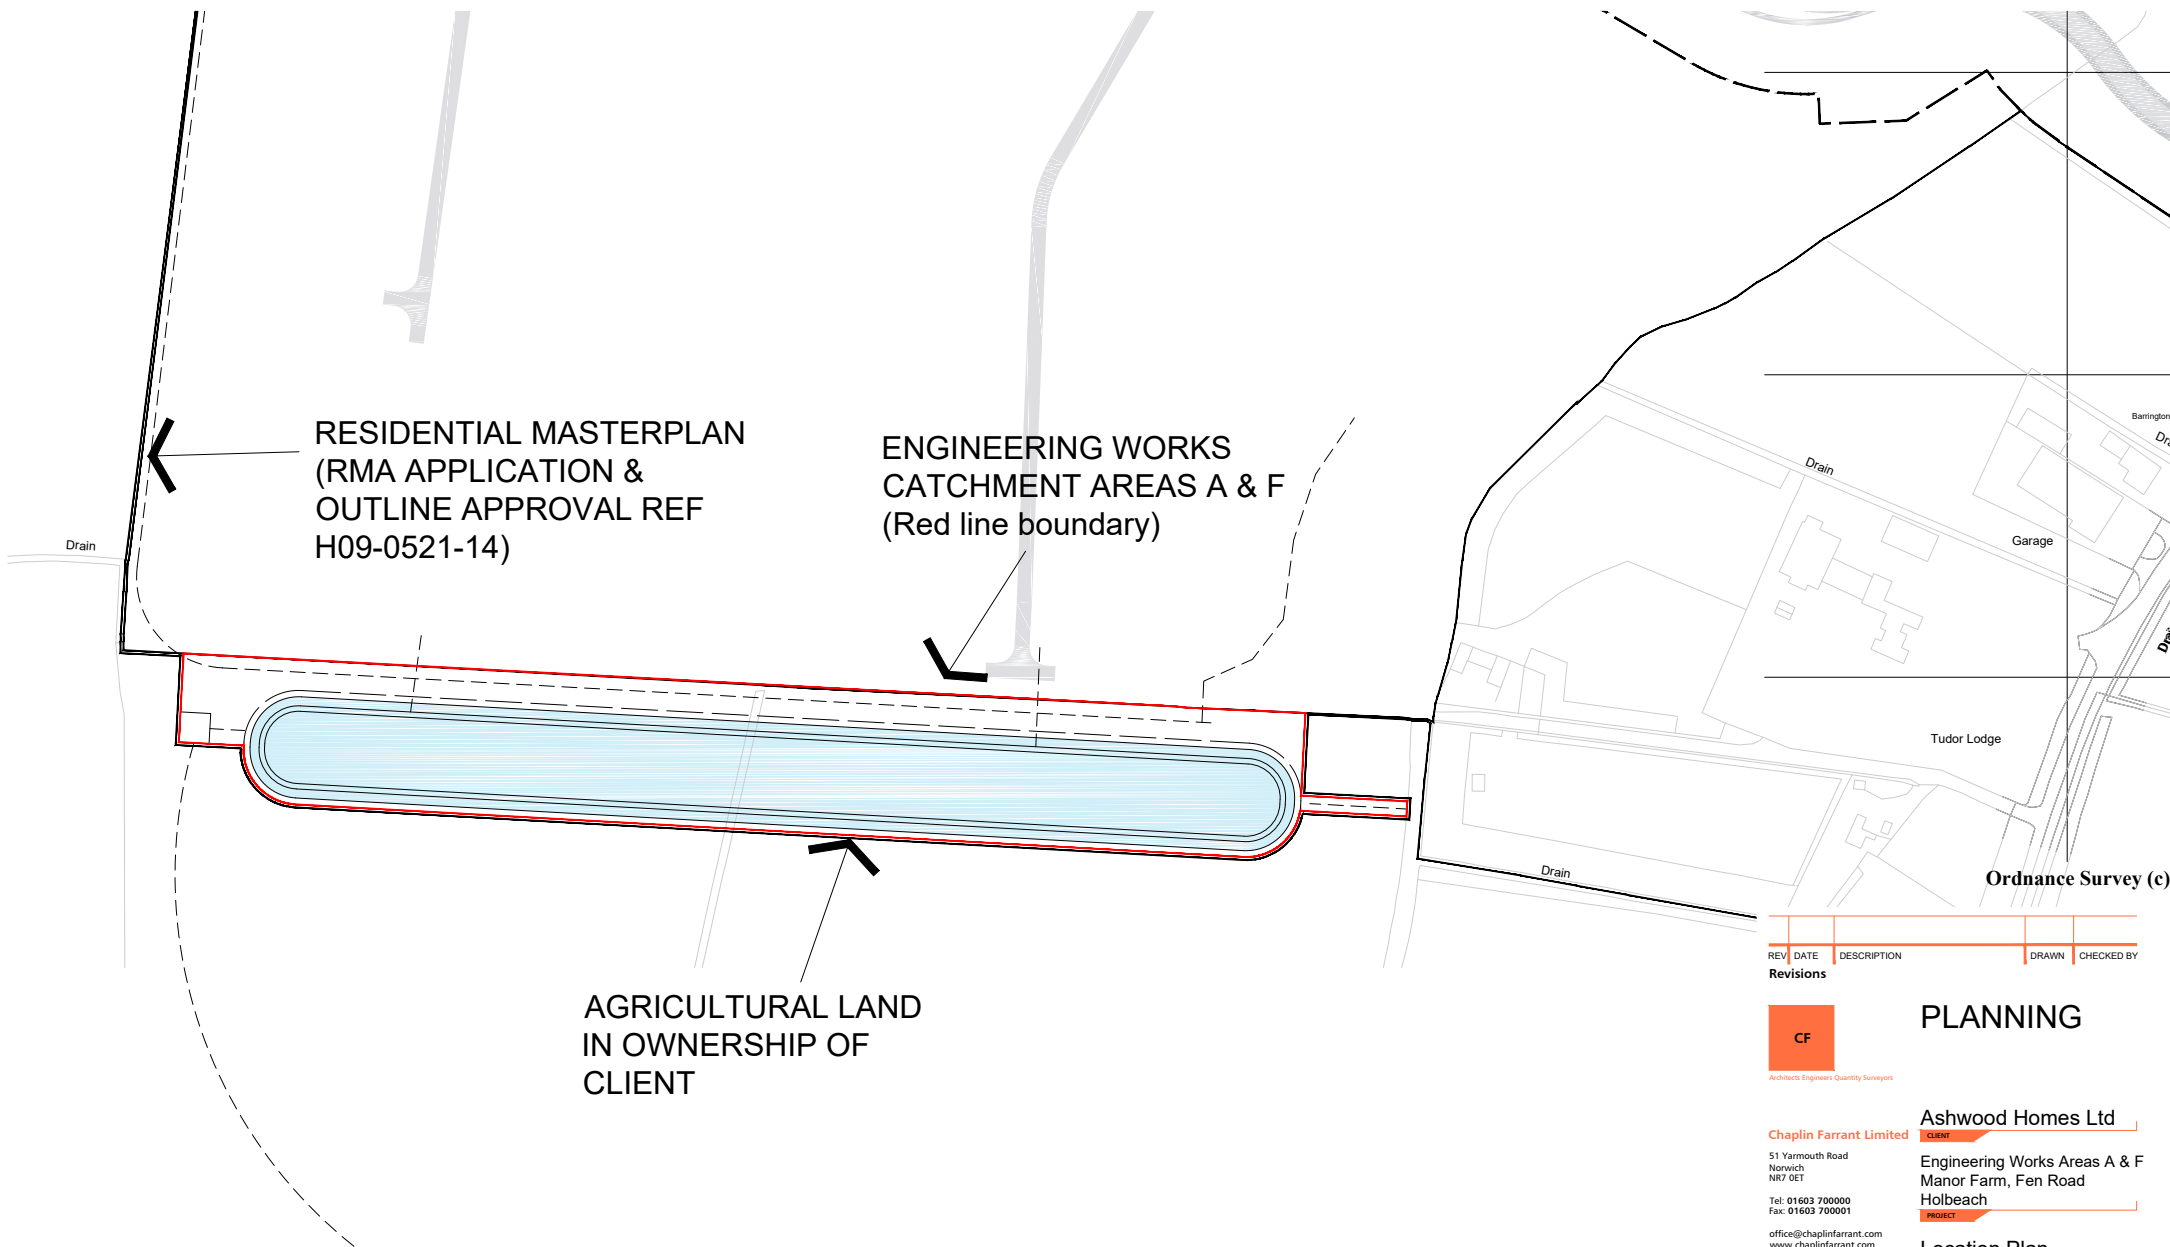

| REV       | DATE | DESCRIPTION | DRAWN | CHECKED BY |
|-----------|------|-------------|-------|------------|
| Revisions |      |             |       |            |

CF

Architects Engineers Quantity Surveyors

Chaplin Farrant Limited

51 Yarmouth Road  
Norwich  
NR7 0ET  
Tel: 01603 700000  
Fax: 01603 700001  
office@chaplinfarrant.com  
www.chaplinfarrant.com

Also at:  
London  
Winchester  
Southampton  
Great Yarmouth

This drawing is copyright of the Architects and shall not be reproduced without their permission.  
Check all dimensions and report any errors or omissions.  
Do not scale from this drawing.

Ashwood Homes Ltd

CLIENT

Engineering Works Areas A & F  
Manor Farm, Fen Road  
Holbeach

PROJECT

Location Plan

DRAWING

5244

PROJECT REF

80

DRAWING NO

REVISION

10/07/2017

DATE


1:2500 @ A4

SCALE

pb

DRAWN BY

CHECKED BY

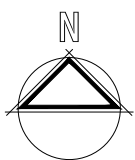

0 200m  
Scale 1:2500