


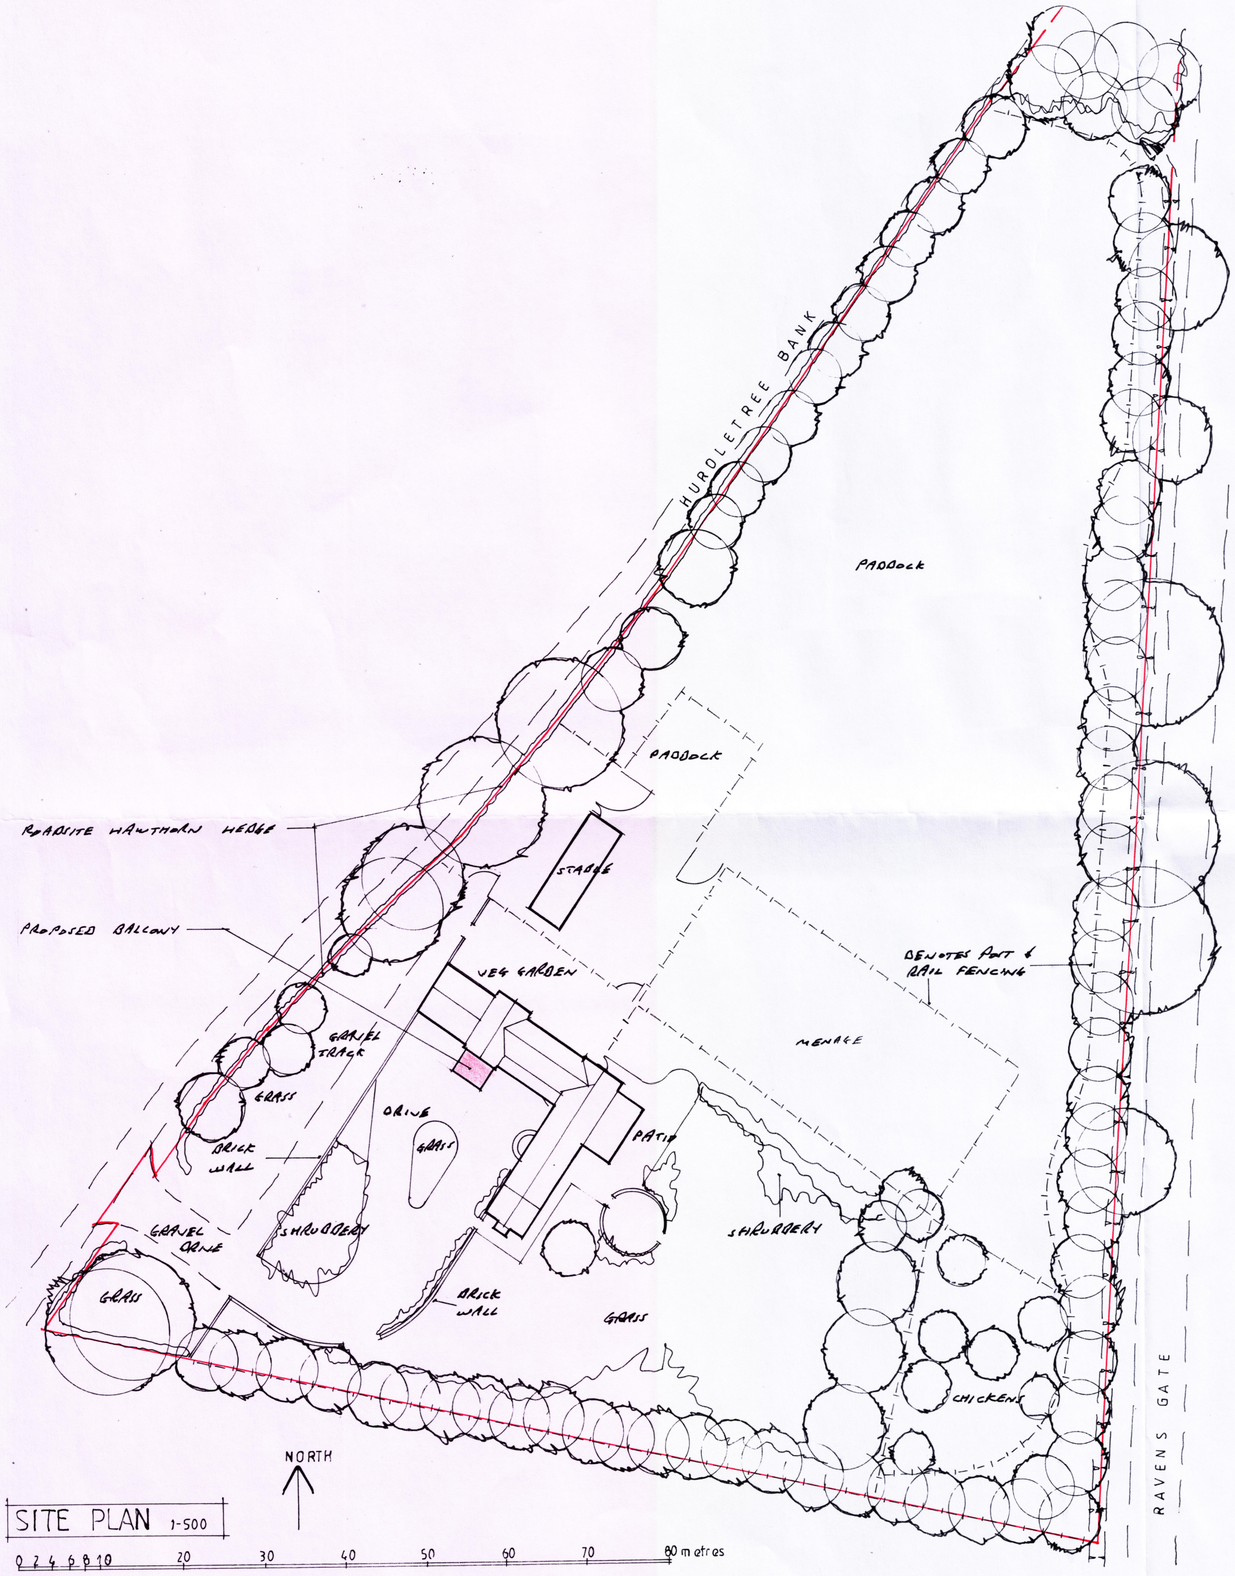

R. BOOR DRAUGHTSMAN

26 Fengate
Moulton Chapel
Spalding
Lincolnshire
PE12 0XL

Phone & Fax:
01406 380279

Contractor To Check All Dimensions On Site Before Work Commences.

Rev.	Date.	Init.	Revision Details.

Project.
MR & MRS B JOHNSON.
HURDLETREE LODGE,
HURDLETREE BANK, HOLBEACH.

PROPOSED BALCONY

Drawing.
SITE & LOCATION PLAN

Scale.	Drawing. No.
AS SHOWN	3522-3
Drawn. RMB	
Date. JUNE 2021	Rev.