
This drawing is the copyright of Lincs Design Consultancy and must not be reproduced without written consent. The client/contractor is responsible for taking and checking all dimensions on site prior to commencement, particularly where building elements have not been accessible during surveys, and reporting back to the architectural consultant any discrepancies. All materials specified on this drawing are to be used in strict accordance with manufacturers written instructions and current codes of practice.


All Details and Specification on this drawing and in relation to this specific project should be adhered to. If any deviations occur the contractor / client should inform Lincs Design Consultancy immediately as we cannot be held responsible for errors resulting from undeclared detail and specification changes.

DRAWING ISSUES AND REVISIONS


....

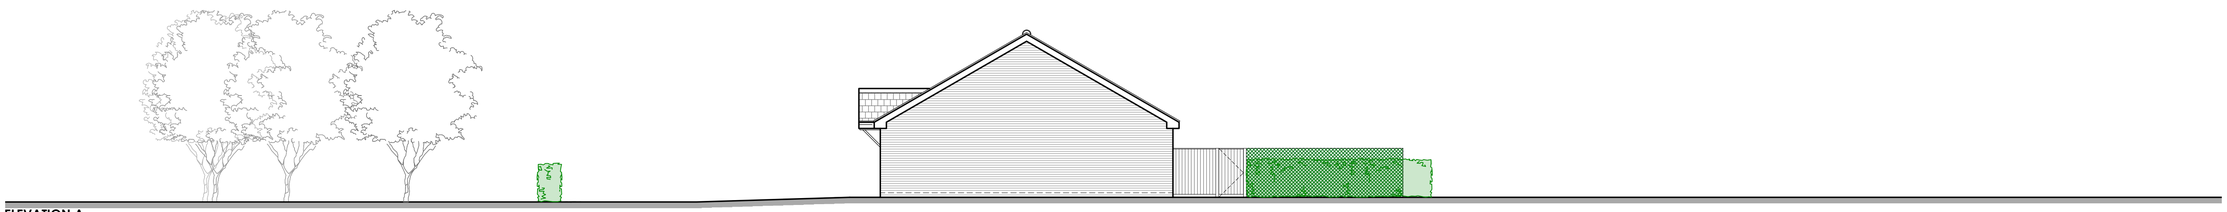


ELEVATION A

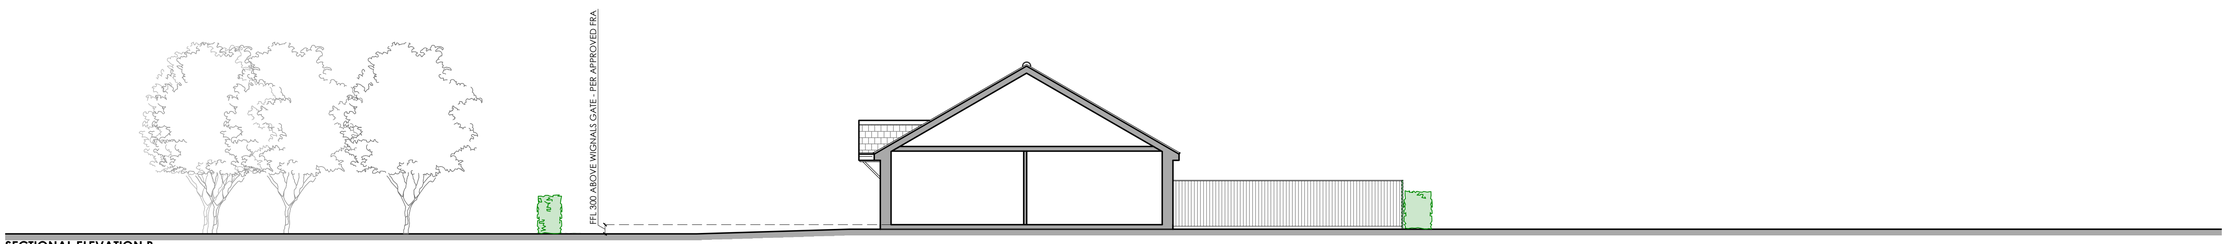

SECTIONAL ELEVATION B

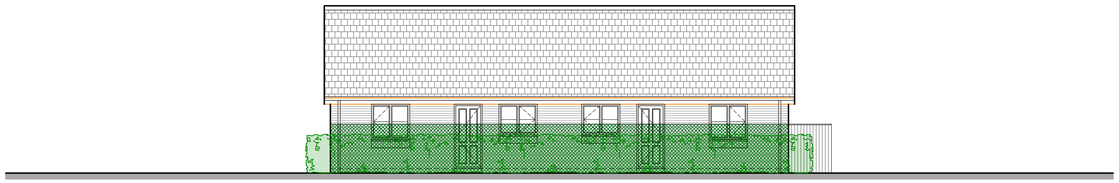


ELEVATION C

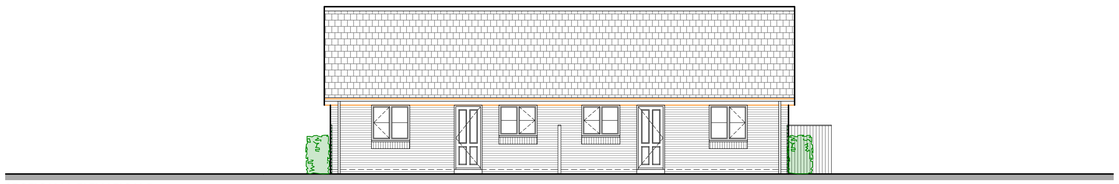

SECTIONAL ELEVATION D

BOUNDARY ELEVATIONS & SECTIONAL ELEVATIONS

scale 1:100

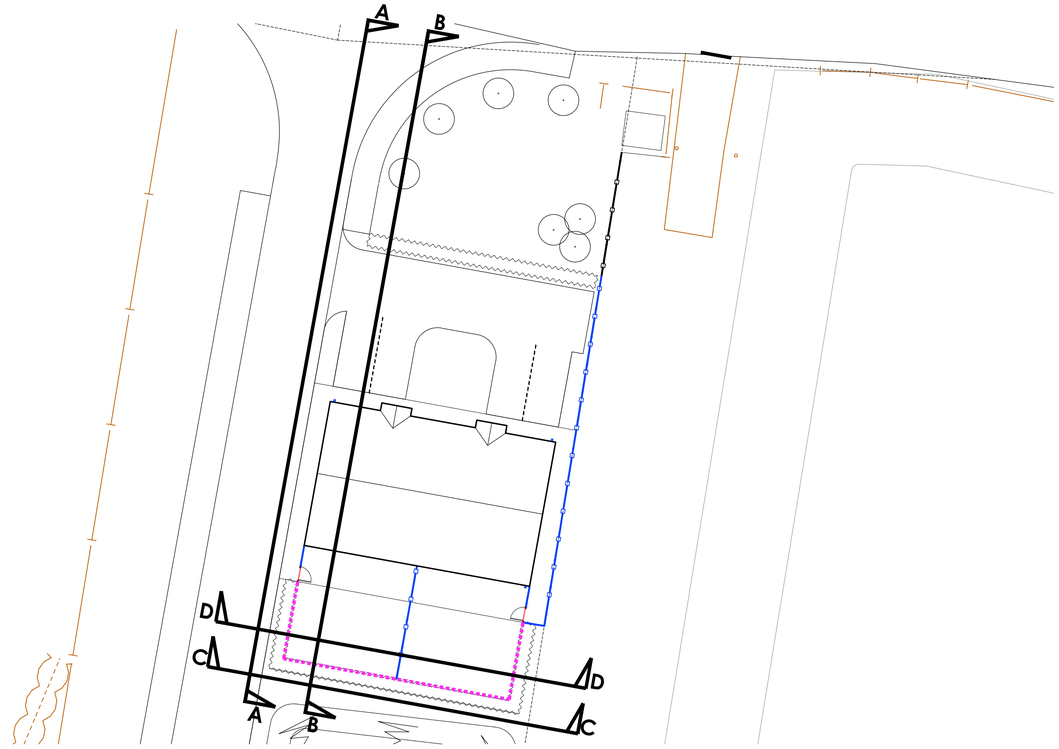

ELEVATION/SECTION REFERENCE PLAN

scale 1:200

Subject to Planning Approval

Lincs Design Consultancy
12 Vickers Lane
Louth
Lincolnshire
LN11 9PJ
T |01507 611155
E | admin@lincsdesignconsultancy.co.uk
www.lincsdesignconsultancy.co.uk

PROJECT	Land East of Forest Way Wignals Wood Holbeach PE12 7FE
DATE	April 2026
TITLE	Boundary Elevations & Sectional Elevations
SCALE	As Shown
ORIGINAL SIZE	A1
DRG STATUS	PLANNING
DRAWING NUMBER	LDC4657-601