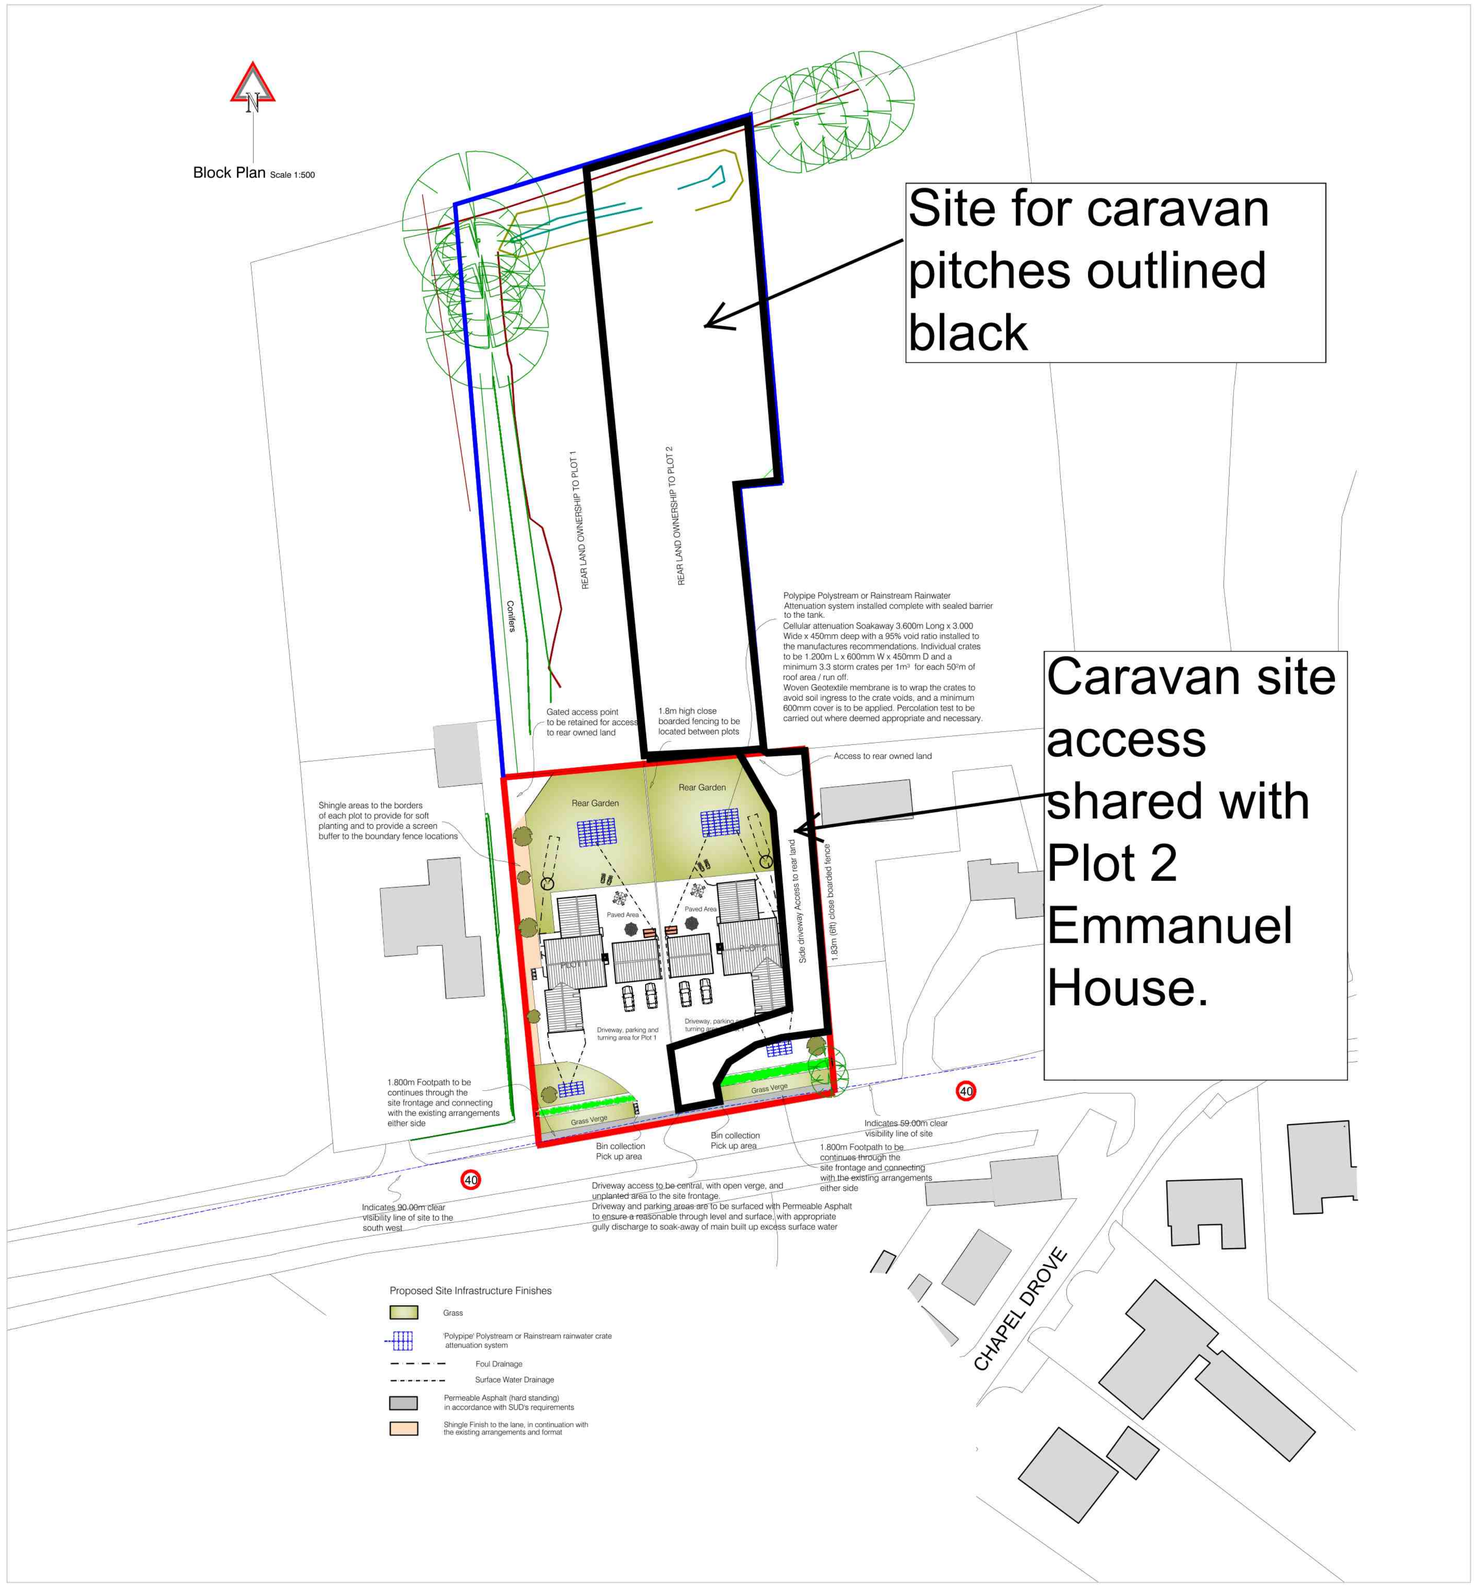


0 1000 2000 3000 4000 5000
David Taylor Associates (UK) Ltd
SCALE 1:100 MILLIMETRES

0 5000 10000 15000 20000 25000
David Taylor Associates (UK) Ltd
SCALE 1:500 MILLIMETRES

Plan 3 - Context showing adjacent approved houses

Scale 1:500, print at A1

Plots 1 and 2 have been approved, H09-0783-18, and are subject to a minor variation to designs in application H09-0683-212 (awaiting decision)

Chartered Building Engineer /Association of Building Engineers) C.Build.E Honorary Fellow of the Association for Project Safety (Hon)FAPS
Chartered Member of the Institute of Architectural Technologists (MCIAT) Fellow Member of the Chartered Association of Building Engineers (CABE)
www.dtauk.co.uk
td
tice
gineer
21
Taylor
without
etained
td. All
tice