



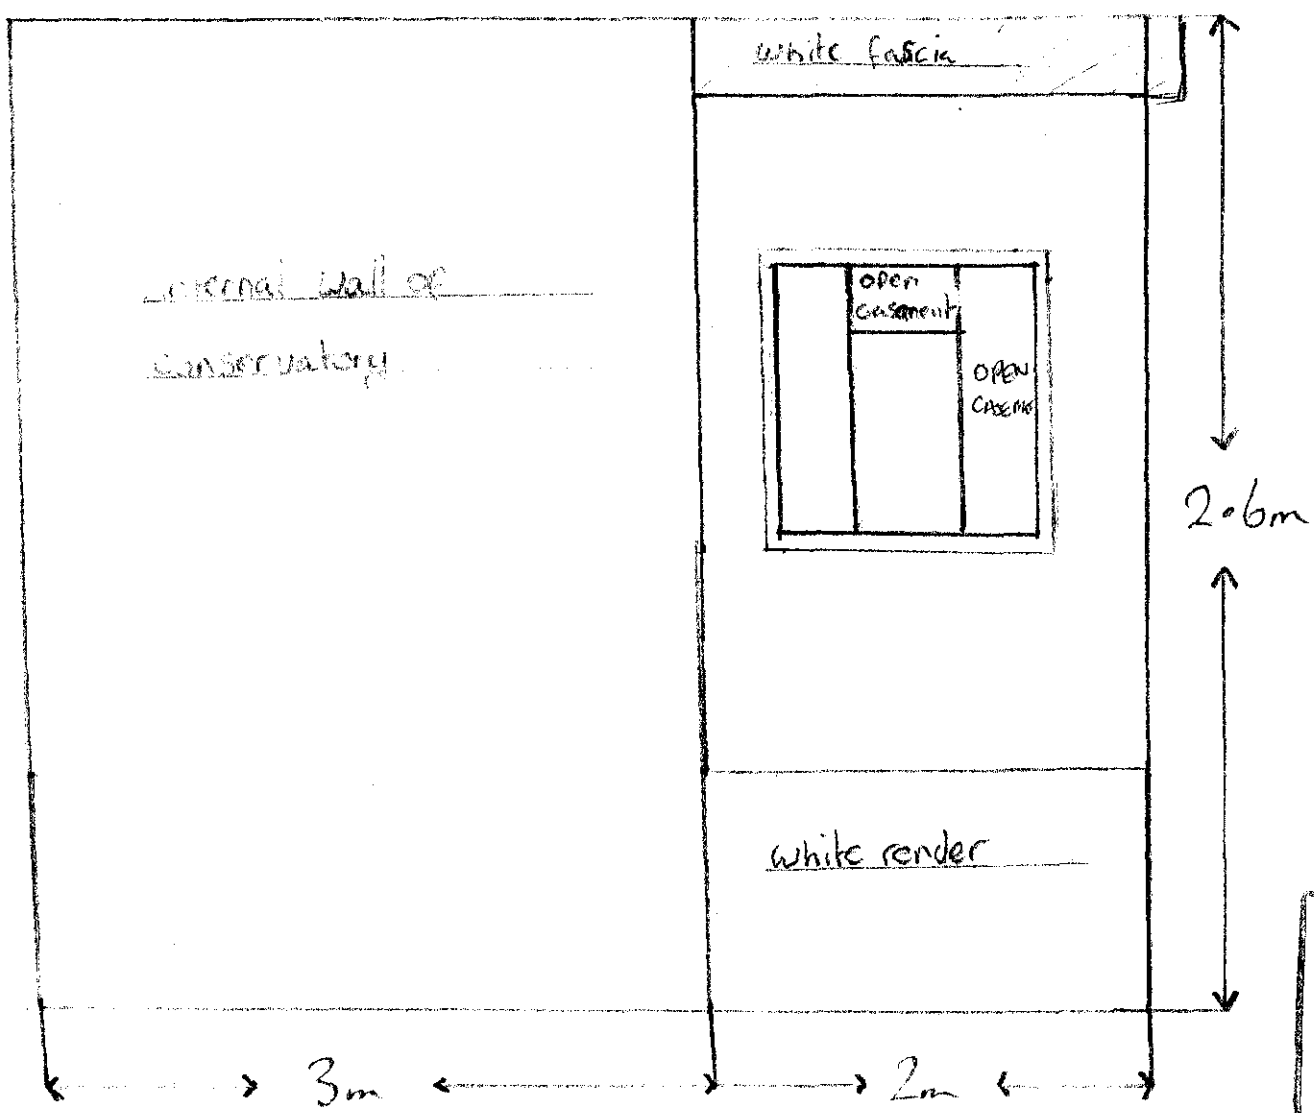


SHDC
Planning & Development
12 JUN 2003
0685/03
Ref

east elevation
Bedroom rear extension

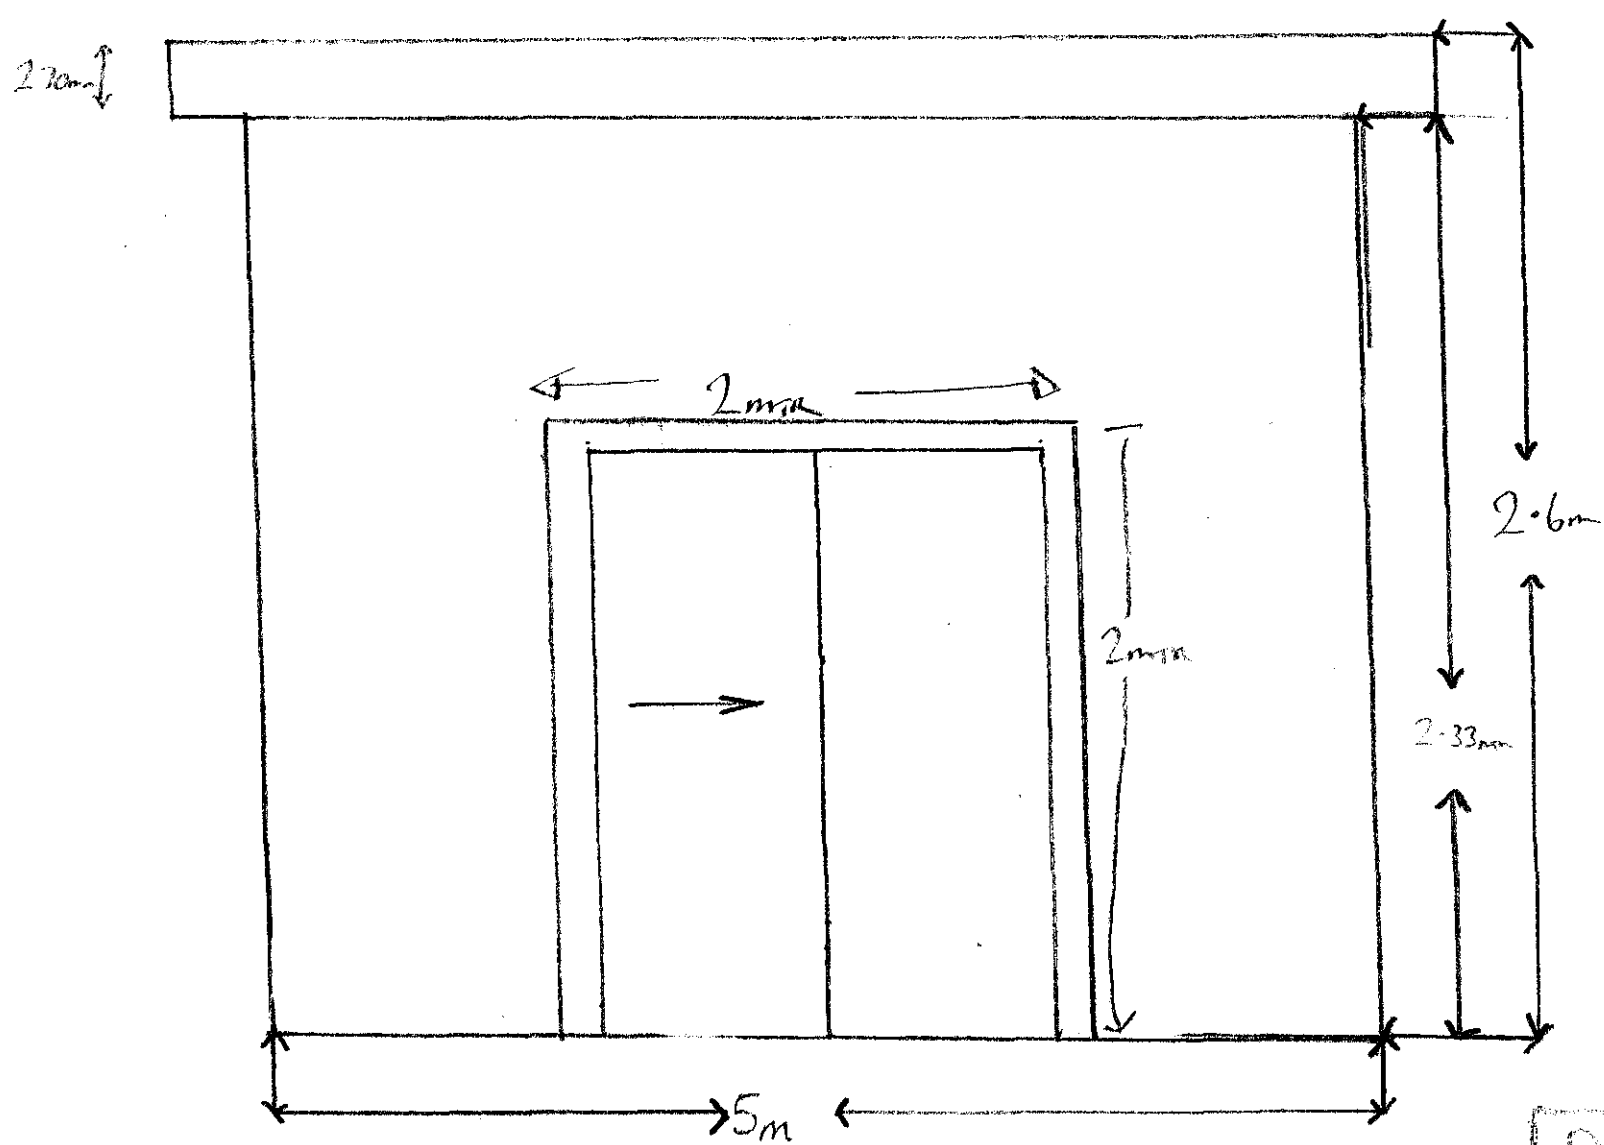

Rear bedroom extension
north elevation

DETERMINED
PLAN

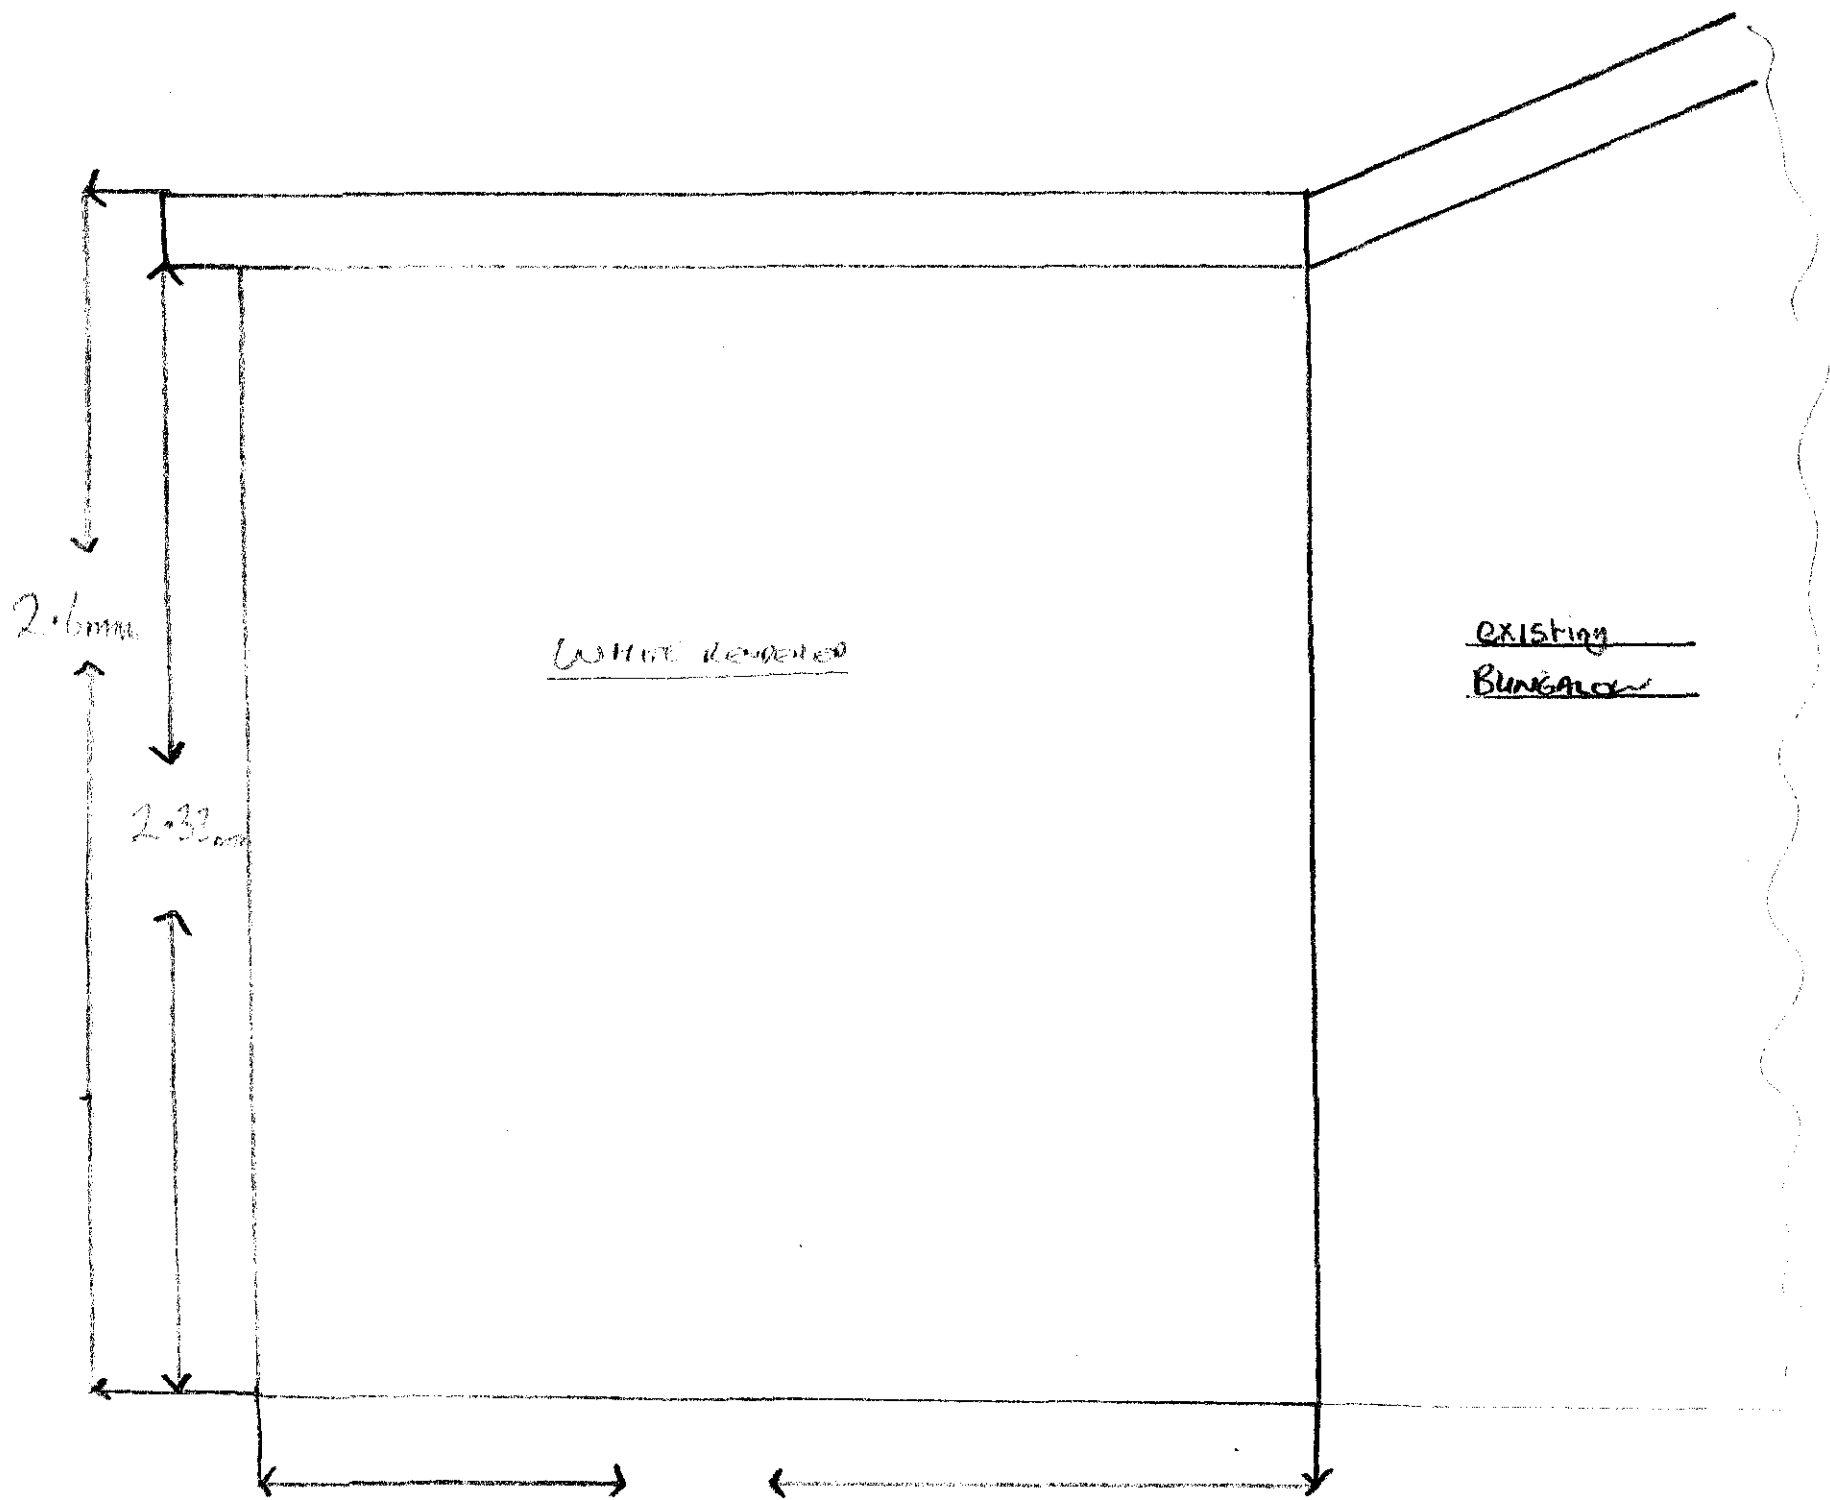


West elevation for Be droom extension
 felt flat roof. white painted render to
 match existing bungalow.

SHDC	
Planning & Development	
12 JUN 2003	
Ref	0688/03


DETERMINED
 PLAN

J W KIMBER
 14 STURGES ROAD
 HOLLAND

Conservatory

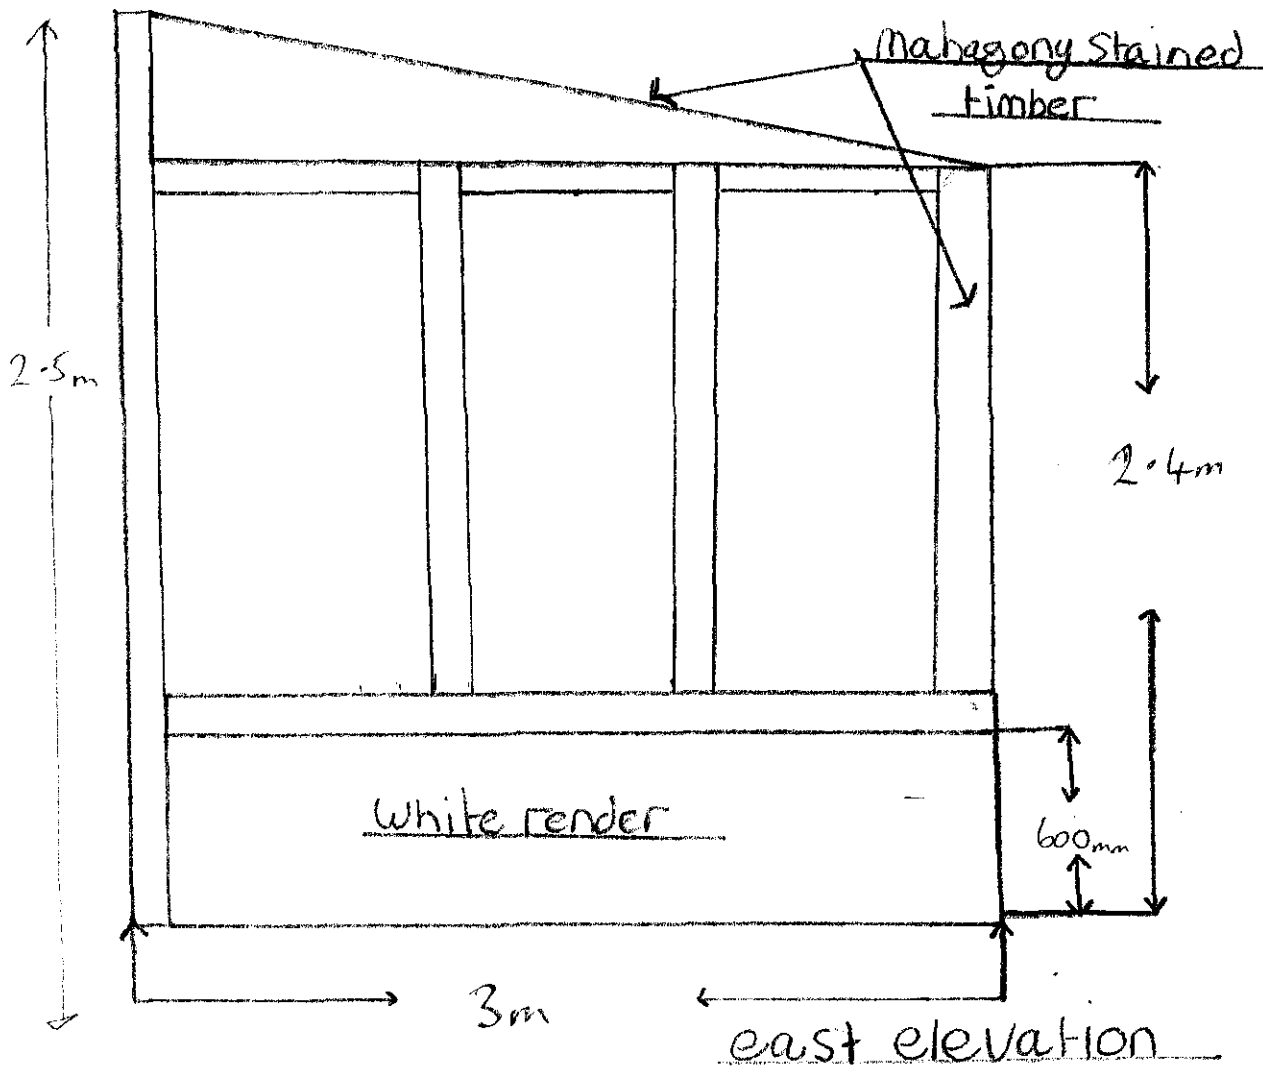

Clear Polycarbonate
roof sheets

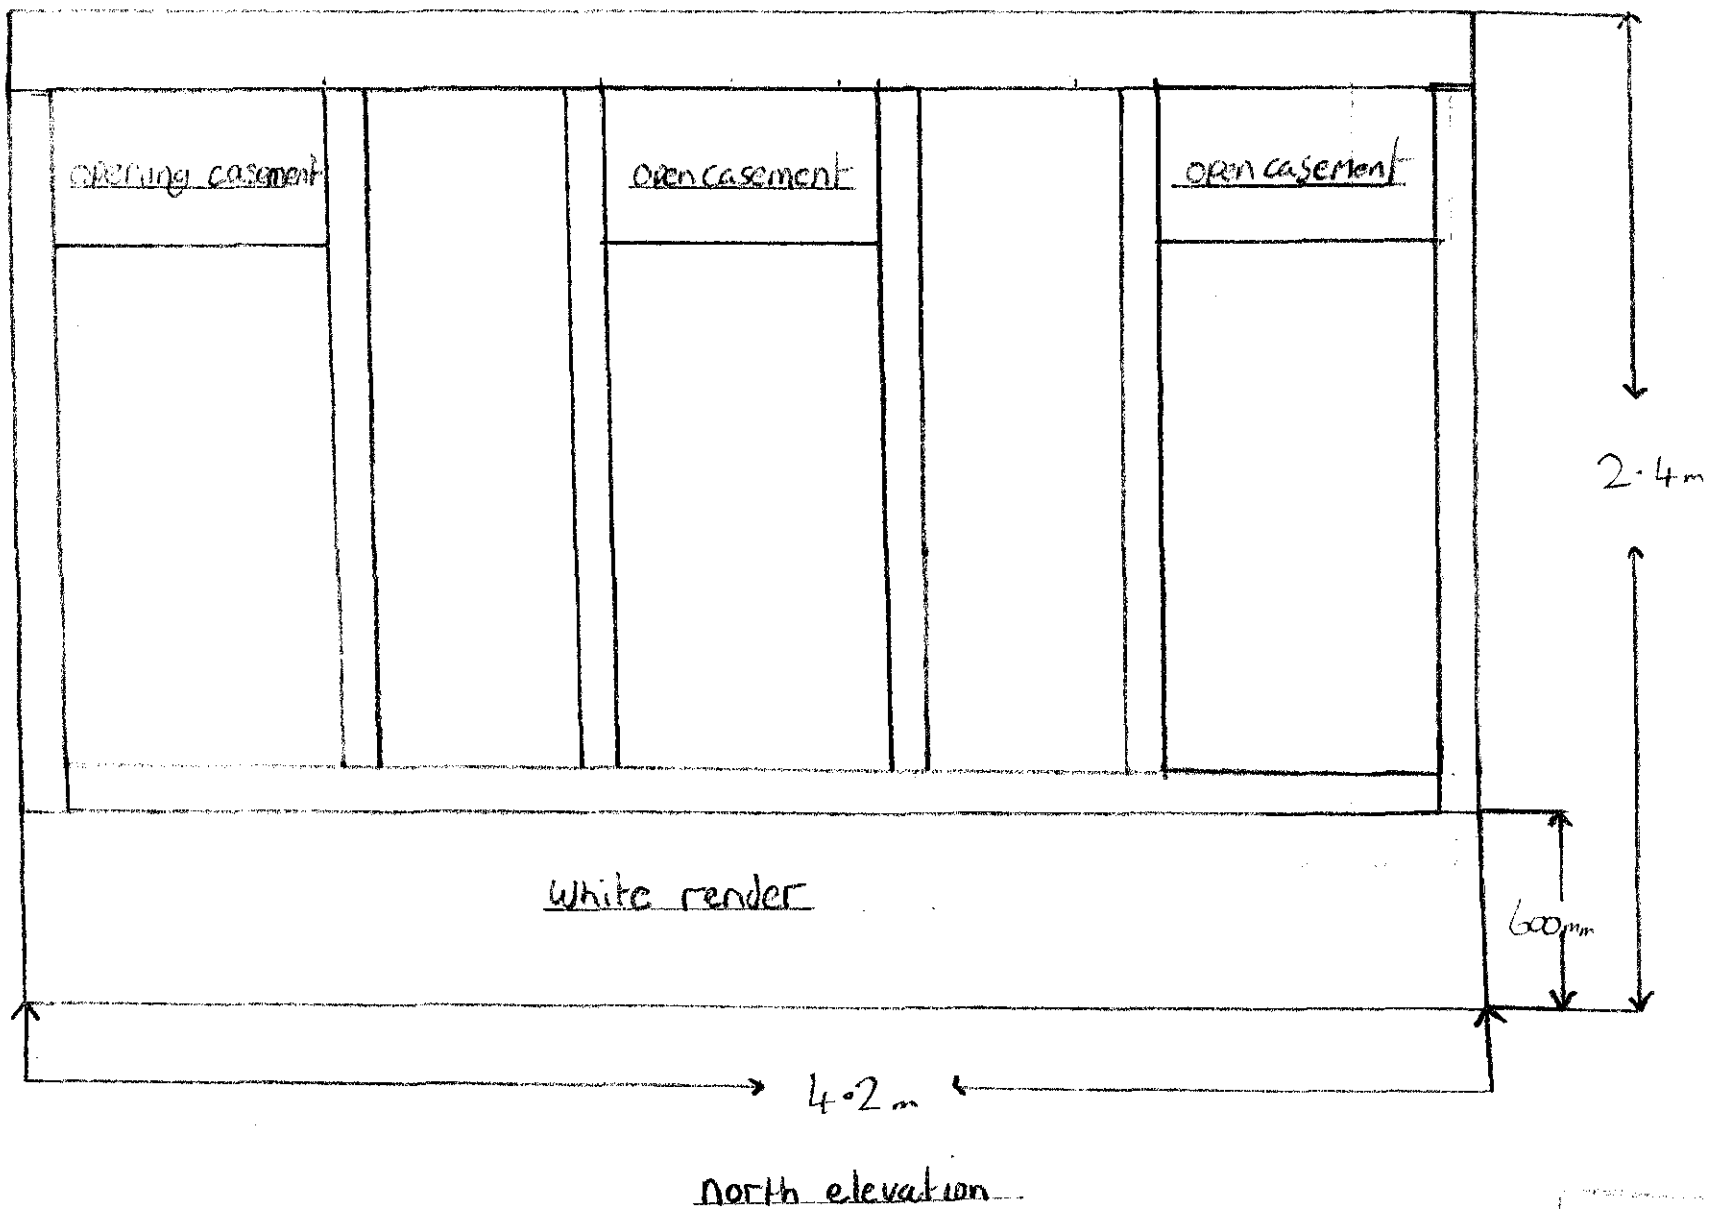

DETERMINED
PLAN