
Proposed Canopy For Garage, Station Road. Holbeach For E. J. Lefley and Sons | Jan. 1994

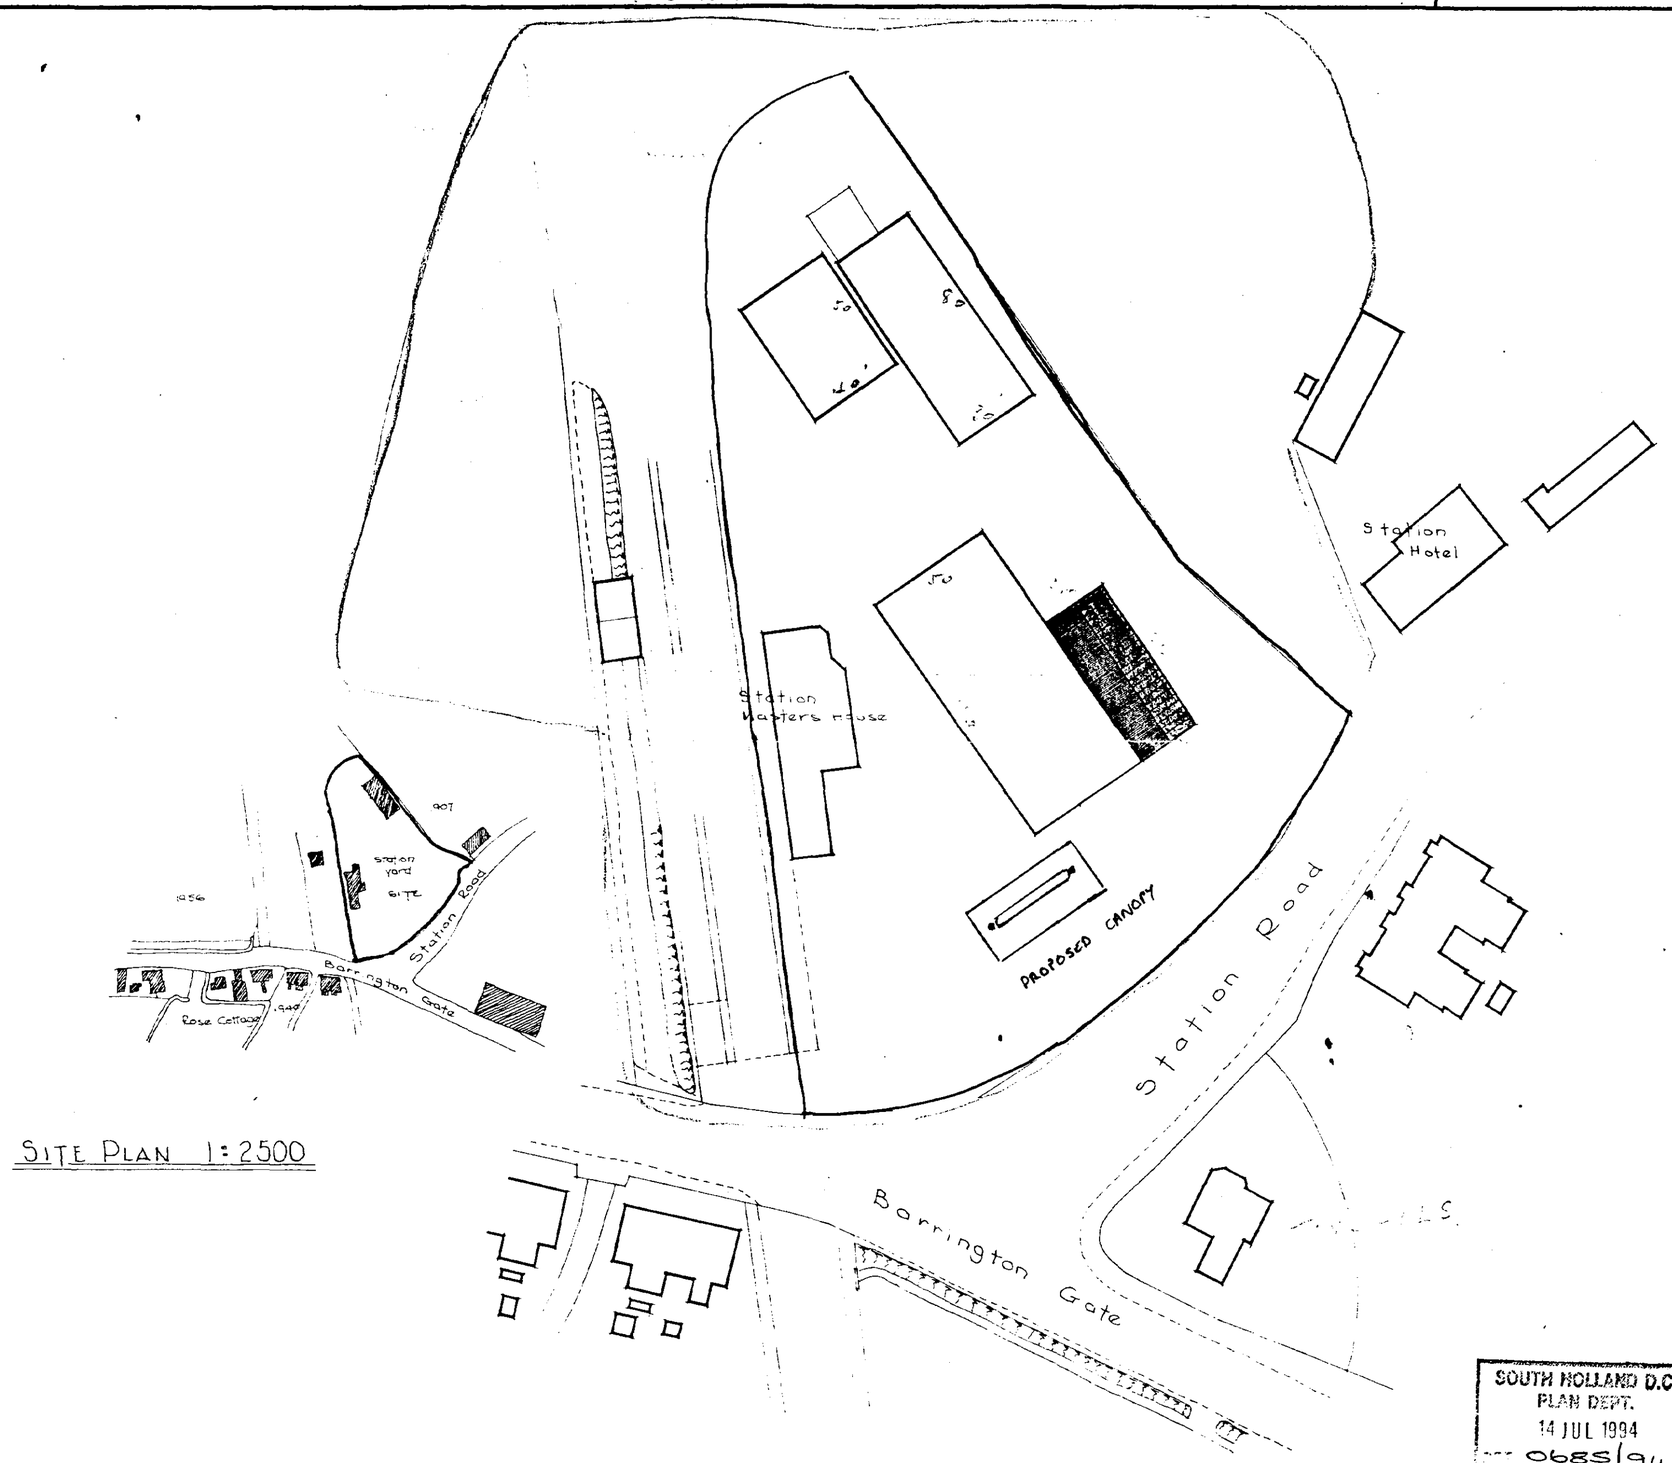

SITE PLAN 1:2500

BLOCK PLAN 1:500

SOUTH HOLLAND D.C.
PLAN DEPT.
14 JUL 1994
0685/94