
DO NOT SCALE — 3rd ANGLE PROJECTION — ALL METRIC DIMENSIONS IN MILLIMETRES.

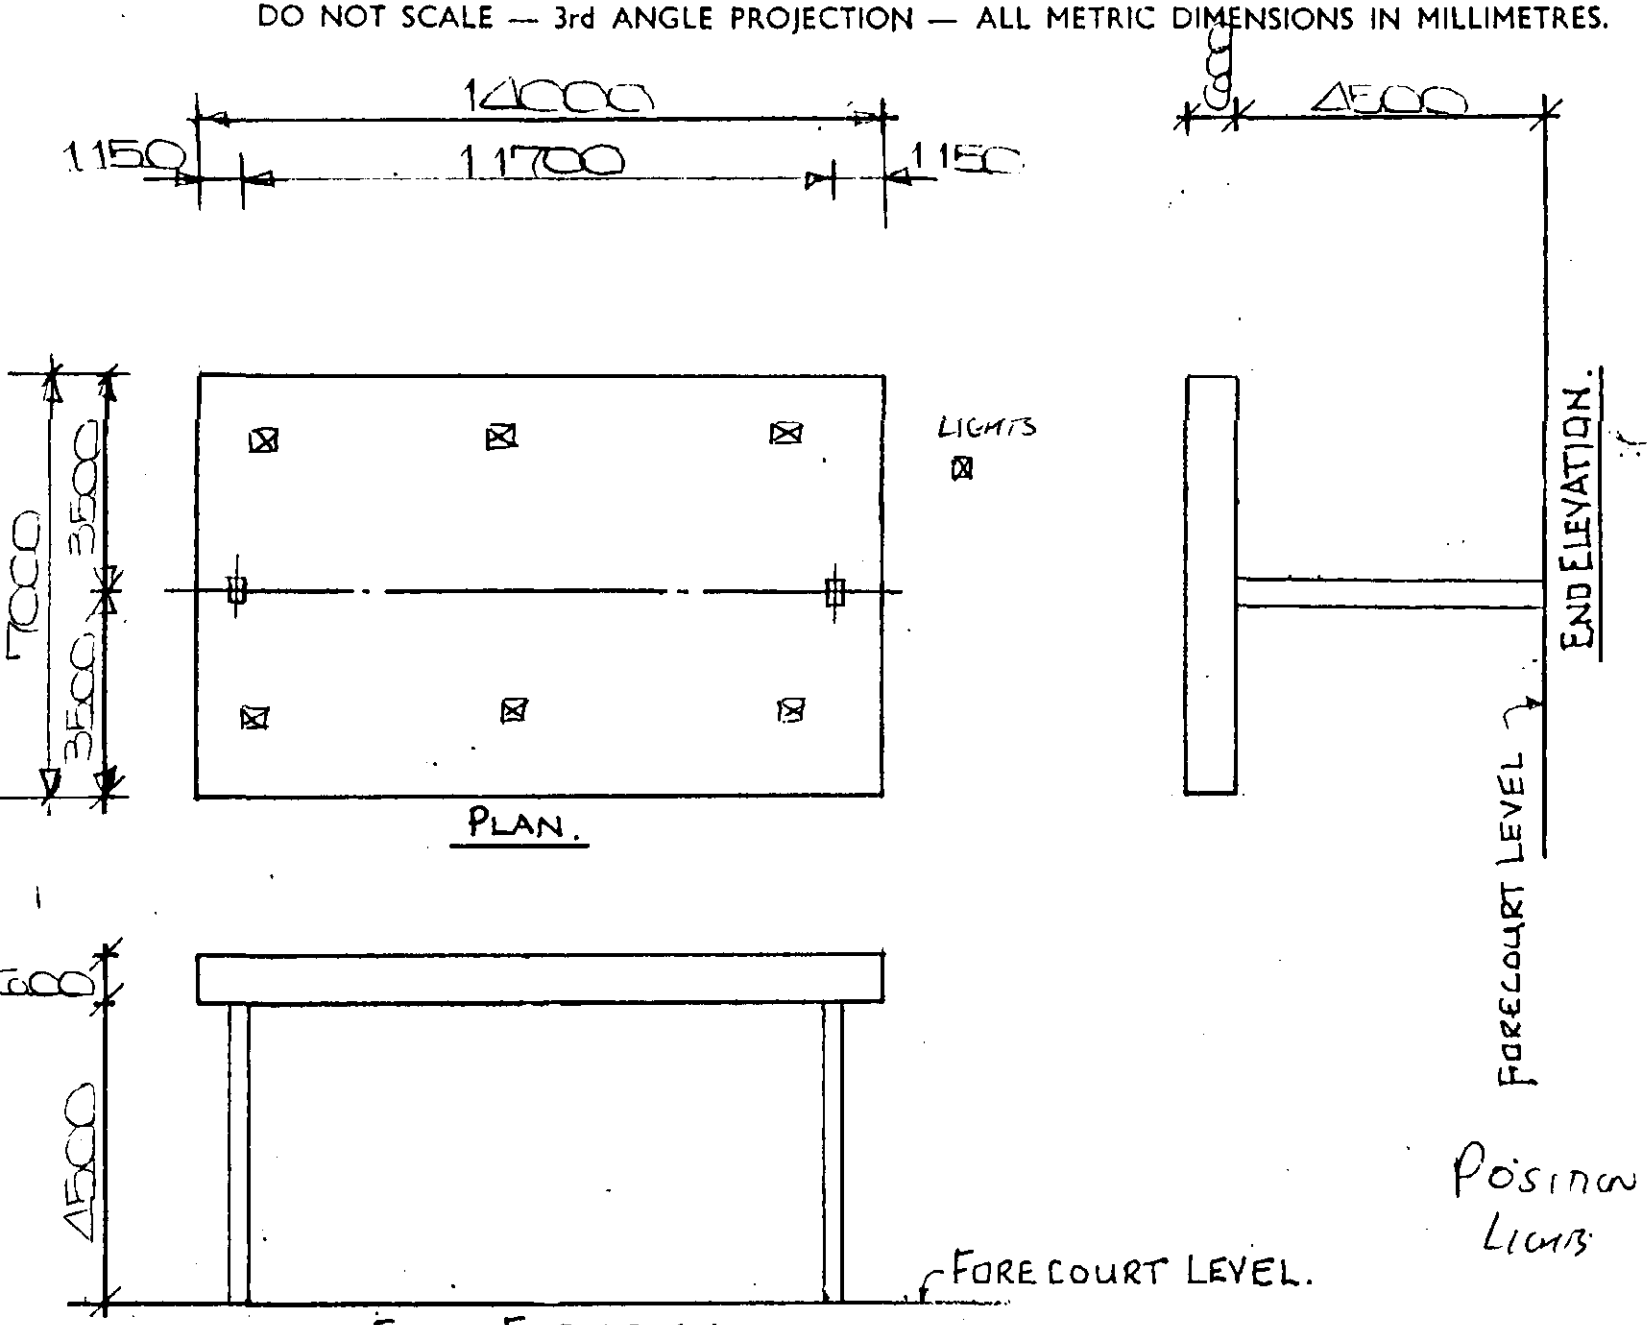

LIBRARY No	
	DATE / INIT
©	
MOD	
REVISION	

CONDEL

FINISH	
UNLESS NOTED ALL HOLES ' DIA FOR FABRICATION TOLERANCES SEE DATA SHEET No MOD	
ALL WELD SYMBOLS TO B.S.499 WELD SIZE DENOTES LEG LENGTH.	
DRAWN	SP
DATE ©	6.79
SCALE	N.T.S
CHKD	
TITLE	PLAN AND ELEVATION
CONTRACT	STATION STREET HOLBEACH
CONTRACT No.	ORG.
N5/4009	10
REV.	

DETERMINED
PLAN

COPYRIGHT. IT IS SENT TO YOU IN CONFIDENCE. IT MUST NOT BE COPIED, USED OR DISCLOSED TO THIRD PARTIES WITHOUT OUR PERMISSION. IT REMAINS OUR PROPERTY AND MUST BE RETURNED ON REQUEST.