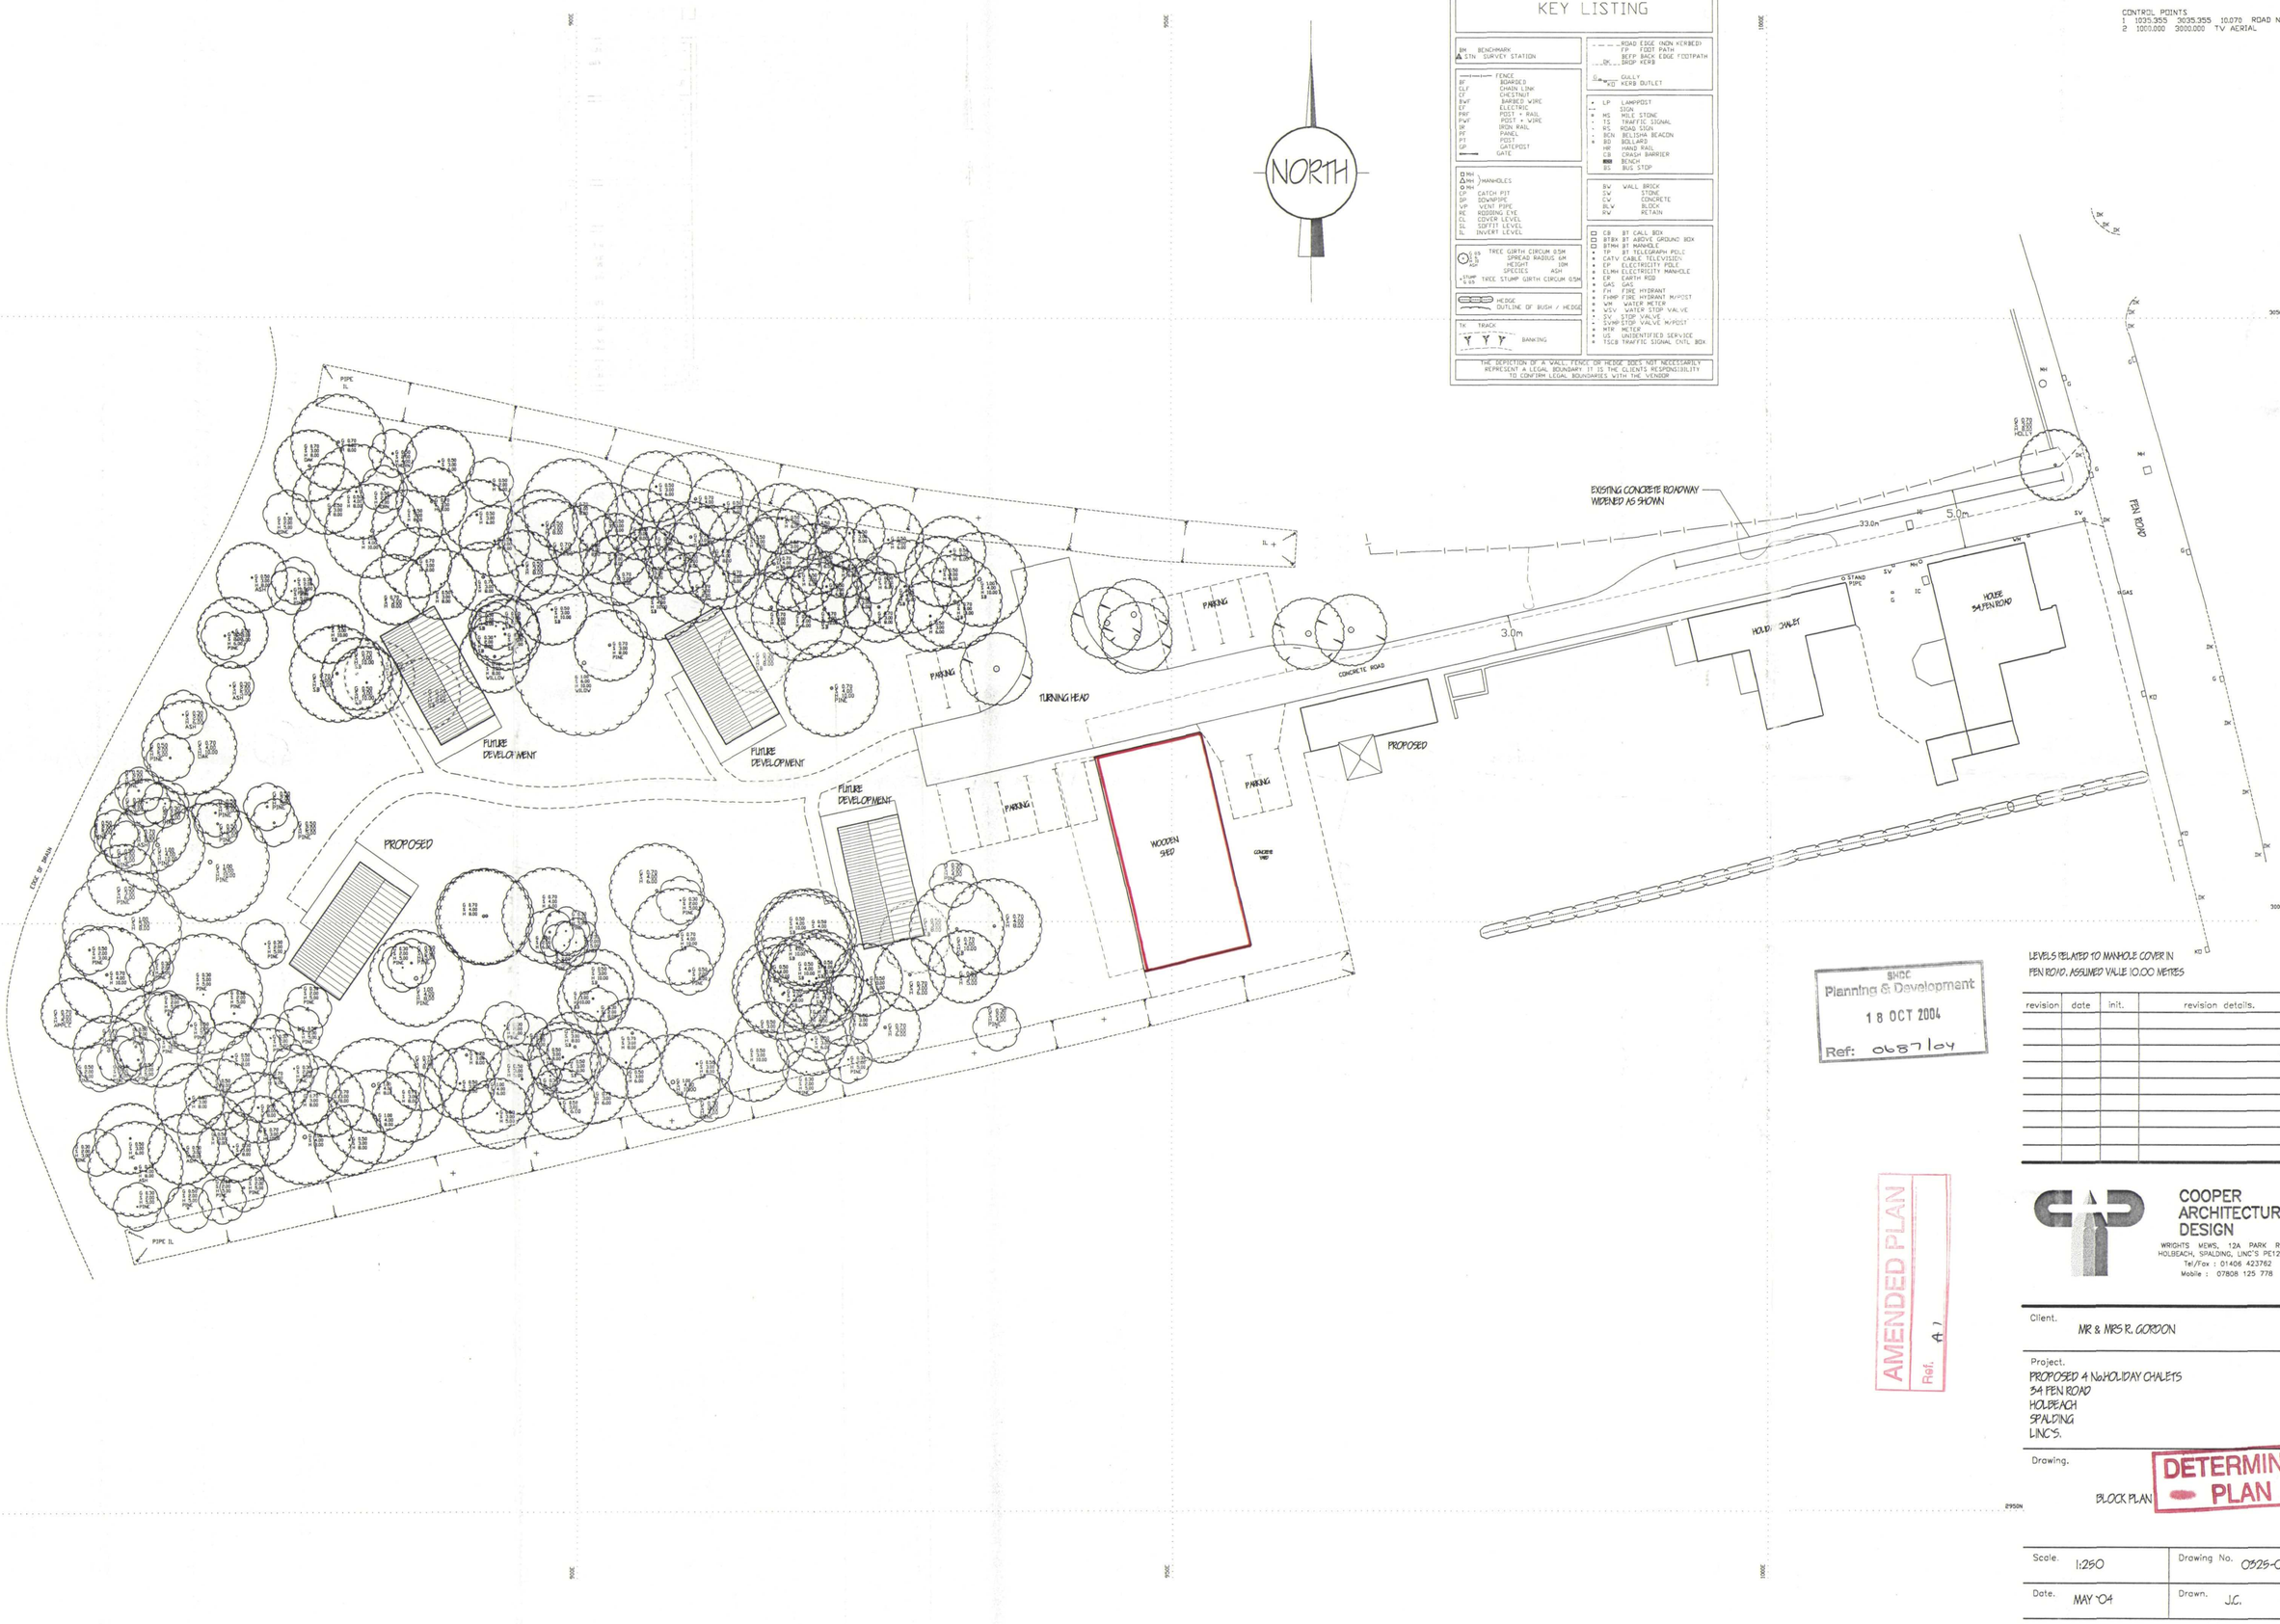

KEY LISTING
BM BENCHMARK
STN SURVEY STATION
FENCE
BF BOARDED
CLF CHAIN LINK
CT CHESTNUT
BWF BARBED WIRE
EF ELECTRIC
PRF POST + RAIL
PWF POST + WIRE
IRF IRON RAIL
PT PANEL
PT1 POST
GP GATEPOST
GATE
MANHOLES
CP CATCH PIT
DP DOWNPIPE
VP VENT PIPE
WE WATER EYE
CL COVER LEVEL
SL SOFFIT LEVEL
IL INVERT LEVEL
TREE GIRTH CIRCUM 0.5M
SPREAD RADIUS 6M
HEIGHT 10M
SPECIES ASH
STUMP TREE STUMP GIRTH CIRCUM 0.5M
HEDGE
OUTLINE OF BUSH / HEDGE
TK TRACK
BANKING
ROAD EDGE (NON KERBED)
FP FOOT PATH
BEFP BACK EDGE FOOTPATH
DK DROP KERB
GULLY
KO KERB OUTLET
LP LAMPPOST
SIGN
MS MILE STONE
TS TRAFFIC SIGNAL
RS ROAD SIGN
BCN BELISHA BEACON
BO BOLLARD
HR HAND RAIL
CB CRASH BARRIER
BENCH
BS BUS STOP
BW WALL BRICK
SW STONE
CW CONCRETE
RW RETAIN
CB BT CALL BOX
BTBX BT ABOVE GROUND BOX
BTMH BT MANHOLE
TP BT TELEGRAPH POLE
CATV CABLE TELEVISION
EP ELECTRICITY POLE
ELMH ELECTRICITY MANHOLE
ER EARTH ROD
GAS GAS
FH FIRE HYDRANT
FHMP FIRE HYDRANT M/POST
WM WATER METER
WSV WATER STOP VALVE
SV STOP VALVE
SVMP STOP VALVE M/POST
MTR METER
US UNIDENTIFIED SERVICE
TSCB TRAFFIC SIGNAL CNTL BOX
THE DEPICTION OF A WALL, FENCE OR HEDGE DOES NOT NECESSARILY REPRESENT A LEGAL BOUNDARY. IT IS THE CLIENTS RESPONSIBILITY TO CONFIRM LEGAL BOUNDARIES WITH THE VENDOR
NORTH
CONTROL POINTS
1 1035.355 3035.355 10.070 ROAD NAIL
2 1000.000 3000.000 T.V. AERIAL
EXISTING CONCRETE ROADWAY WIDENED AS SHOWN
33.0m
5.0m
3.0m
PEN ROAD
HOUSE 34 PEN ROAD
HOUSE
CONCRETE ROAD
PROPOSED
PARKING
TURNING HEAD
FUTURE DEVELOPMENT
WOODEN SHED
CONCRETE SHED
EDGE OF WATER
PIPE IL
LEVELS RELATED TO MANHOLE COVER IN PEN ROAD. ASSUMED VALUE 10.00 METRES
SHDC Planning & Development 18 OCT 2004 Ref: 0687/04
AMENDED PLAN Ref. A1
DETERMINED PLAN
revision | date | init. | revision details.
COOPER ARCHITECTURAL DESIGN
WRIGHTS MEWS, 12A PARK ROAD, HOLBEACH, SPALDING, LINC'S PE12 7EE
Tel/Fax : 01406 423762
Mobile : 07808 125 778
Client. MR & MRS R. GORDON
Project. PROPOSED 4 No HOLIDAY CHALETS 34 PEN ROAD HOLBEACH SPALDING LINC'S.
Drawing. BLOCK PLAN
Scale. 1:250
Drawing No. 0525-02
Date. MAY '04
Drawn. J.C.