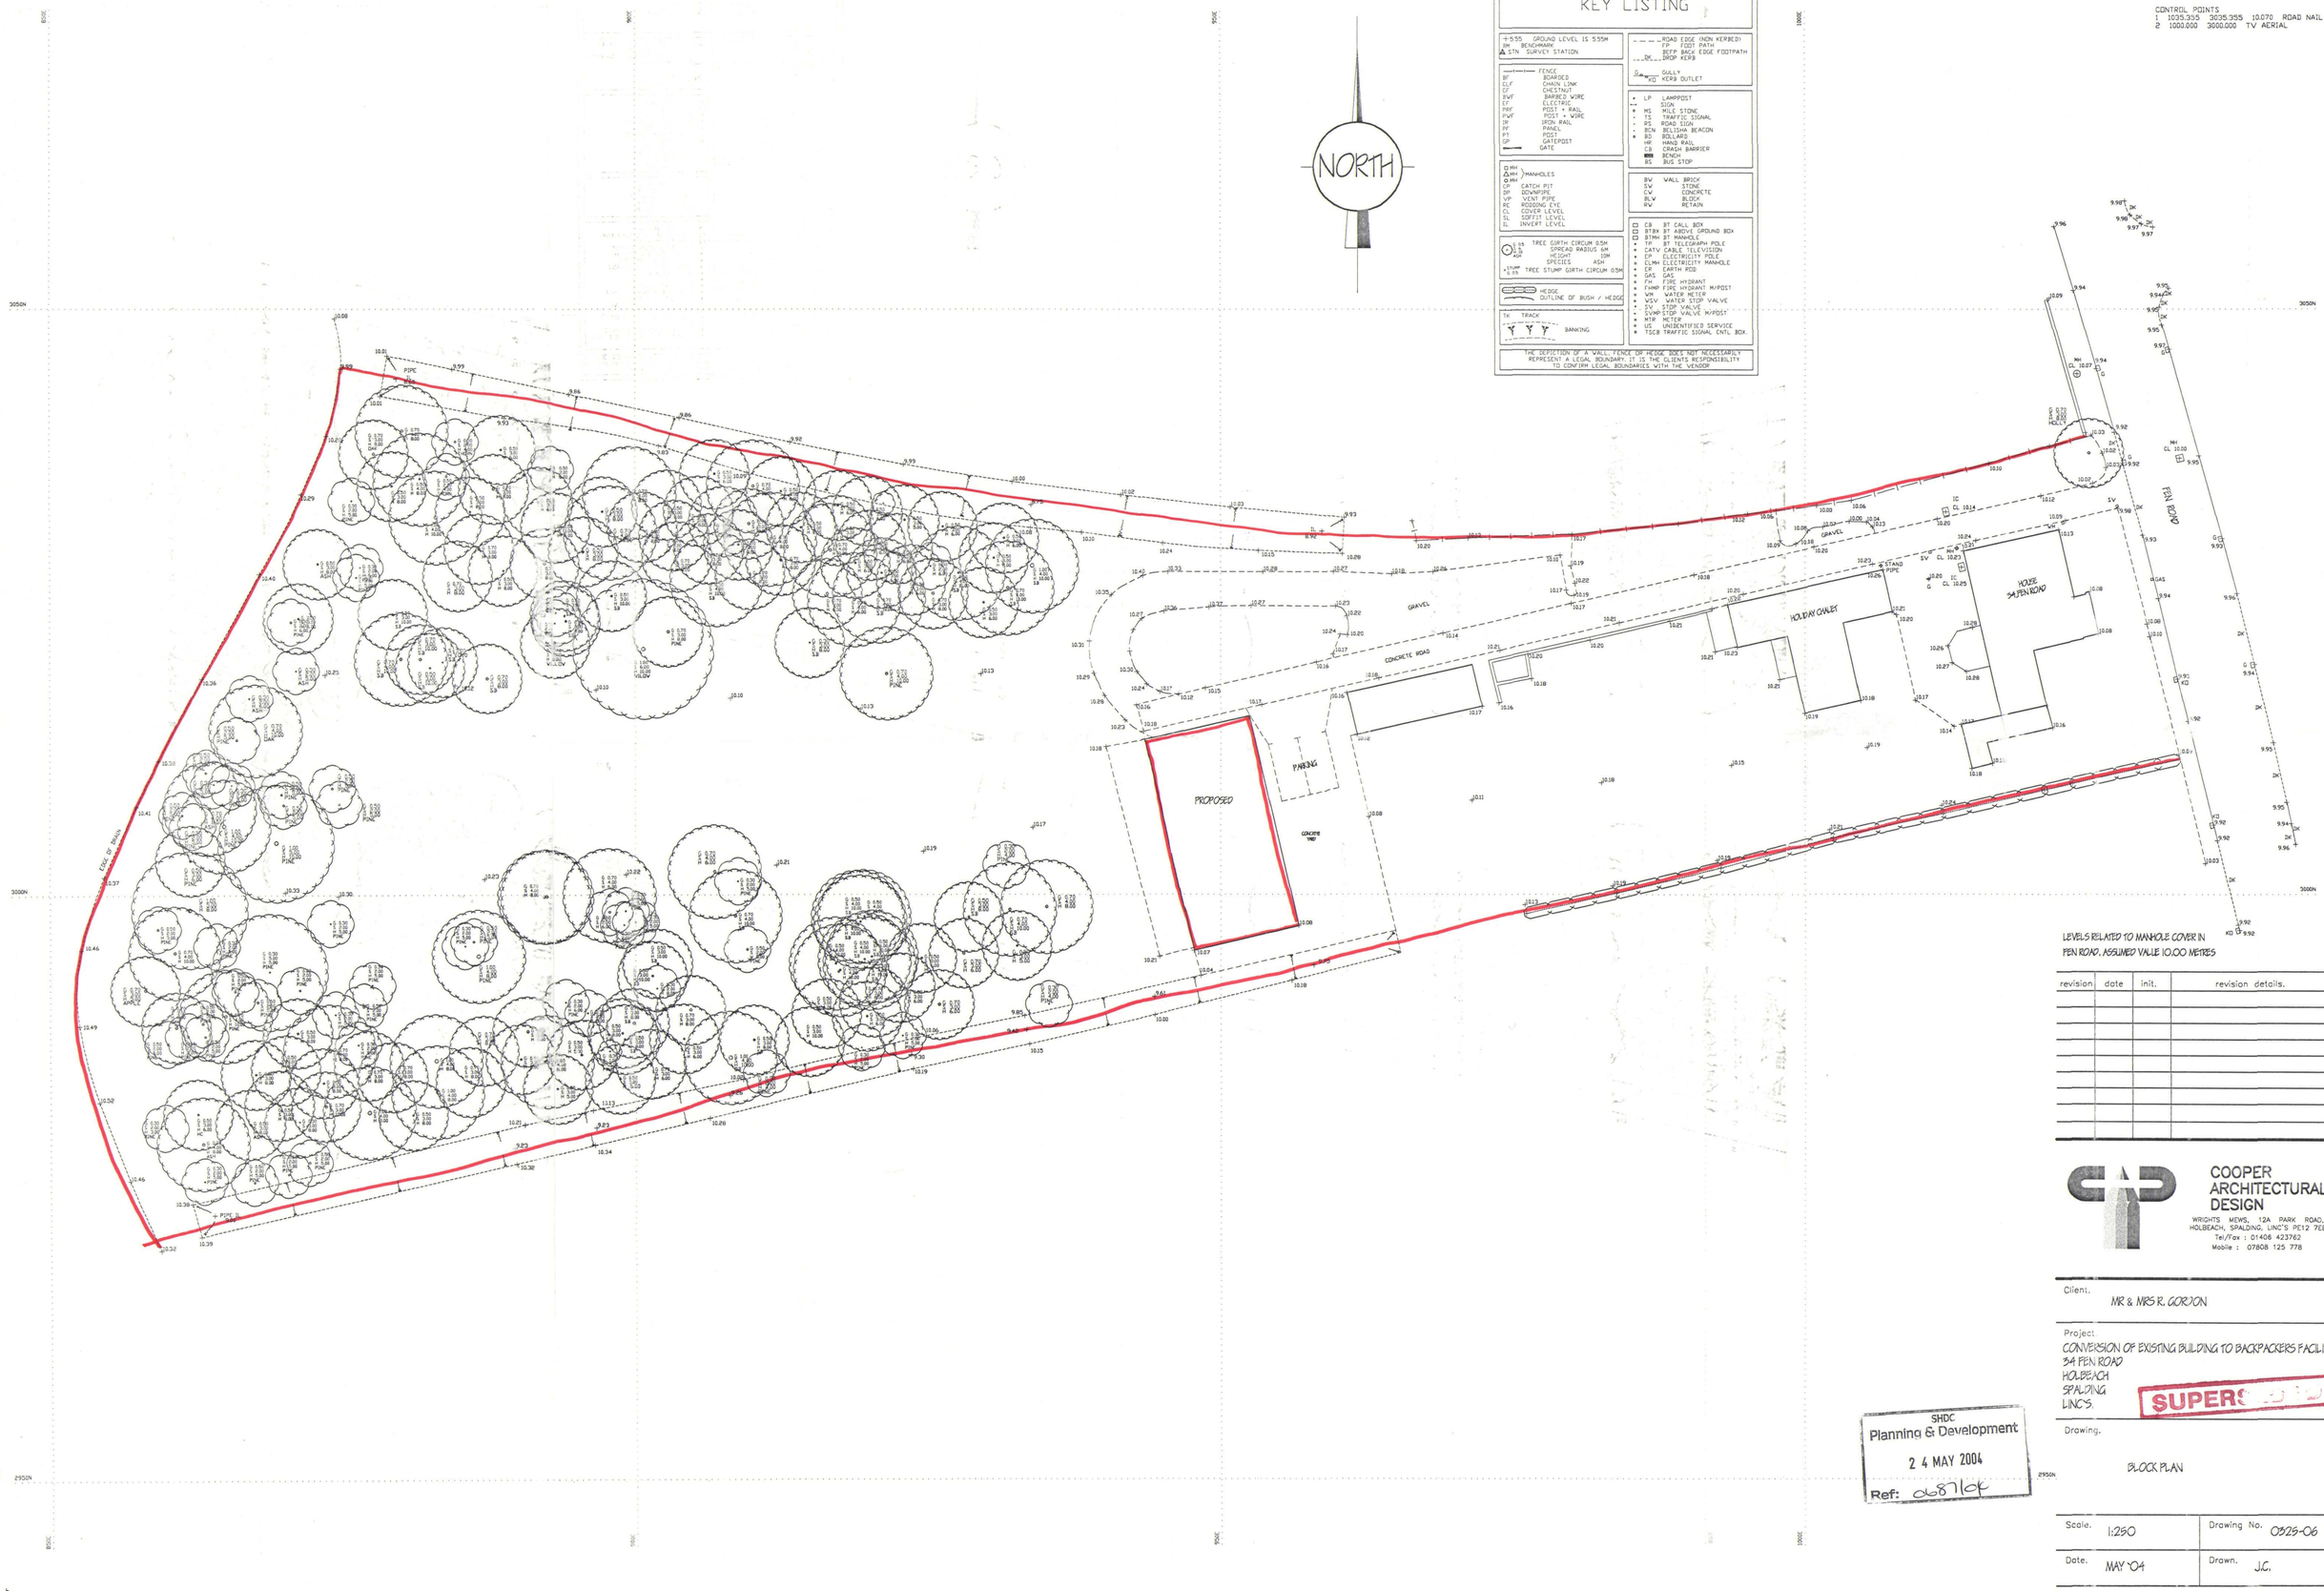



LEVELS RELATED TO MANHOLE COVER IN PEN ROAD. ASSUMED VALUE 10.00 METRES

| revision | date | init. | revision details. |
|---|---|---|---|
| | | | |
| | | | |
| | | | |
| | | | |
| | | | |
| | | | |
| | | | |
| | | | |
| | | | |


COOPER ARCHITECTURAL DESIGN
WRIGHTS MEWS, 12A PARK ROAD, HOLBEACH, SPALDING, LINC'S PE12 7EE
Tel/Fax : 01406 423762
Mobile : 07808 125 778


Client.
MR & MRS R. GORDON

Project
CONVERSION OF EXISTING BUILDING TO BACKPACKERS FACILITY
34 PEN ROAD
HOLBEACH
SPALDING
LINC'S

SUPERSEDED

Drawing.
BLOCK PLAN

| | | | |
|---|---|---|---|
| Scale. | 1:250 | Drawing No. | 0525-06 |
| Date. | MAY '04 | Drawn. | J.C. |

SHDC
Planning & Development
2 4 MAY 2004
Ref: 0687/04