
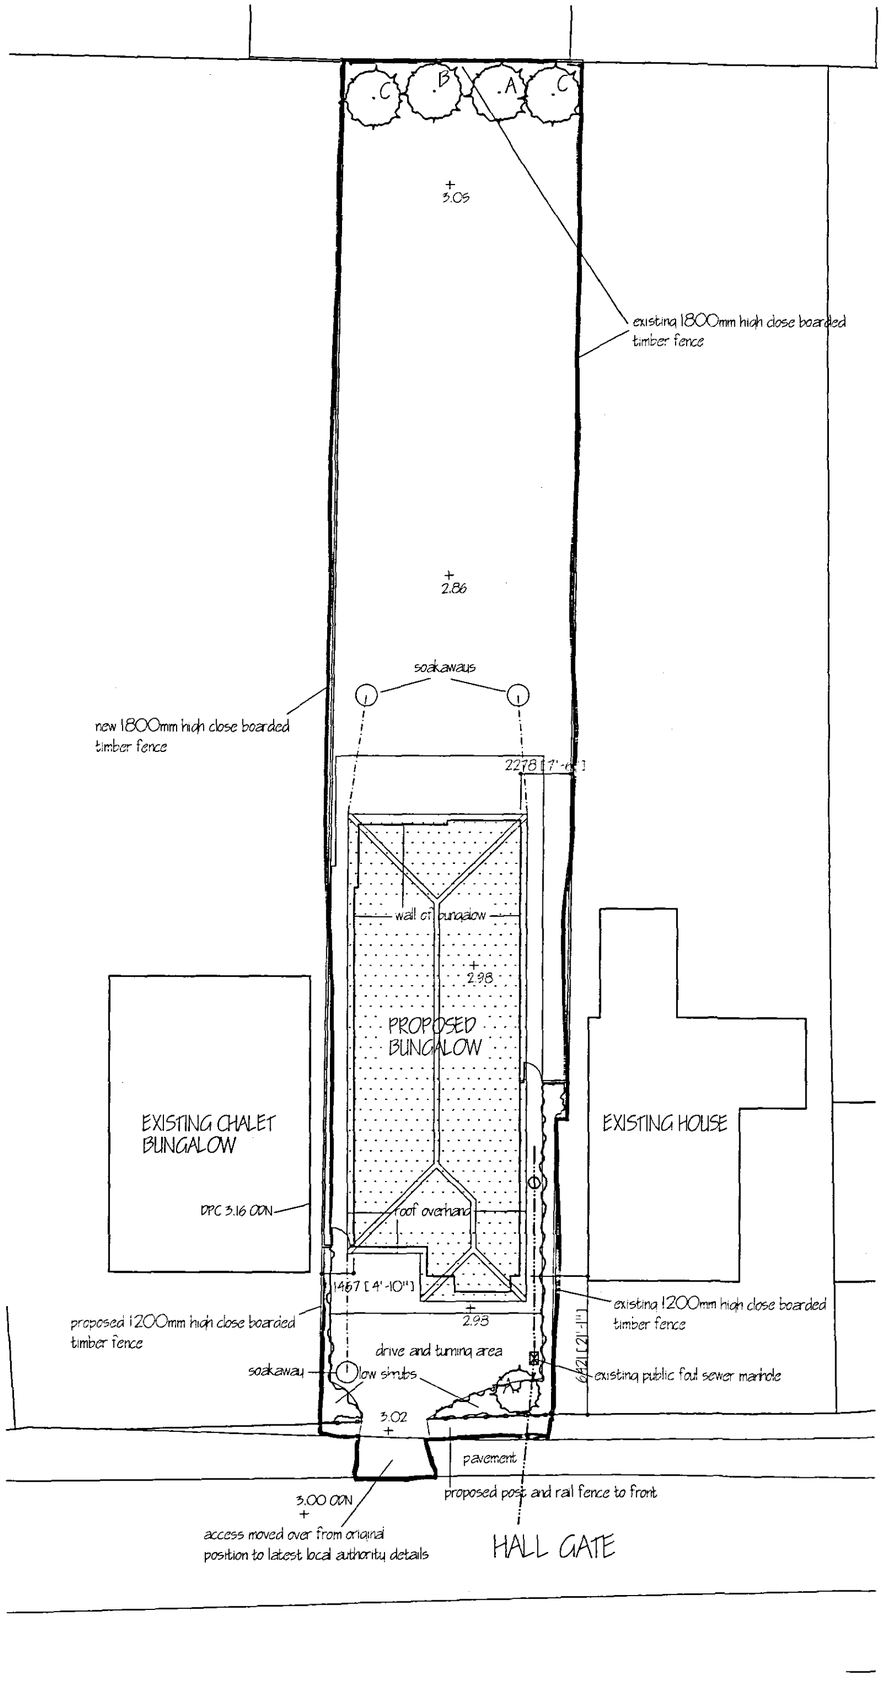


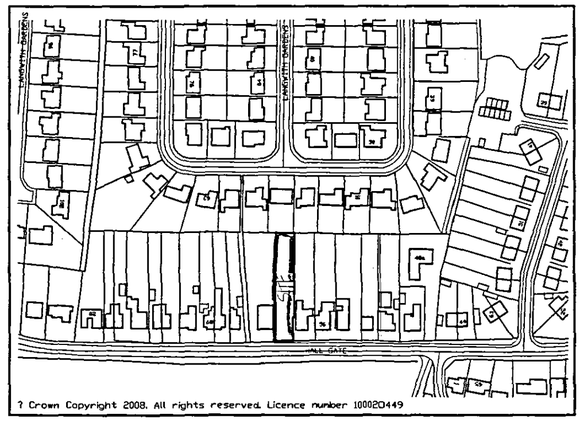

? Crown Copyright 2008. All rights reserved. Licence number 100020449

SHDC
Planning & Development
11 JUN 2008
Ref: 0687/08

LANDSCAPING, TREE AND SHRUB PLANTING

All new trees are to be a variety of the following :-

To the front small architectural trees consisting : -

A- CRAB APPLE (MALUS EVERESTE) STANDARD

and to the rear : -

B- SILVER BIRCH (BETULA PENDULA) STANDARD

C- WHITE BEAM (SORBUS ARIA LUTESCENS) STANDARD

all planting to be in accordance with BS 4428: 1989 and ammendment no. 1 (1991)

all trees to be planted with minimum 600mm plastic mulch mat and to be staked, tied and tubed

1/3 to 1/2 bag of peat free and shrub planting compost to be incorporated into backfill for each tree hole

NOTE :-

ALL LEVELS RELATE TO METRES ABOVE ORDNANCE DATUM NEWLYN.

PROPOSED DPC @ 3.30 ODN.

DETERMINED PLAN

ref	revision	date
A	SITE LEVELS ADDED	JUNE '08

G. R. MERCHANT LTD.
I.ENG AMICE FIWO
ARCHITECTURAL, STRUCTURAL AND LAND DRAINAGE CONSULTANTS
4 Wrights Mews
12A Park Road, Holbeach,
Spalding, Lincs. PE12 7EE
Tel: 01406 490600
Fax 01406 425744
E-Mail: gr.merchant@btconnect.com

Project
PROPOSED 4 BEDROOM BUNGALOW + GARAGE
AT 60 HALL GATE
HOLBEACH
LINCS

Client
FENBANK BUILDERS LTD.

Drawing
BLOCK & LOCATION PLANS

Job Ref.	Drawing No.
1784/08	02A
Date	**Drawn**
JUN 2008	JPW

Scales
1/200 1/2500

DO NOT SCALE FROM THIS DRAWING

This drawing is copyright and may not be altered, traced, photographed or used for any other purpose other than that for which it is issued. The General Contractor is to check all dimensions on site and report any discrepancies to the Architect. All details shown on this drawing including foundations are based upon typical site conditions related to the area. No responsibility can be accepted for abnormal conditions which may be discovered during construction unless reported to the Architect so that design amendments may be considered. Site soil surveys are recommended in respect of foundations to establish specific site conditions before foundation work is undertaken. This drawing is limited in the amount of information contained and does not purport to contain a full specification of the works. It is issued for the purpose of obtaining Planning / Building Regulation approvals. This drawing must not be used as a contract document alone. The works will not be supervised or inspected on site by G.R. Merchant or any representative thereof. It is the client or their appointed agents responsibility to control variments, substitution of materials, adherance to specification, variations to contract etc.All materials to be new unless otherwise stated and all components and assemblies etc. to be used fixed and installed etc. in strict accordance with manufacturers instruction and relevent code of practice. Materials shall conform to appropriate British standard specification or BBA certificate or European code acievement. The Employer / Client shall ensure that the selected contractor is conversant with and adopts all measures necessary to achieve compliance with Health and Safety legislation for Building sites and Work places. The Employer / Client is advised that should the works need to comply with the Construction Design and Management Regulations an Independent Planning Supervisor will be required. The works shall comprise of all that is shown on this drawing and details. Work that may not specifically be shown but may be reasonably inferred as necessary to carry out the works shall be deemed to be included. It is the plot / land owners responsibility to be aware of the Party Wall etc. Act 1996 when building in close proximity to adjoining neighbors boundaries.