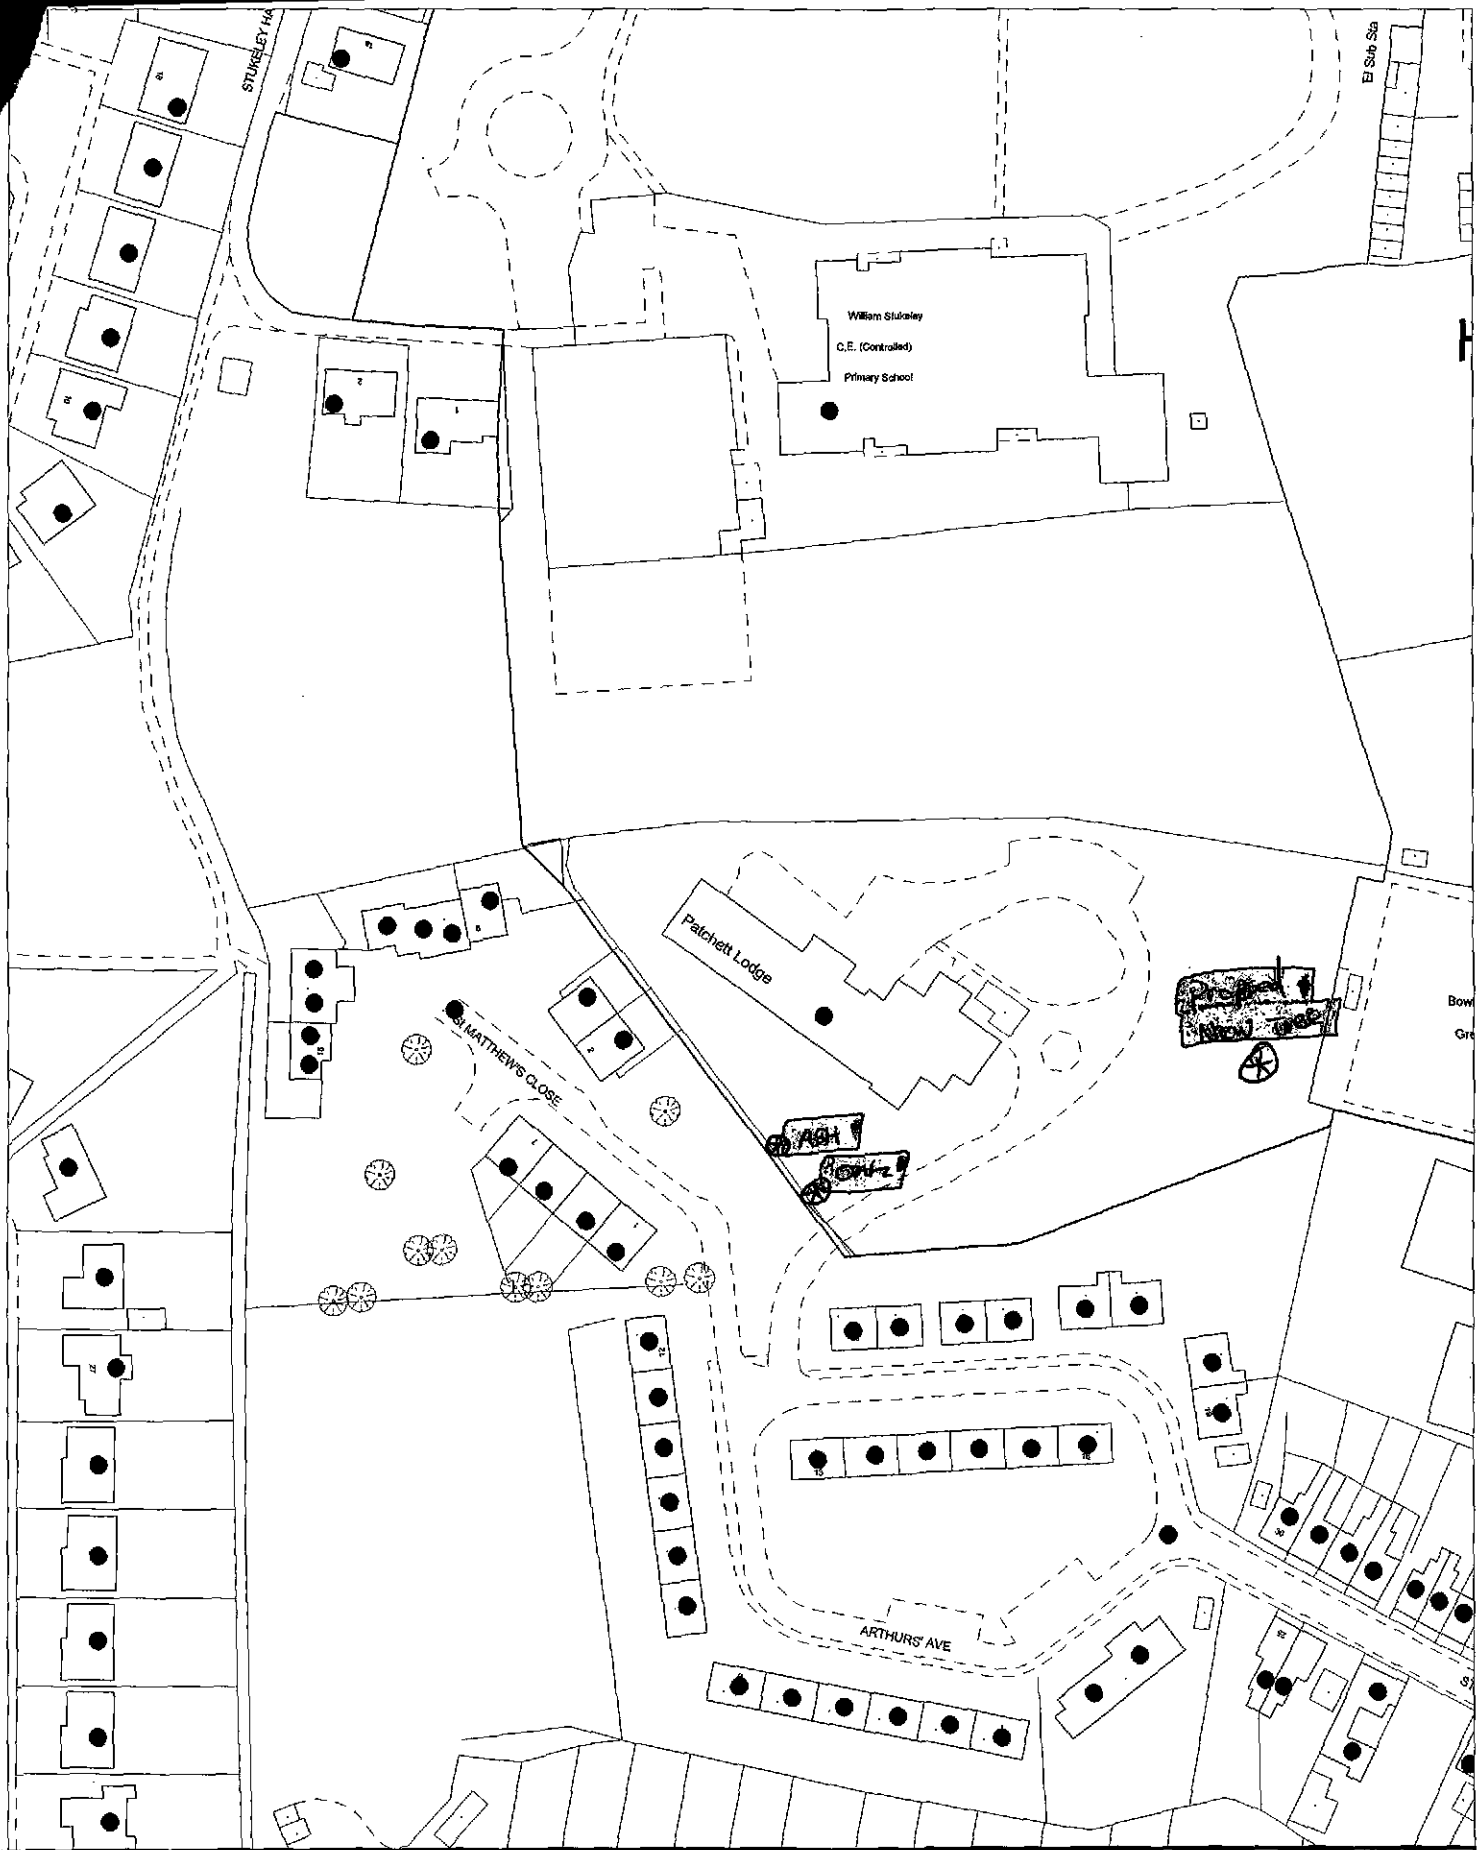


TREES ON SOUTH WESTERN CORNER OF THE GROUNDS OF PATCHETT LODGE.

Scale: 1:1250

July 2015

Planning & Development

Council Offices, Priory Road, Spalding, Lincolnshire
PE11 2XE

~~Aerial Photography by ukperspectives.com~~
Local authority added data copyright South Holland District Council 2015