



A		EXPAND BRICKWORK NOTE	OCT '05
ref	revision		date

G. R. MERCHANT
 I. ENG AMICE FIWO
**ARCHITECTURAL, STRUCTURAL
AND LAND DRAINAGE
CONSULTANTS**
 15.1 Park Road, Holbeach,
 Spalding, Lincs. PE12 7EE
 Tel: 01406 490800
 Fax: 01406 425744
 E-Mail: G. R. Merchant @ Merchant. FS.
 Co. UK


Project	
FENESTRATION REPLACEMENT 75 HIGH STREET HOLBEACH SPALDING Lincs	
Client	
MR & MRS M SANDERSON	
Drawing	
ELEVATION	
Job Ref	Drawing No
403-02	OIA
Date	Drawn
JUNE 2002	GRM
Scales	
1/50	
DO NOT SCALE FROM THIS DRAWING This drawing is copyright and may not be altered, traced, photographed or used for any other purpose other than that for which it is issued. The General Contractor is to check all dimensions on site and report any discrepancies to the Architect. All details shown on this drawing including foundations are based upon typical site conditions related to the area. No responsibility can be accepted for abnormal conditions which may be discovered during construction unless reported to the Architect so that design amendments may be considered. Site not surveys are recommended in respect of foundations to establish specific site conditions before foundation work is undertaken. This drawing is limited to the amount of information contained and does not support to construct. All specification of the works. It is solely for the purpose of drawing Planning / Building Regulation approval. This drawing must not be used as a contract document alone. The works will not be supervised or inspected on site by G R Merchant or any representative thereof. It is the client or their appointed agent's responsibility to control workmanship, substitution of materials, adherence to specification, variations to contract etc. All materials to be new unless otherwise stated and all components and materials etc. to be used fitted and installed etc. in strict accordance with manufacturers' instructions and relevant code of practice. Materials shall conform to appropriate British standard specification or BSIA certificate or European code equivalent. The Employer / Client shall ensure that the selected contractor is competent with and adopts all measures necessary to achieve compliance with Health and Safety legislation for Building, site and Work places. The Employer / Client is advised that should the works need to comply with the Construction Design and Management Regulations as imposed by Planning Supervisor will be required. The works shall comprise of all work and details. Work that may not be shown.	

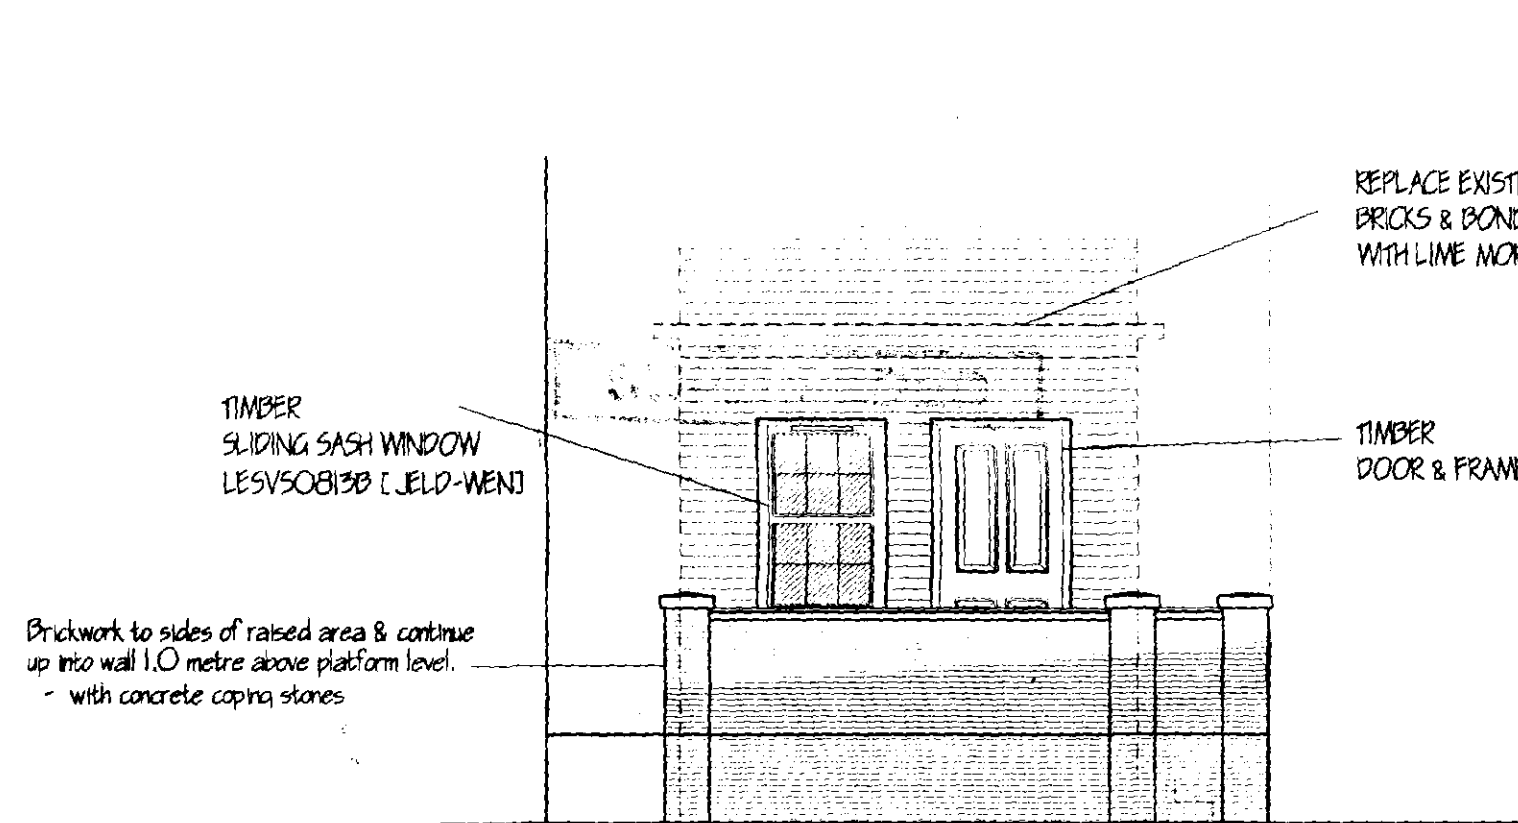

ELEVATION 1 / 50

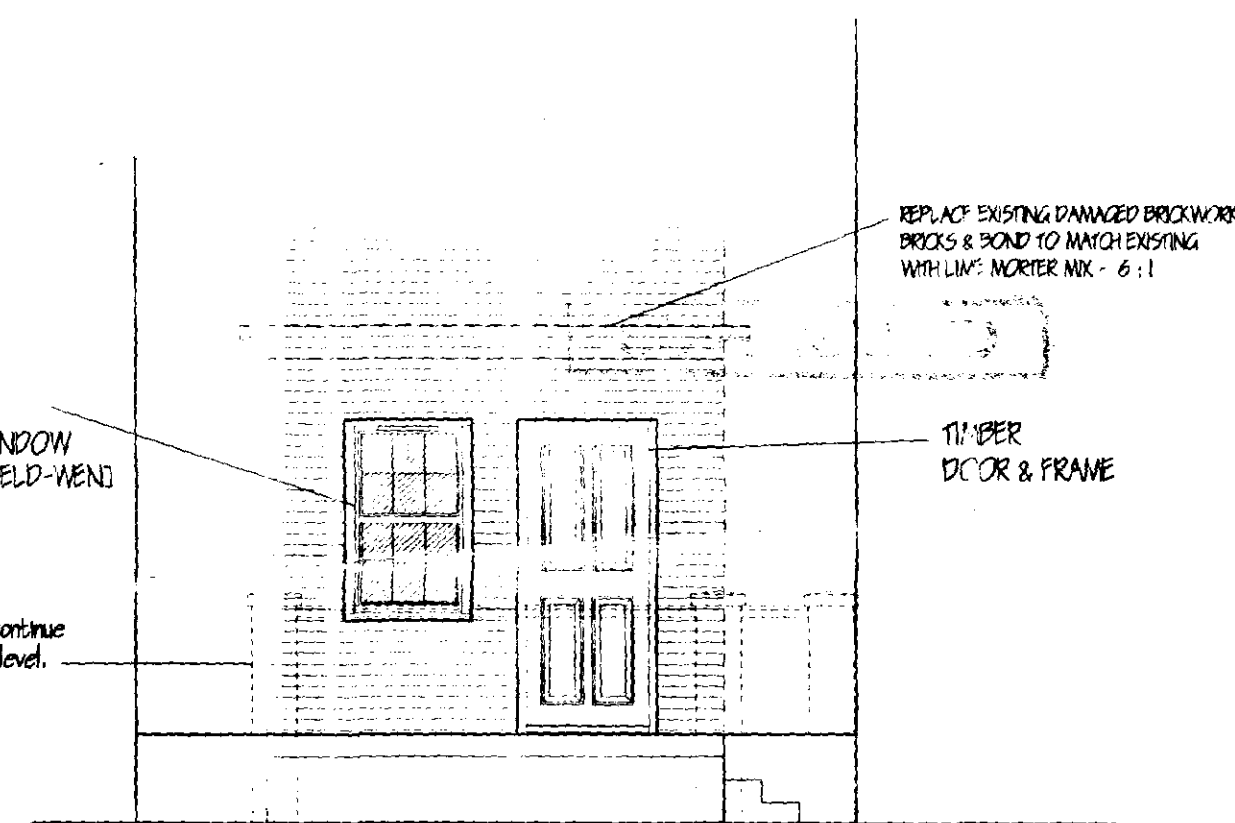

ELEVATION 1 / 50

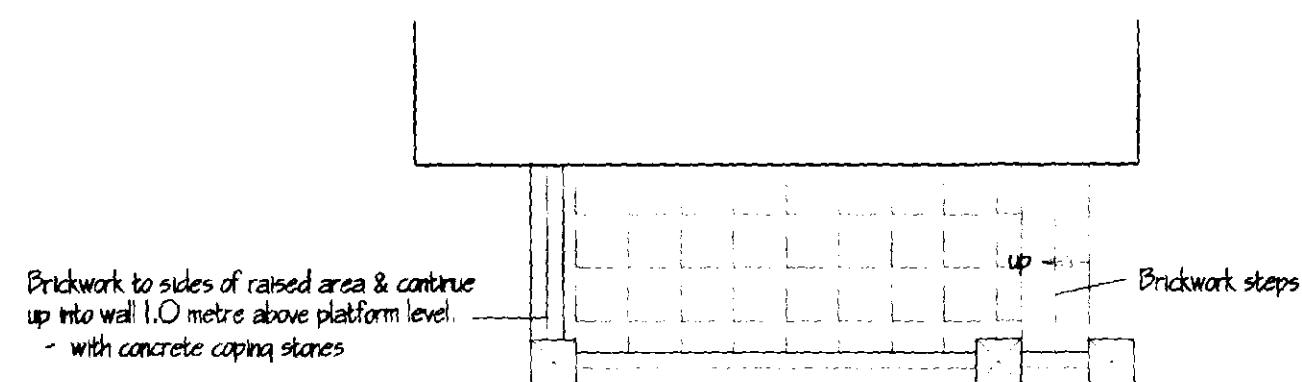

PLAN 1 / 50

APPROVED
Ref.

SHD
Planning & Design
- 9 OCT 2003
Ref 06/11/02

