
Ordnance Survey®

OS Sitemap®

SHDC
Planning & Development
07 SEP 2011
Ref: 0692-11

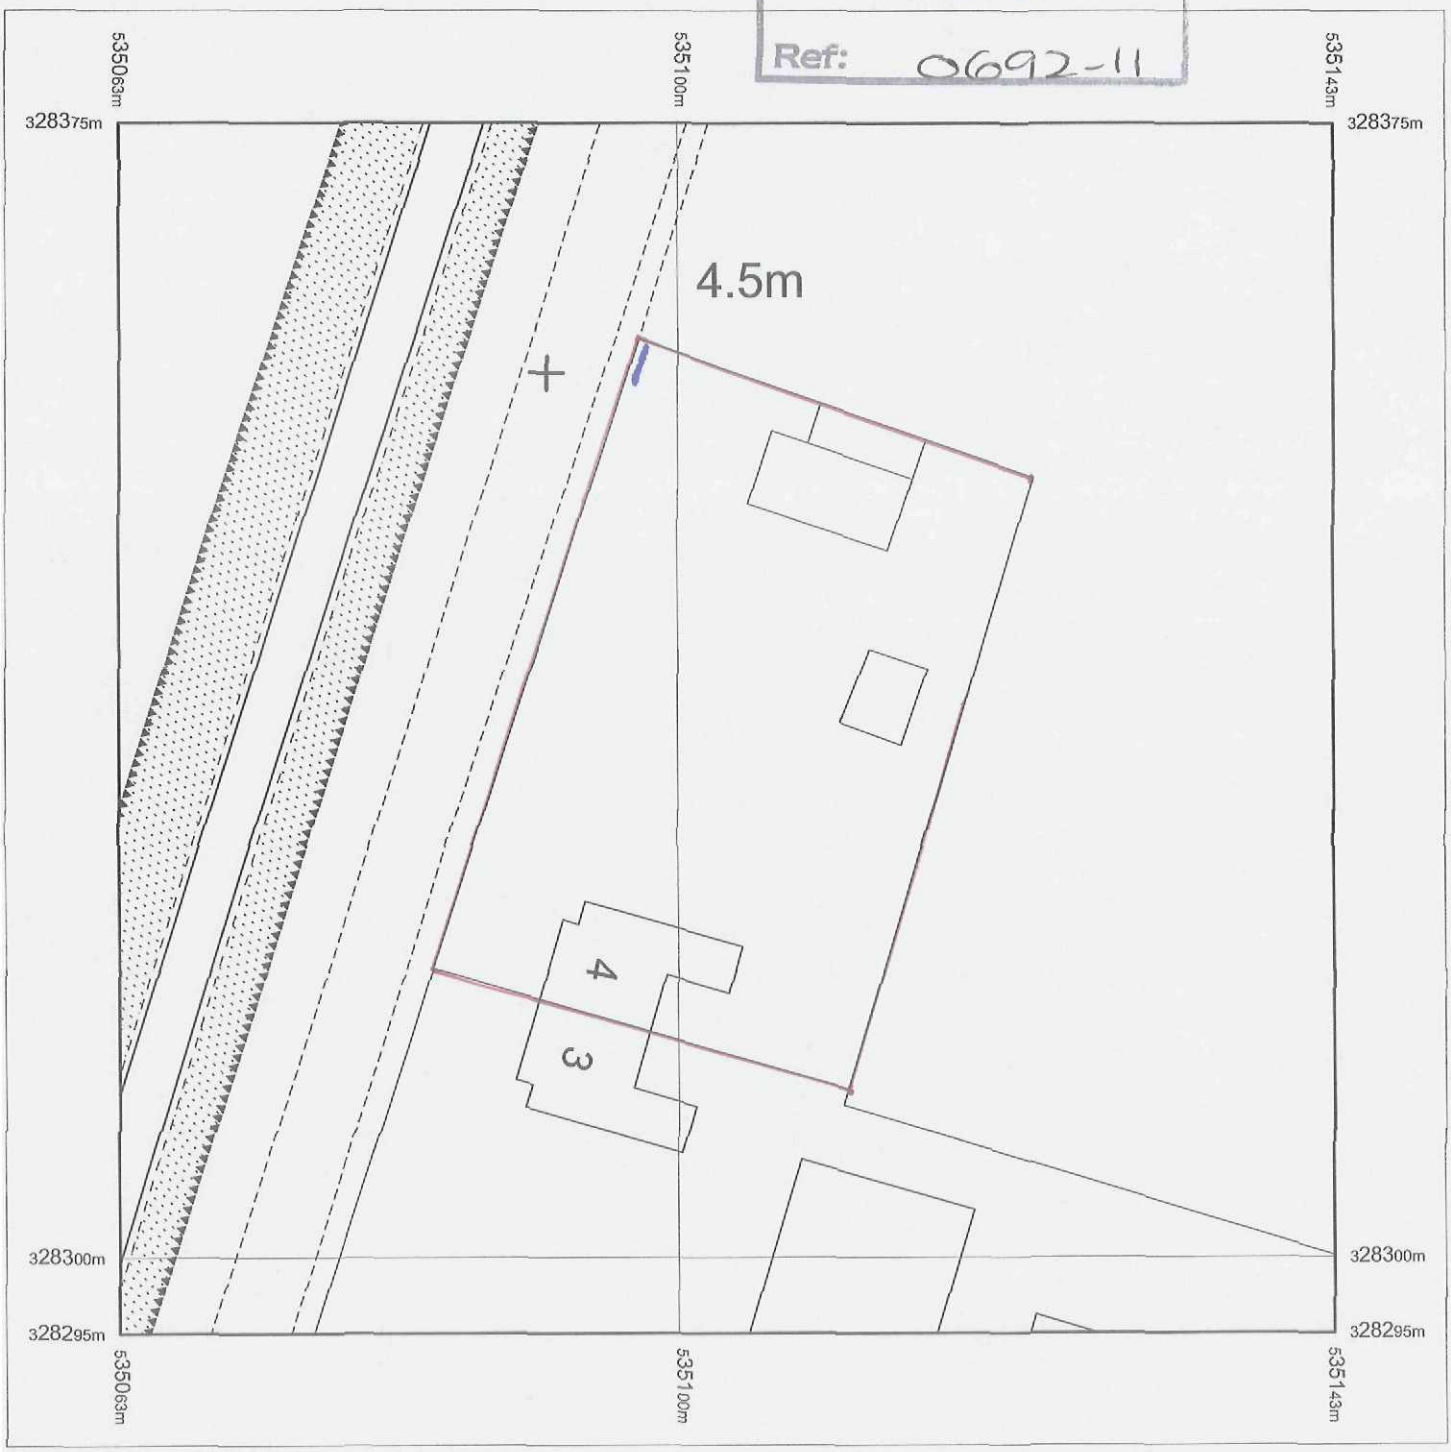

Application Access Area.

Produced 18.08.2011 from the Ordnance Survey National Geographic Database and incorporating surveyed revision available at this date. © Crown Copyright 2011.

Reproduction in whole or part is prohibited without the prior permission of Ordnance Survey.

Ordnance Survey, the OS Symbol and OS Sitemap are registered trademarks of Ordnance Survey, the national mapping agency of Great Britain.

The representation of a road, track or path is no evidence of a right of way.

The representation of features as lines is no evidence of a property boundary.

Part or all of this OS Sitemap is enlarged from mapping

Metres
0 5 10 15 20
Scale 1:500

Supplied by: **Bookmark Spalding Ltd**
Serial number: 00122000
Centre coordinates: 535103.25 328335

Further information can be found on the OS Sitemap Information leaflet or the

Opening is 3.5m Wide. When gate is installed it will be set back from the road edge by 700mm.