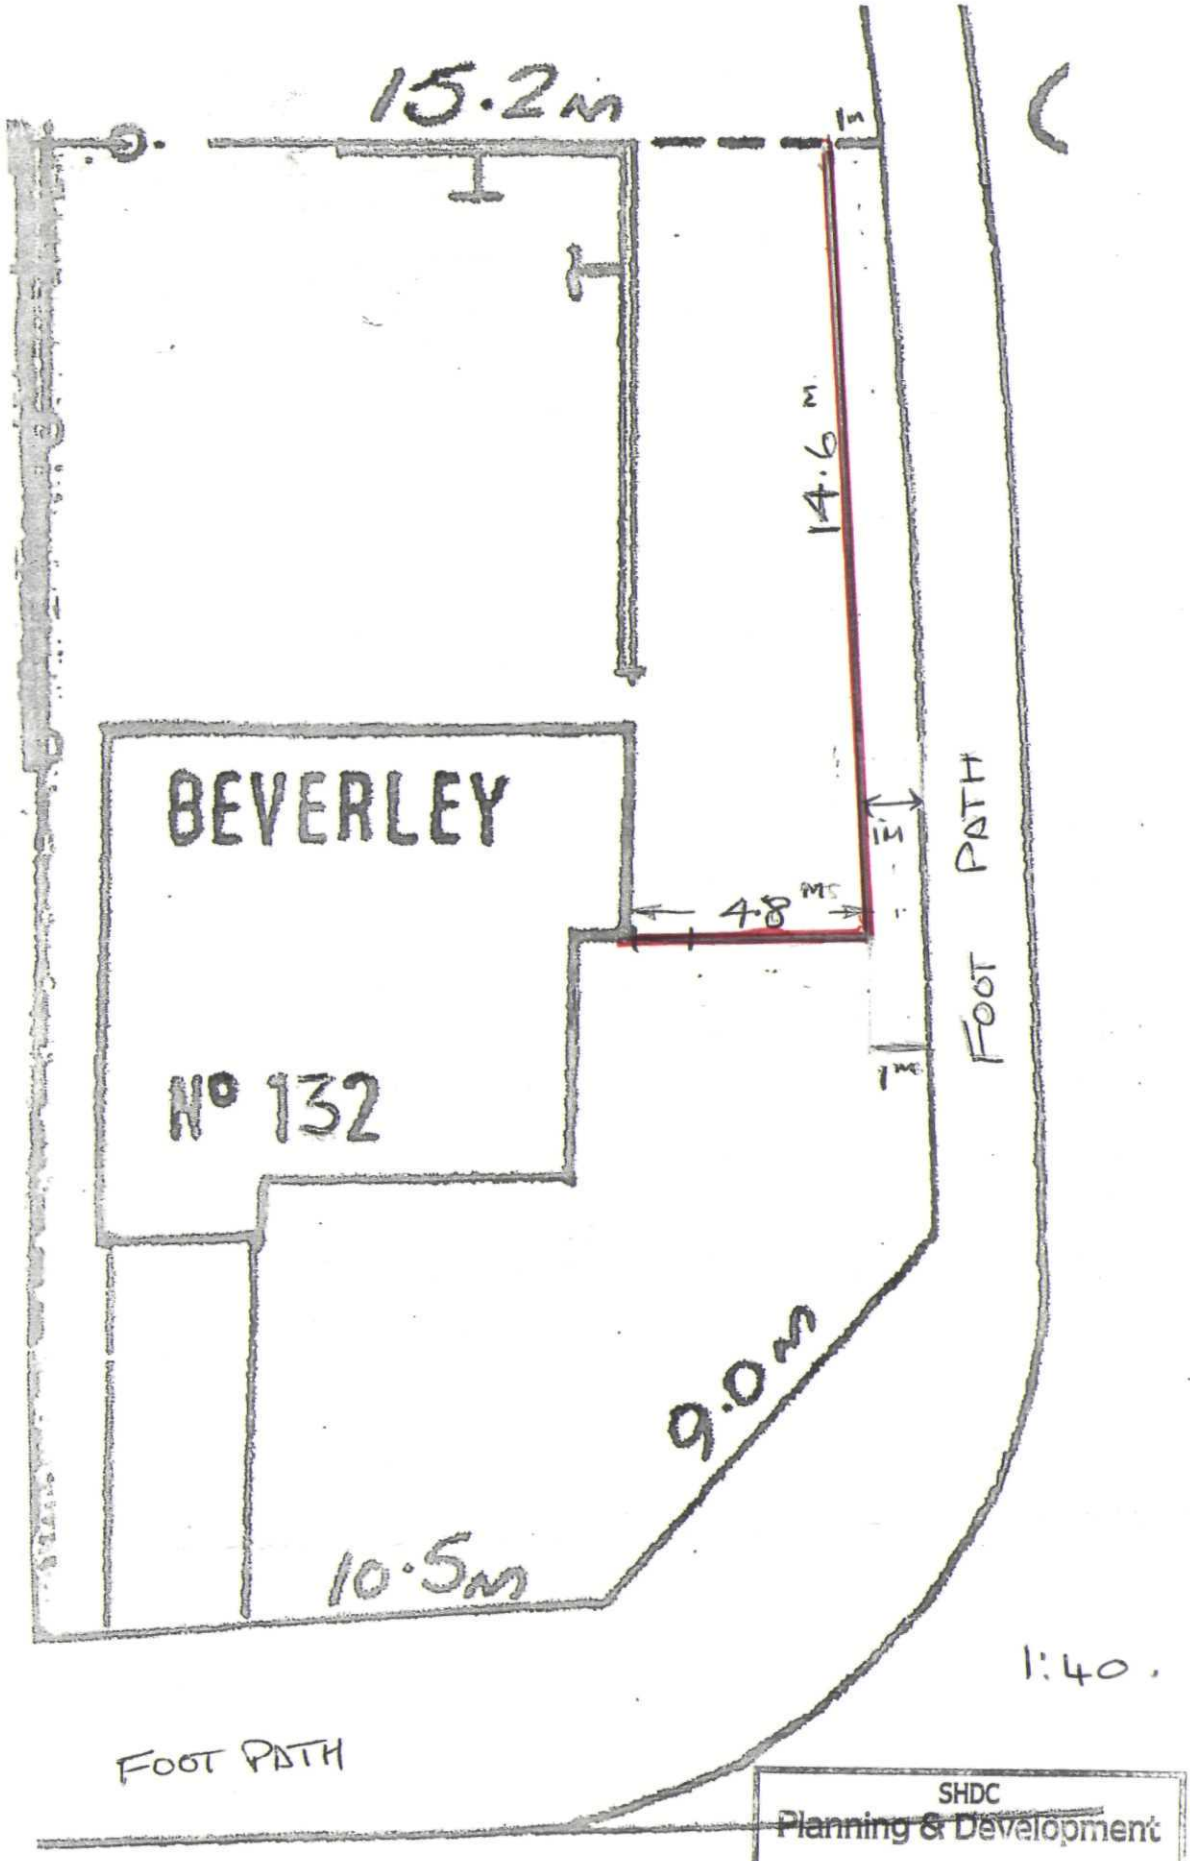


SHDC
Planning & Development
2 4 MAY 2004
Ref: 069304