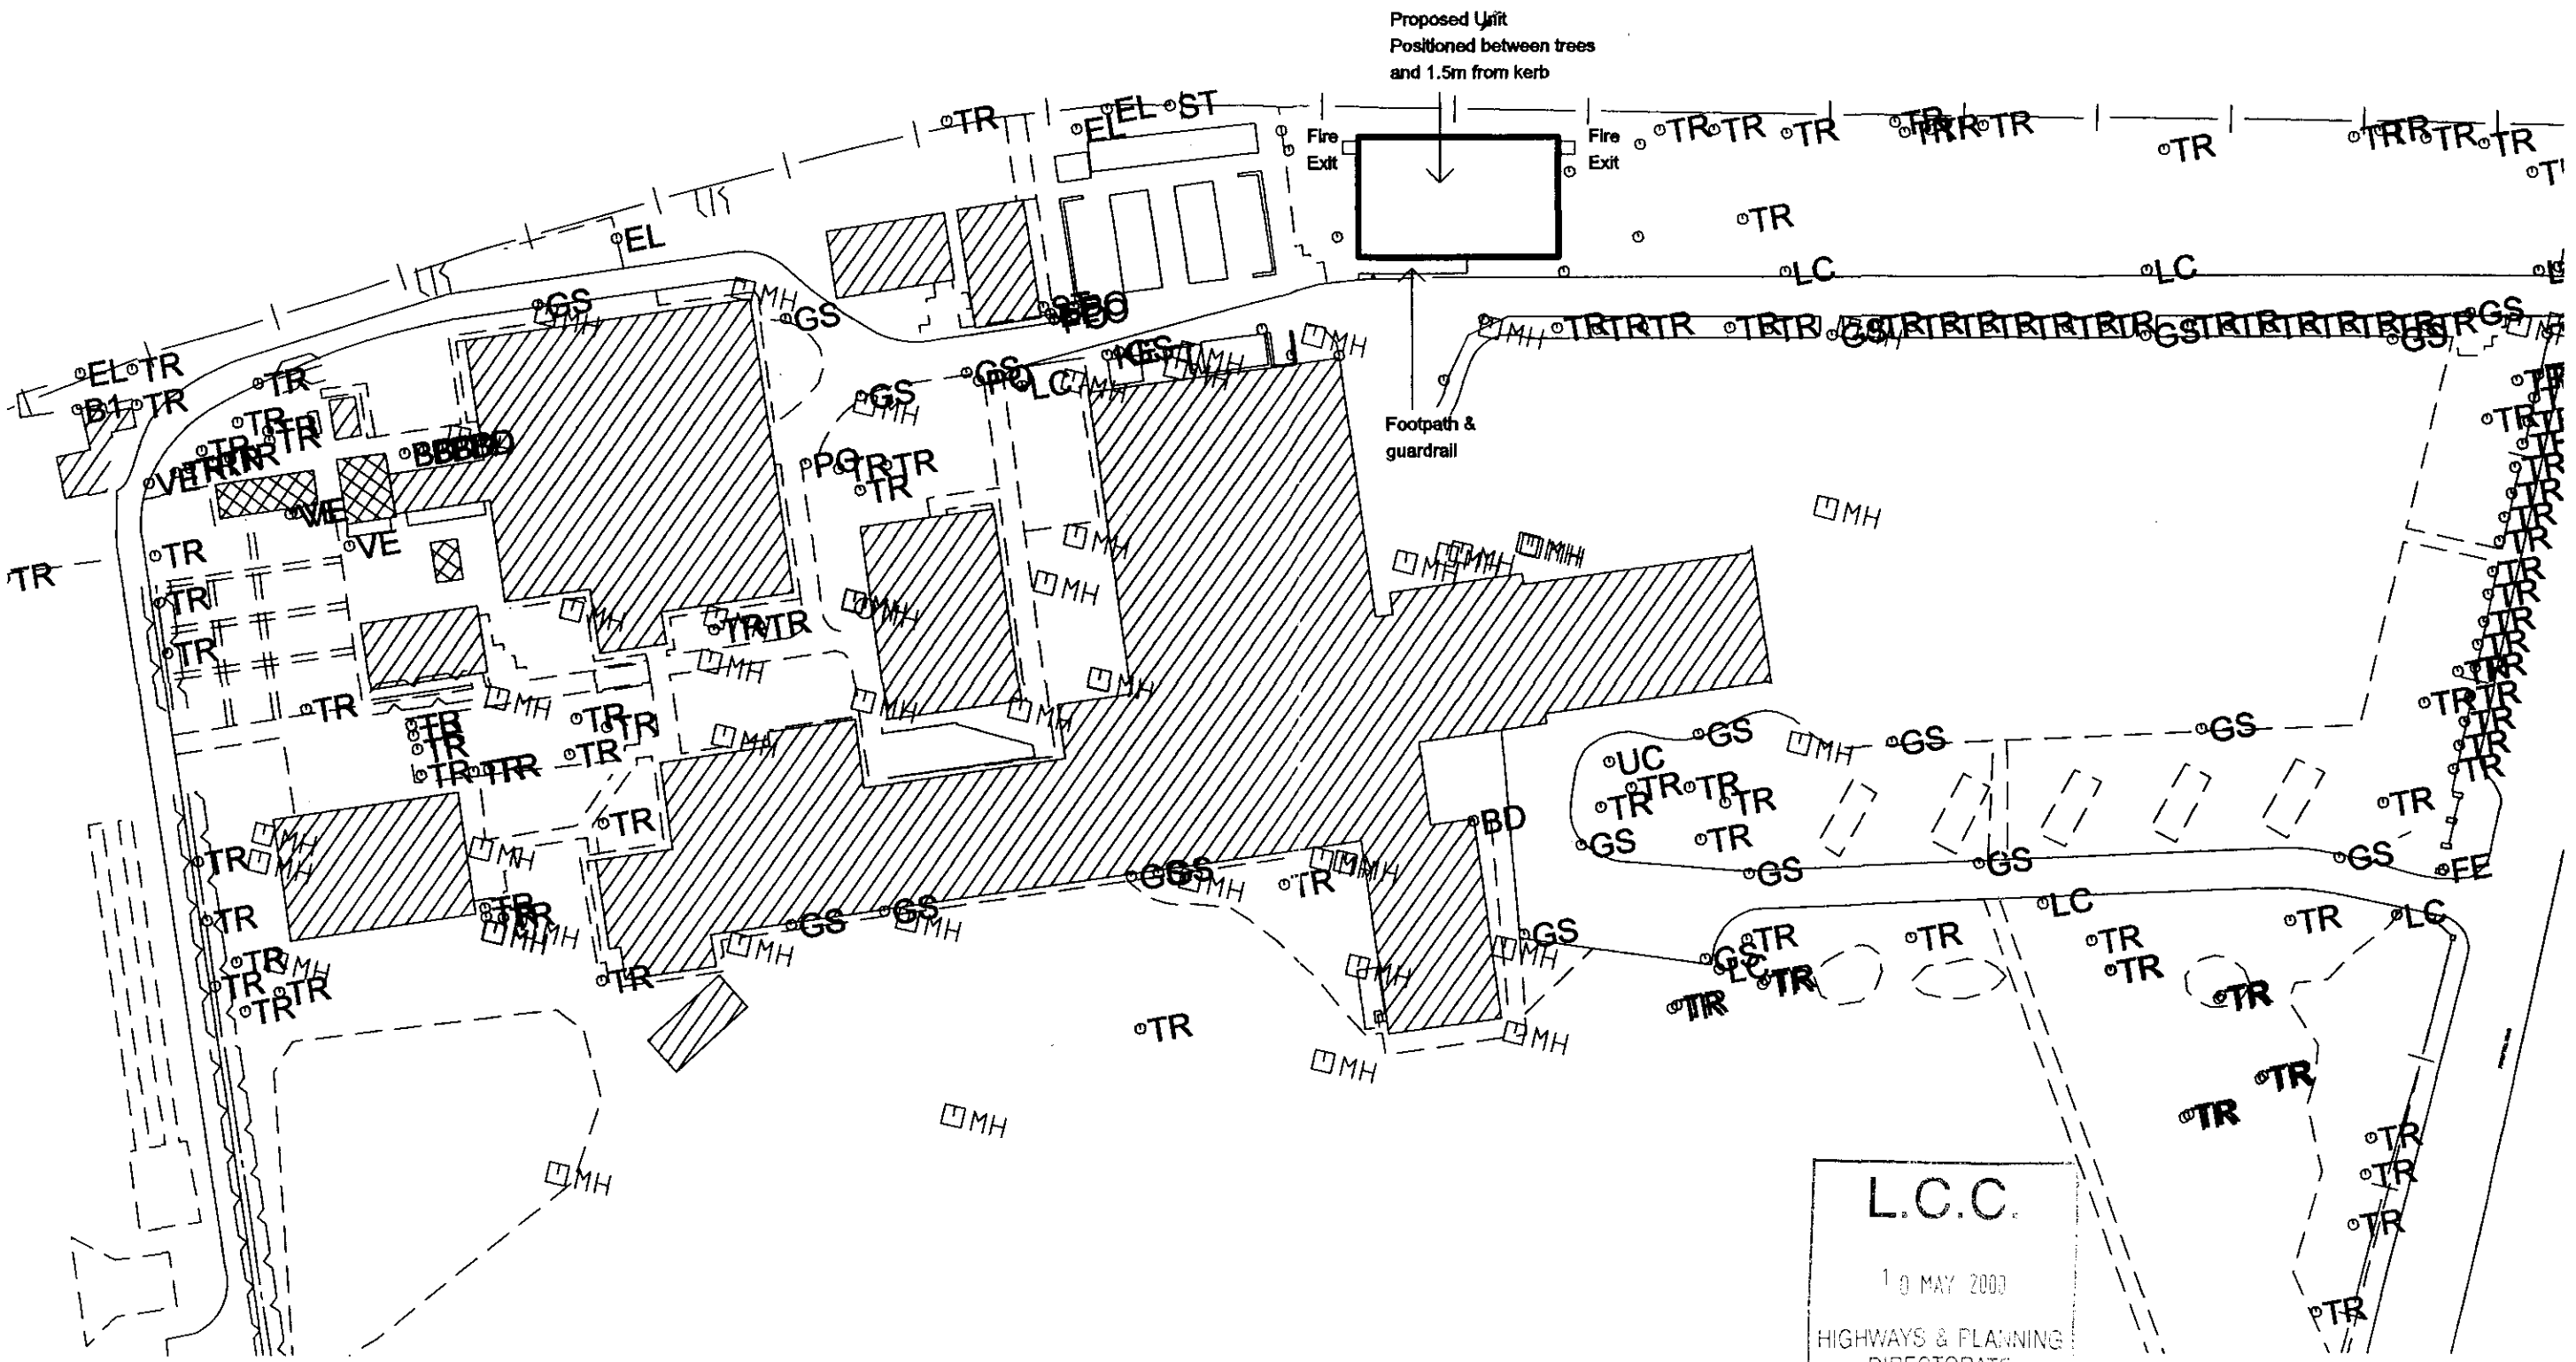


L.C.C.
19 MAY 2000
HIGHWAYS & PLANNING DIRECTORATE


SOUTH HOLLAND DC
HOUSING & PLANNING
31 MAY 2000
Ref: S/96/00


PROPERTY DIVISION


COUNTY OFFICES, NEWLAND, LINCOLN LN1 1ZA
Tel: 01522 552222 Fax: 01522 552611


project	drawing	dwg no.	scale
Holbeach George Farmer School Proposed Double Relocatable Classroom unit	Location Plan	D636H/1	1:500
		revision	date: April 00

LINCOLNSHIRE COUNTY COUNCIL
Finances & Resources Directorate

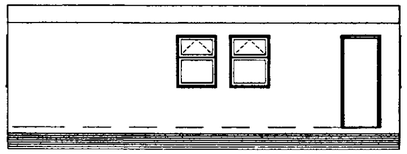

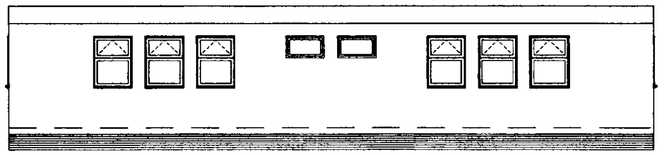

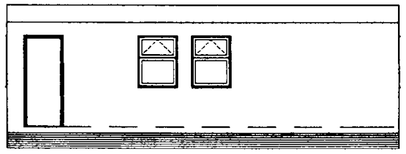

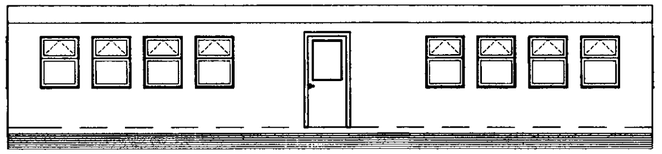

Elevations


Painted plywood fascia
Black PVCu gutters
PVCu double glazed windows
Plywood cladding with a green textured finish
Slatted stained skirting

AL -Automatic Light Sensor
SP-Spur Point (For optional water heater)
BB -Wall mounted roller board supplied by LCC
H-Heater with guard
PB-Pinboard
ES-Double switched power socket(4no)
TV-TVaerial socket
FE-Fire extinguisher supplied by LCC
D-Distribution board & programmer
WH-Water heater
VB-Vertical blinds to all classroom windows
FT-Frost stat
TH-Tubular heater at high level
T-Room stat

BASE UNIT HEIGHTS
Infants-700mm
Junior-775mm
Secondary-850mm

CLOAKROOM FIXTURE HEIGHTS

	Infants	Junior	Secondary
Seat	290mm	340mm	390mm
Pegs	1090mm	1250mm	1540mm
Shelf	1200mm	1380mm	1690mm

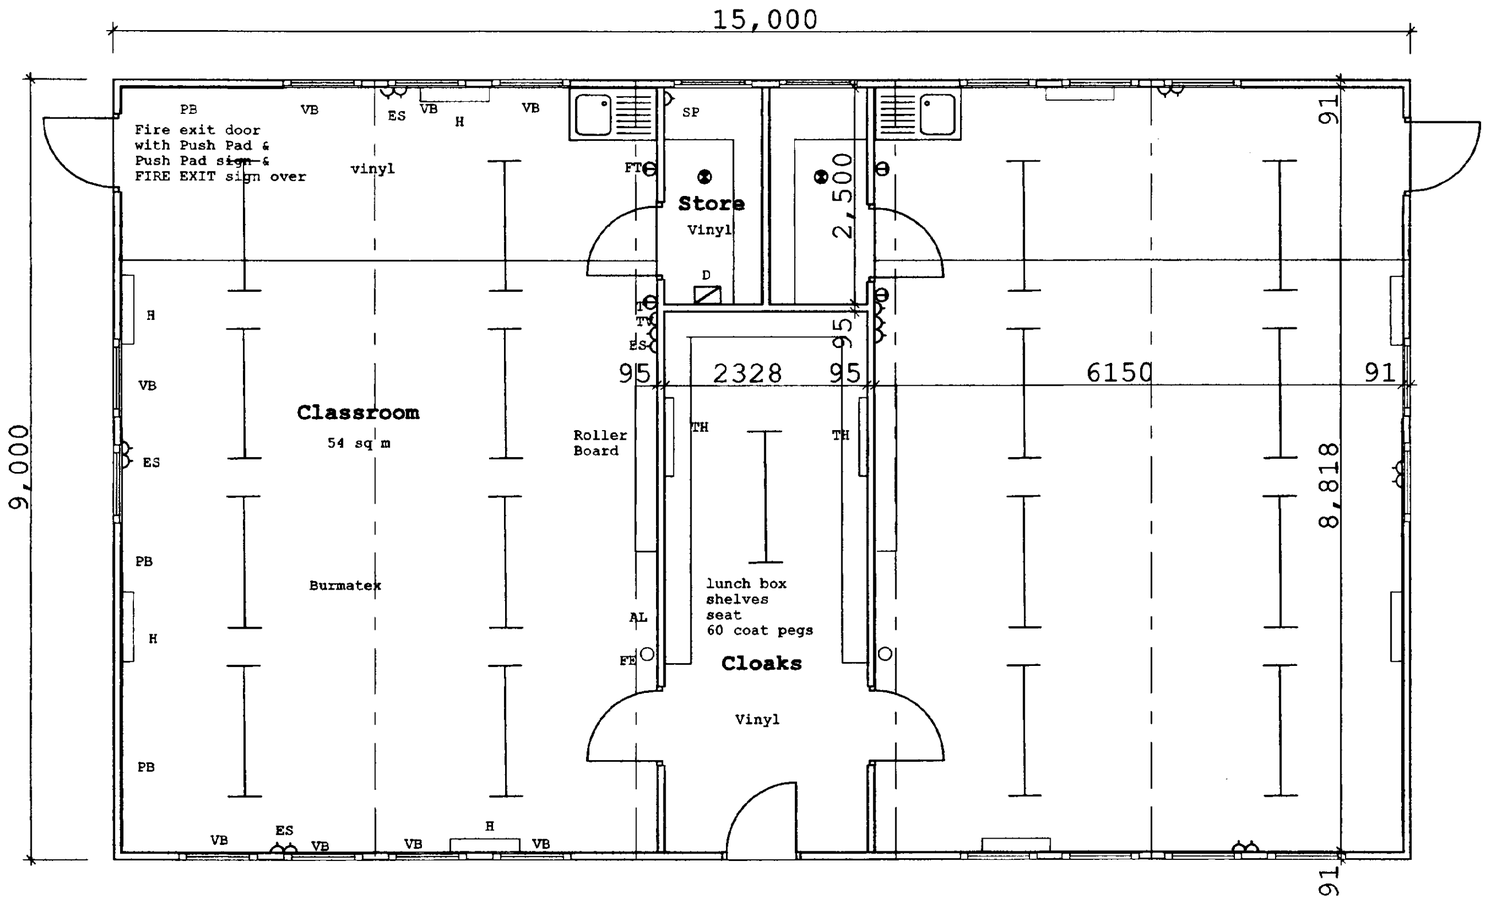

Floor Plan

SOUTH HOLLAND DISTRICT COUNCIL
PLANNING & PLANNING
31 MAY 2000
Ref: 0696/00.

L.C.C.
10 MAY 2000
HIGHWAYS & PLANNING DIRECTORATE


project
RELOCATABLE CLASSROOM UNIT

STANDARD DOUBLE CLASSROOM UNIT

PROPERTY DIVISION
County Offices, Newland
Lincoln LN1 1ZA
Telephone 01522 552701 fax 01522 552611

drawing no. **PD/D/1** revision

scale 1;50 1;100 date January 2000

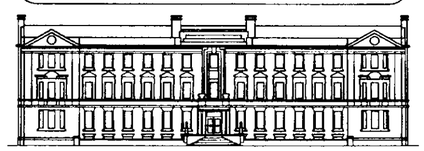

LINCOLNSHIRE COUNTY COUNCIL
Finance & Resources Directorate