32 WEST END HOLBEACH

SCALE 1:50

WINDOW REPLACEMENT NO 2

FIRE PLACE NO 2

FIRE PLACE NO 1

3.000

BED/SIT 5

SIT 4A

3.100

BED/SIT 6

4.200

WINDOW REPLACEMENT NO 1

WINDOW REPLACEMENT NO 3

2.700

BED 4

SECOND FLOOR

EXT FAN

HUMIDITY EXT FAN

FRIDGE

COOKER

COOKER

CUPB CUPB UNITS

BOILER

CYL

FIRE PLACE NO 5

COOKER HOOD OVER BOTH COOKERS

EXT FAN OVER

KITCHEN

SINK

SINK

CUPB

CUPB

BATHROOM

FIRE PLACE NO 4

3.000

W.C

FIRE PLACE NO 3

5.800

BED/SIT 3

EXISTING CUPB

FRIDGE FREEZER

FIRST FLOOR

W.C

W.C

4.400

3.100

2.200

4.800

ORIGINAL CUPBOARDS & MOULDINGS TO BE RETAINED

FIRE PLACE NO 7

3.000

BED 1A

STAIRS UP

FIRE PLACE NO 8

SIT 1

5.200

FIRE PLACE NO 6

BED/SIT 2

4.200

WINDOW 4

REPLACEMENT 5


GROUND FLOOR

SOUTH HOLLAND DISTRICT COUNCIL
29 JUL 1996
703/96

3" WASTE WATER PIPE & VENT FOR 4 NO LAVATORY BASINS

ALL BED DOORS & KITCHEN DOORS. TREATED TO MIN ½ HOUR INTUMESCENT TREATMENT TO CLASS 1:40 CLASSIFICATION

PASSAGE

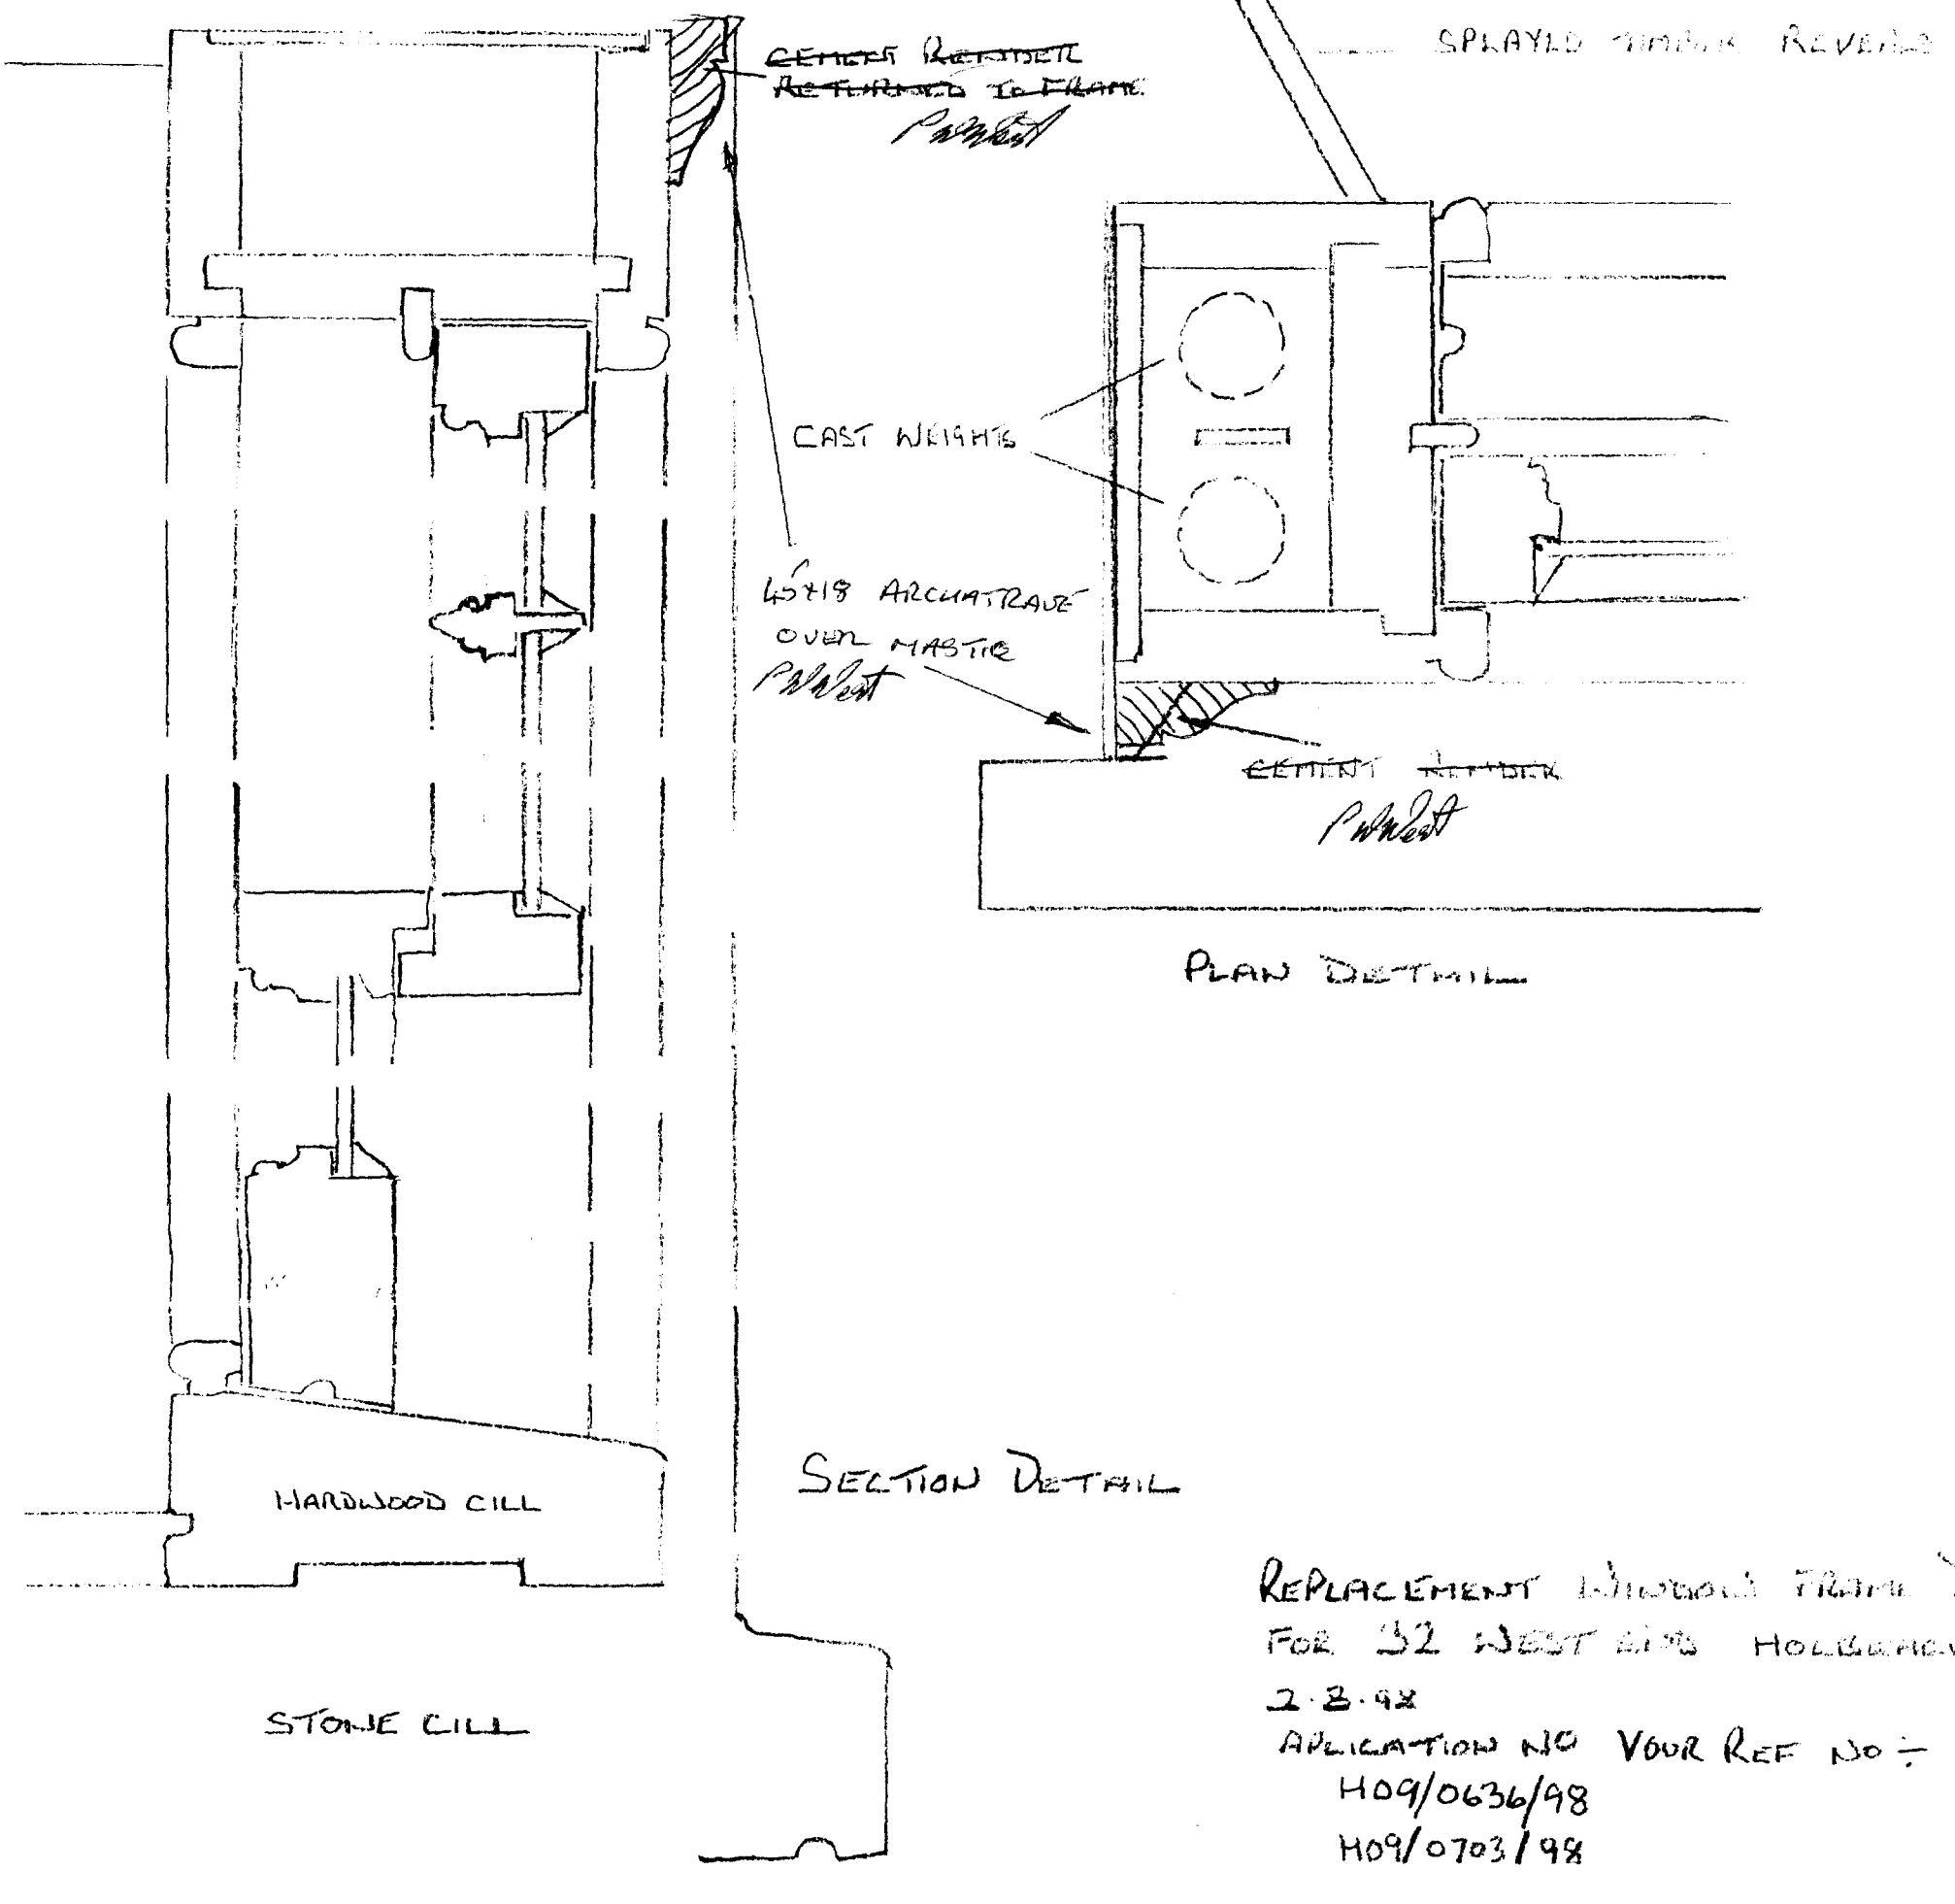


PLAN DETAIL

SECTION DETAIL

REPLACEMENT WINDOW FRAME DETAIL
FOR 32 WEST END HOLBEACH
2.8.98
APPLICATION NO YOUR REF NO :-
H09/0636/98
H09/0703/98

SCALE 1:2 FULL SIZE

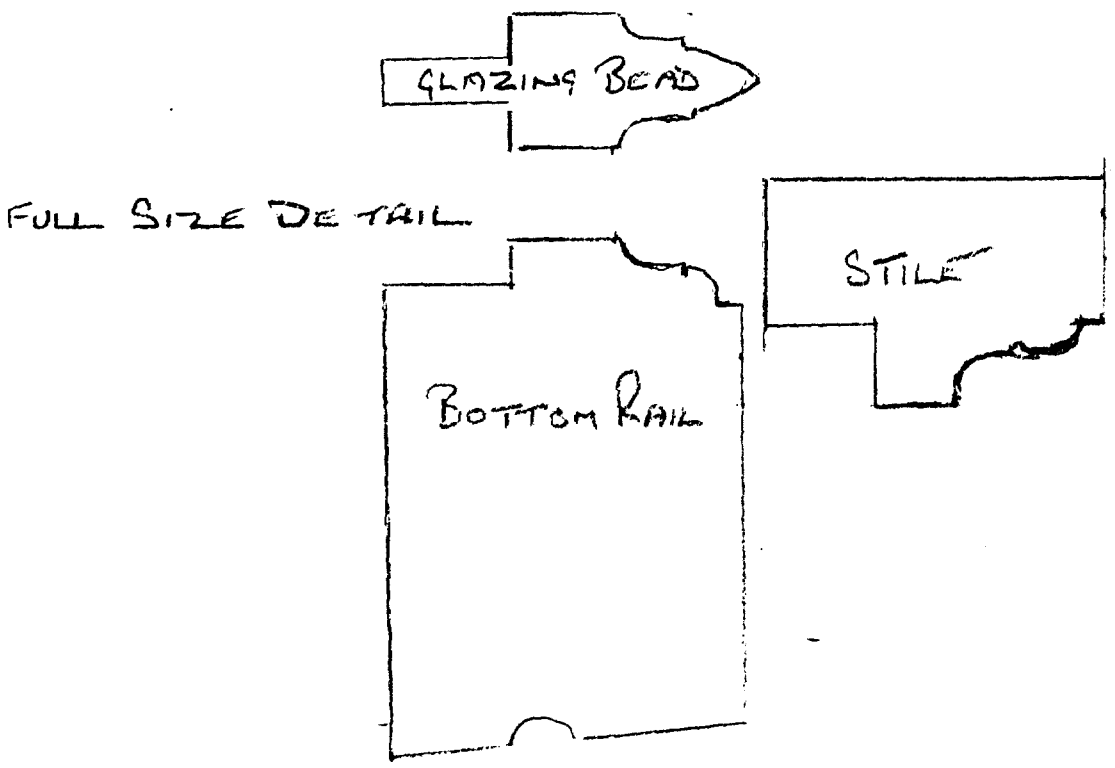

FULL SIZE DETAIL

0703/98

Copy to B. Sc
26/6.