





LOCATION: 6 ROMAN BANK,
HOLBEACH CLOUGH
Lincs.

CLIENTS: MISS S. HARRISON.

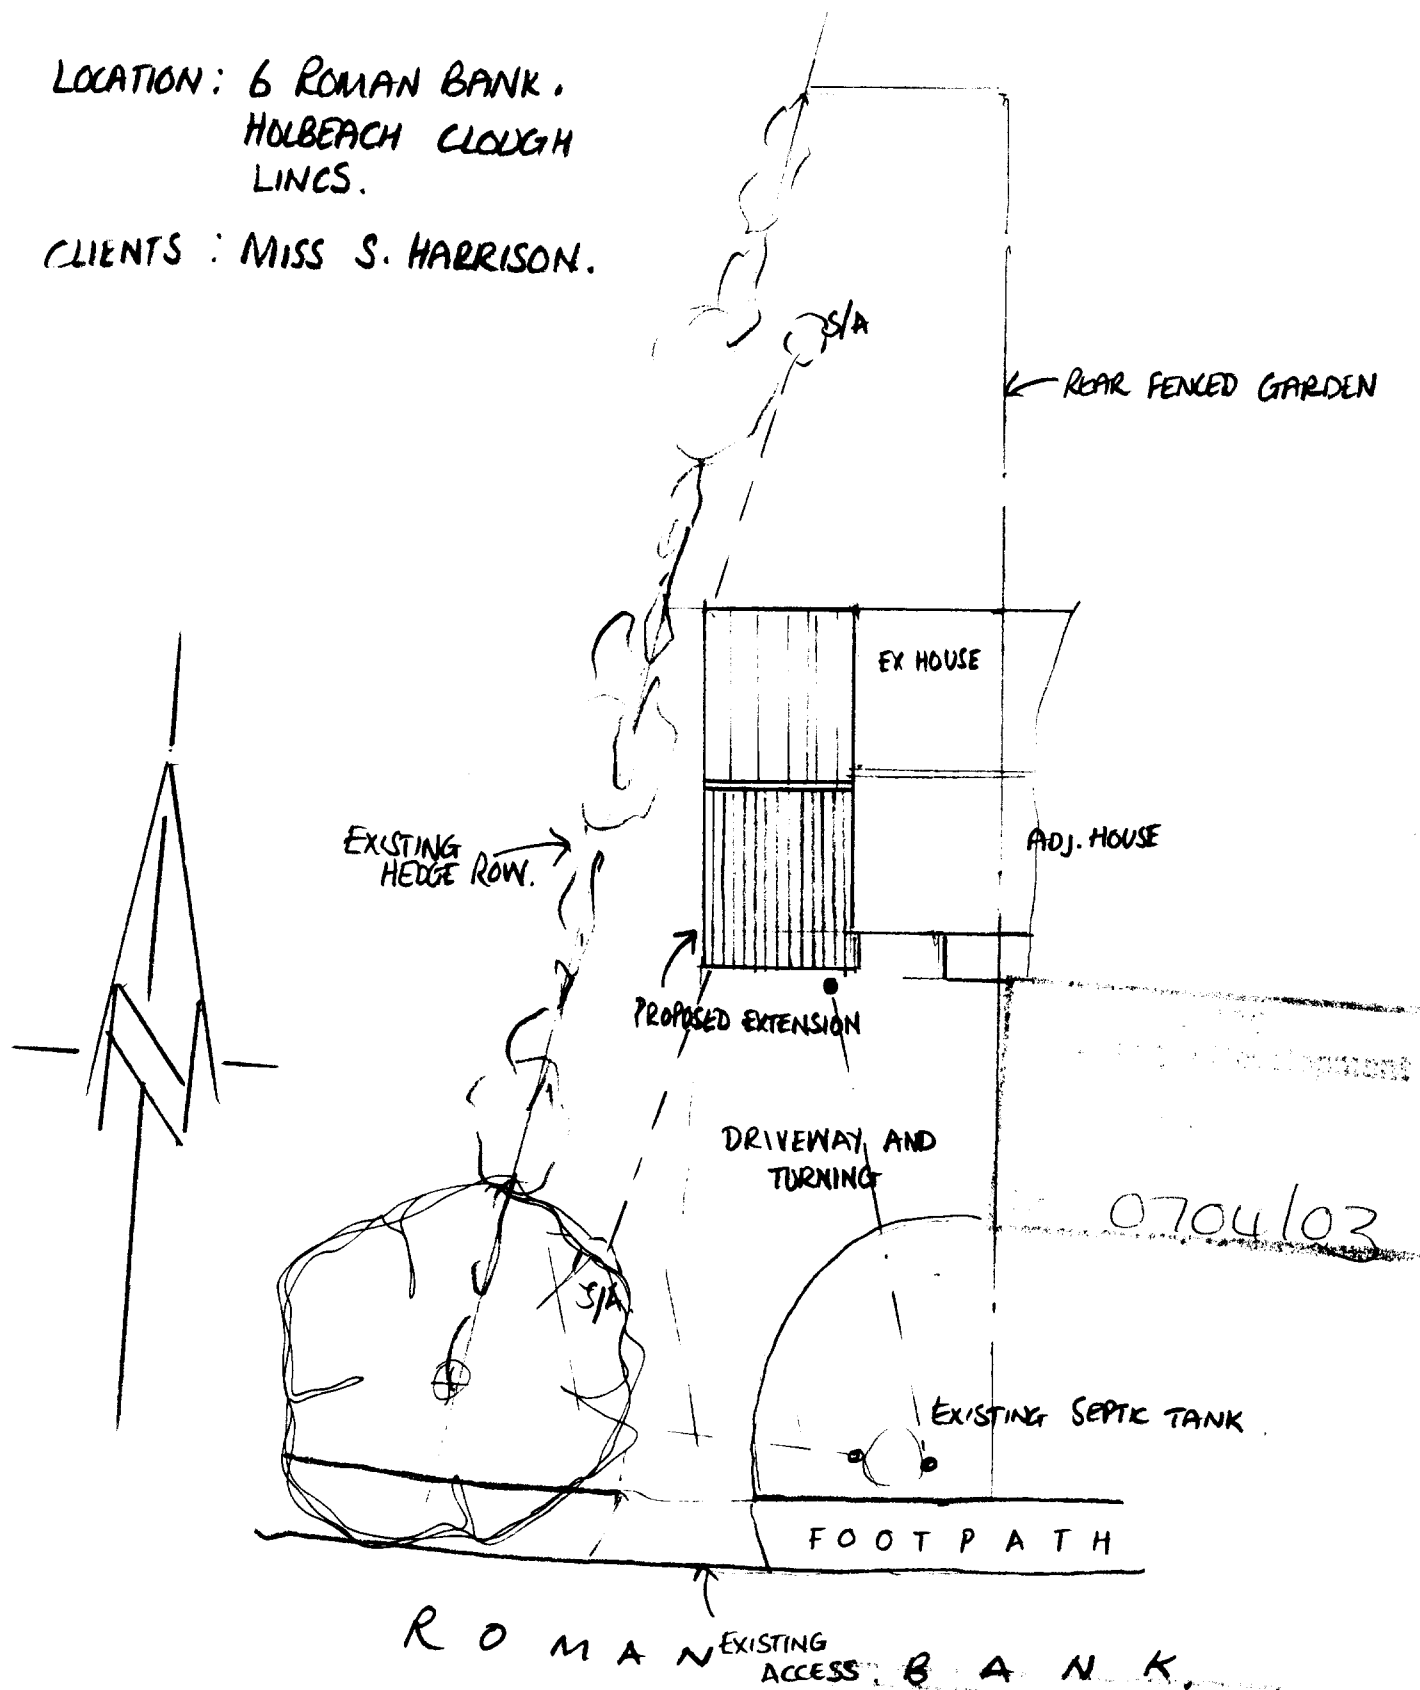

SITE LAYOUT
SCALE 1:200.

PROPOSED
PLAN

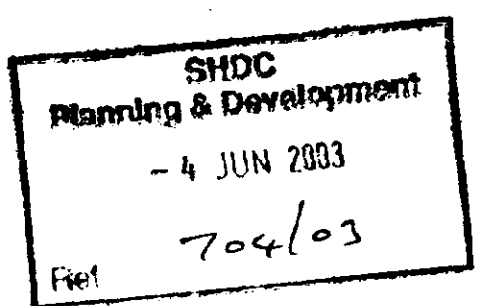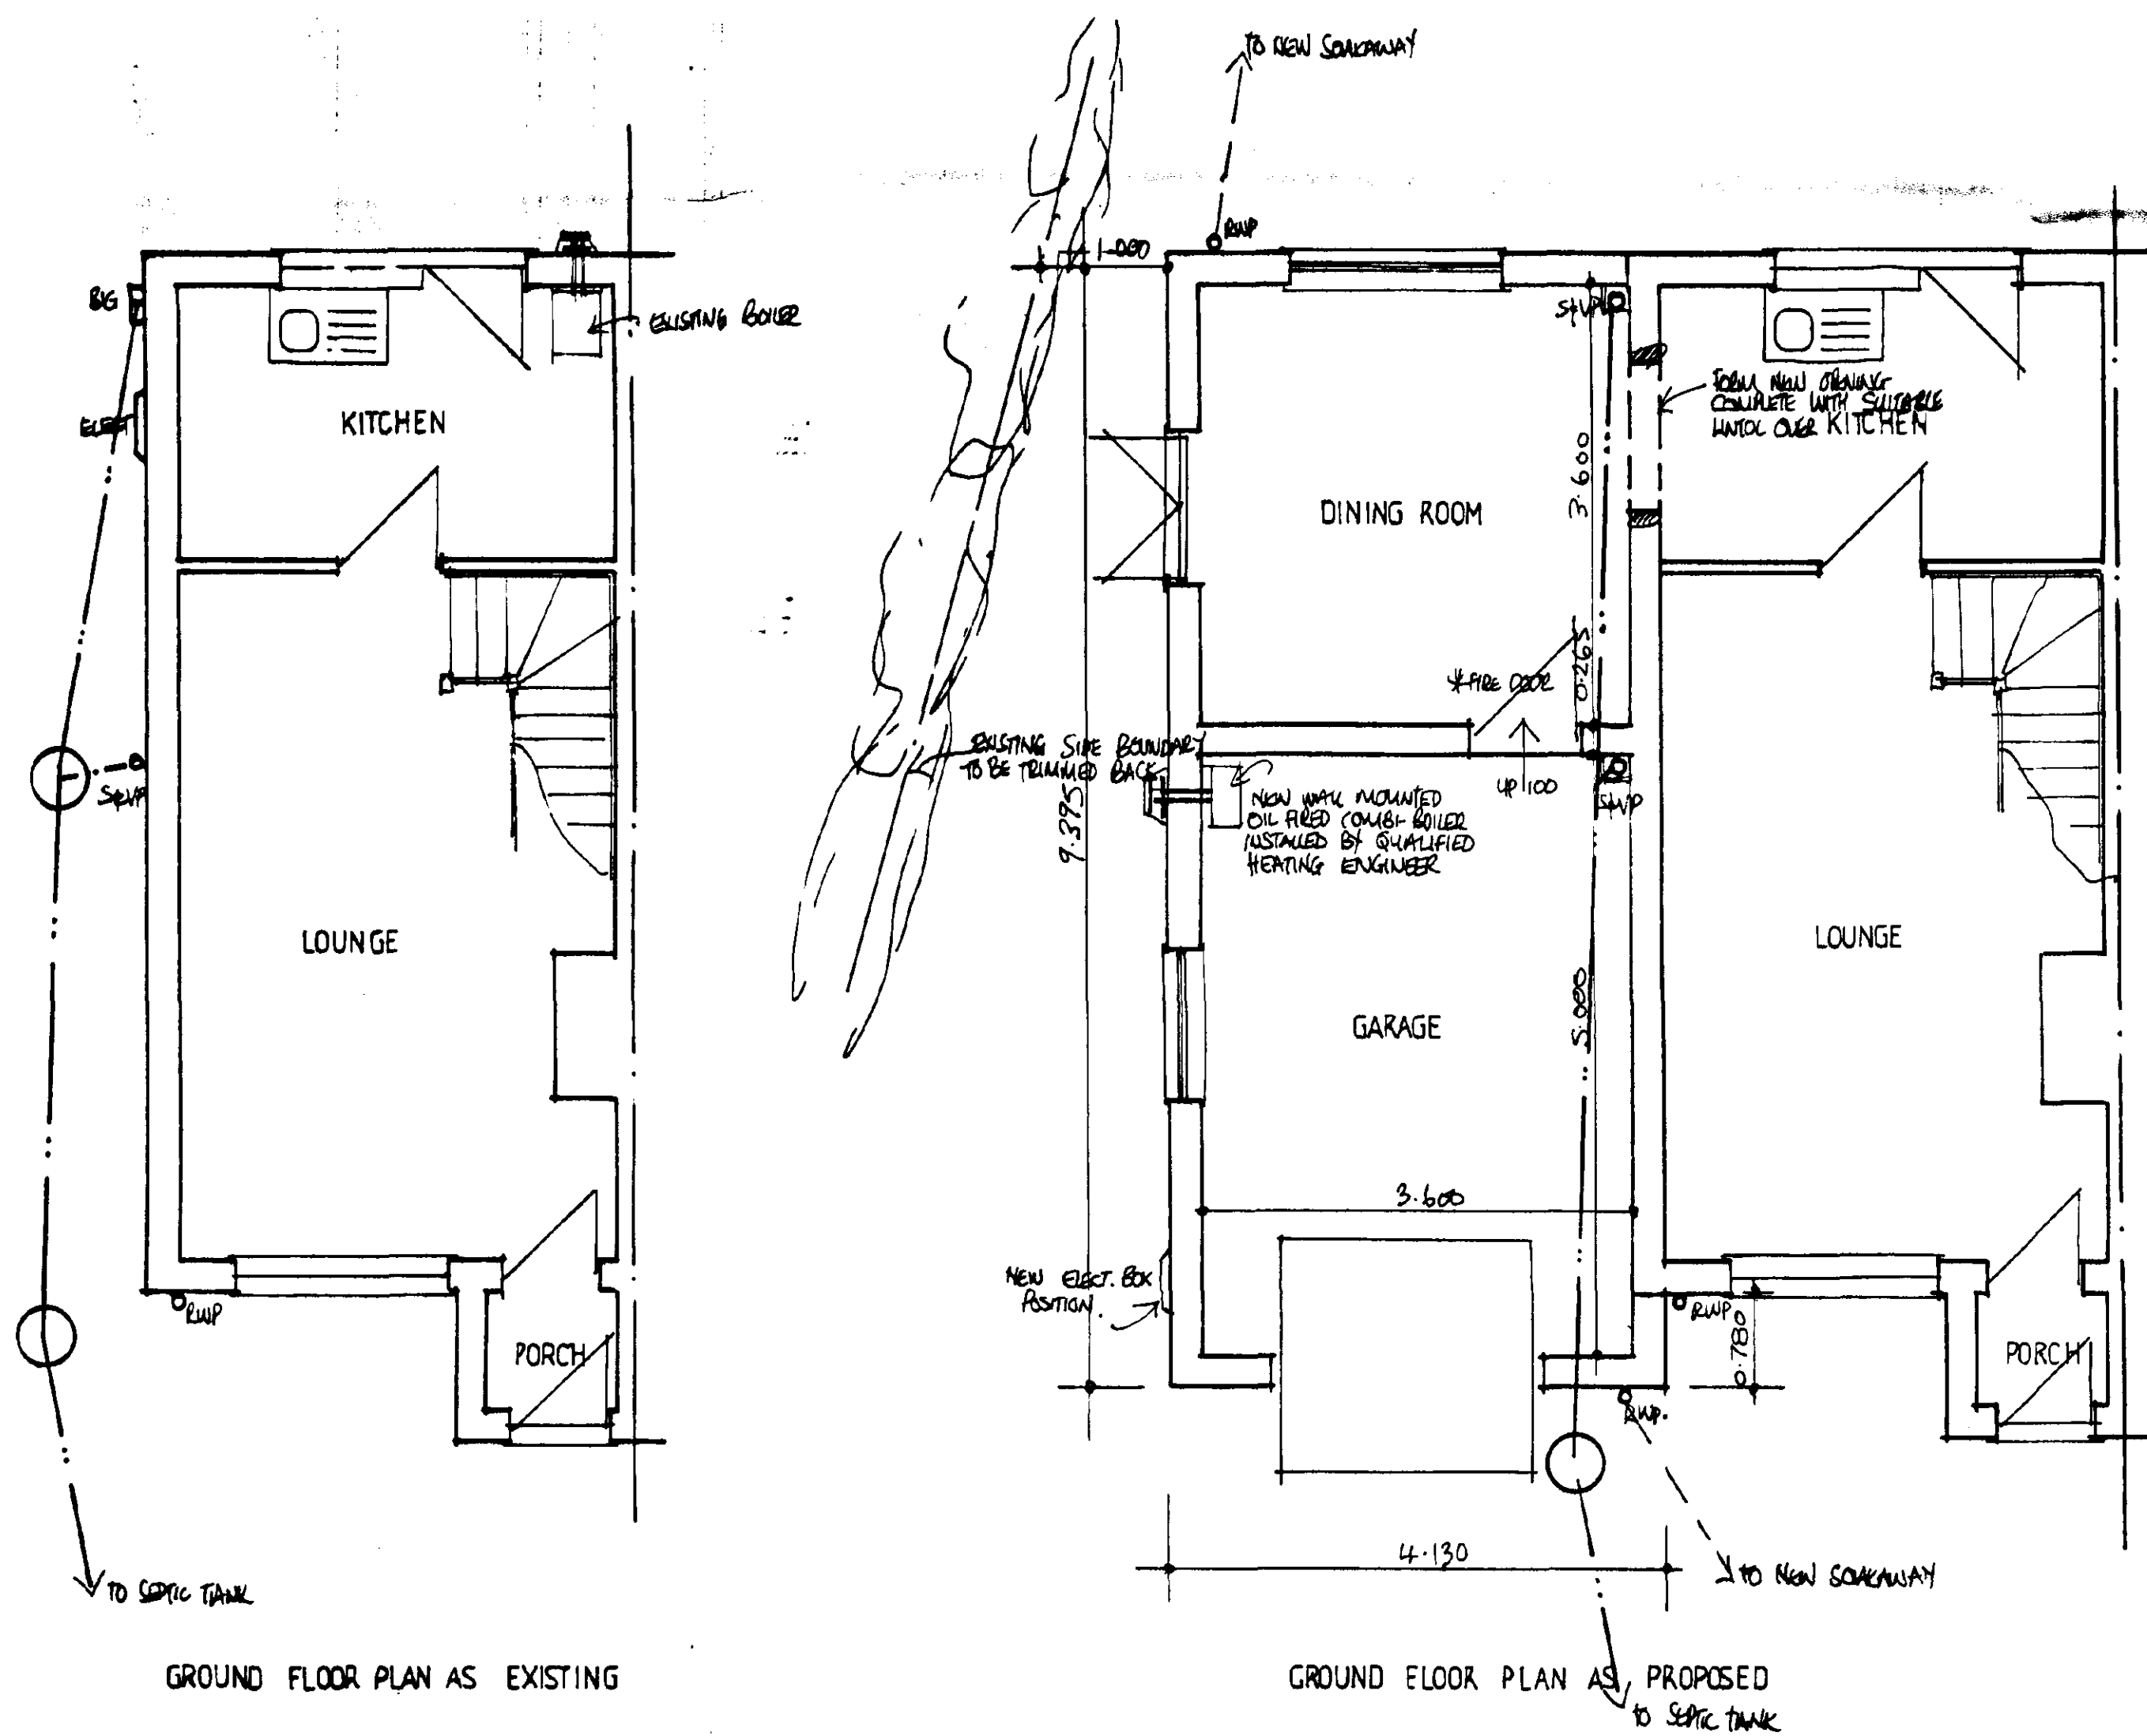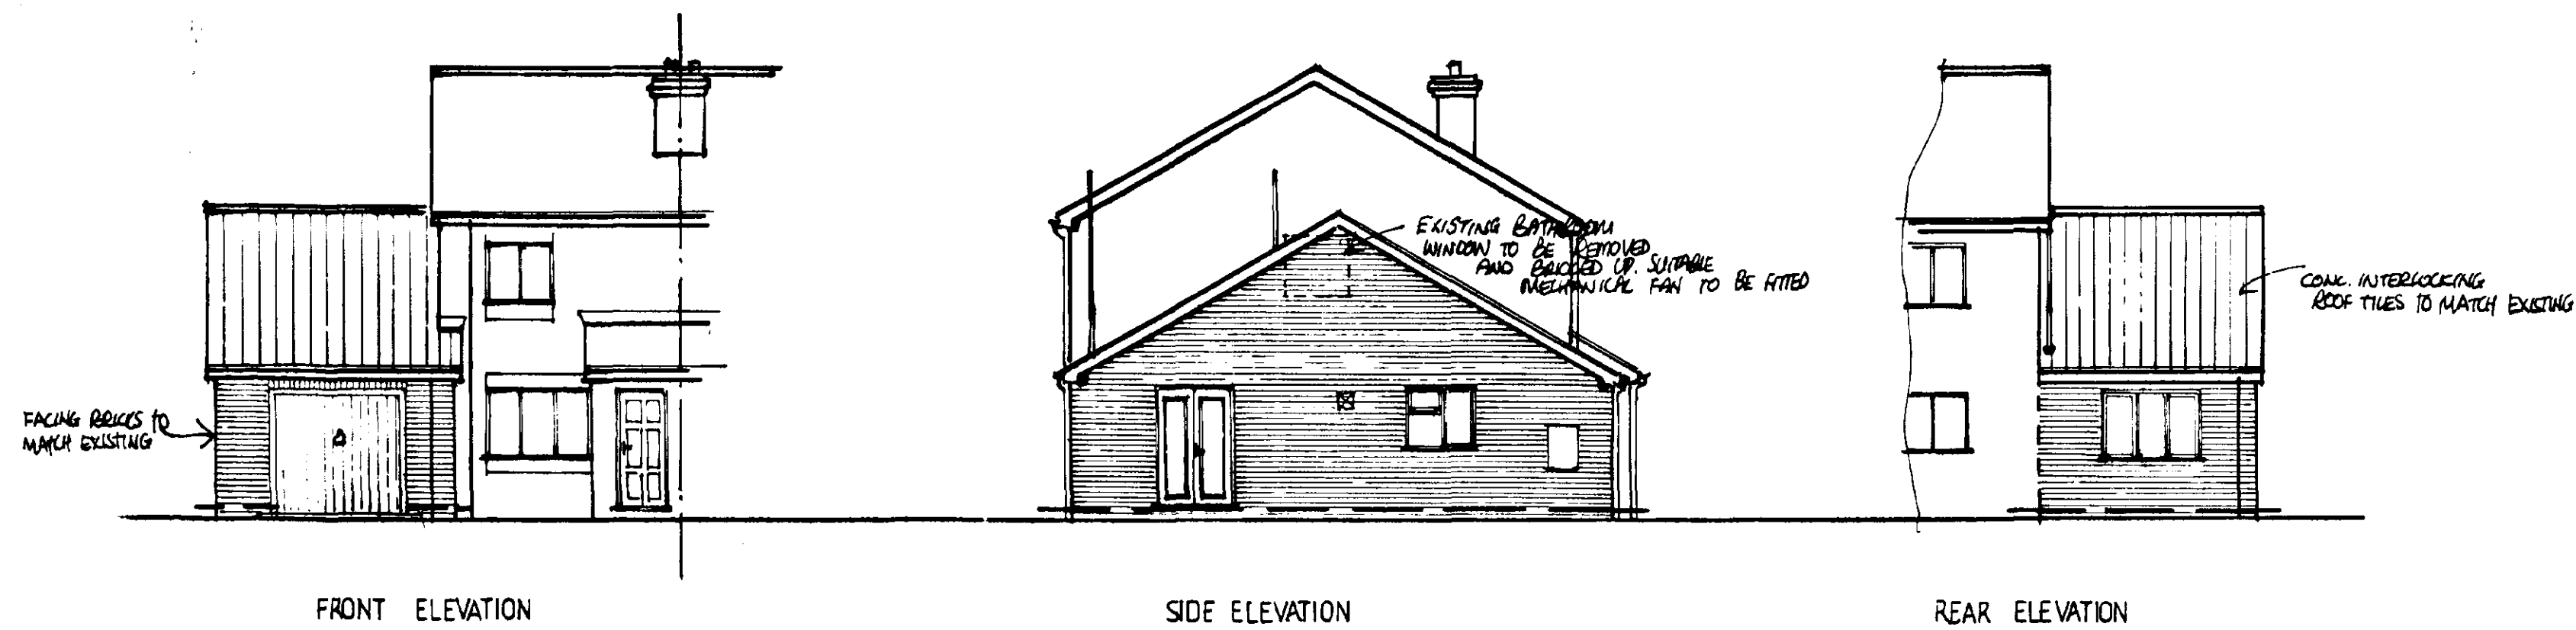

project: PROPOSED SINGLE STOREY EXTENSION
TO SIDE OF HOUSE.
site : 6. ROMAN BANK, HOLBEACH CLOUGH,
LINCOLNSHIRE.
clients : Miss S. HARRISON.

date : may / 03.

scales : 1:50, 1:100.

DETERMINED
PLAN