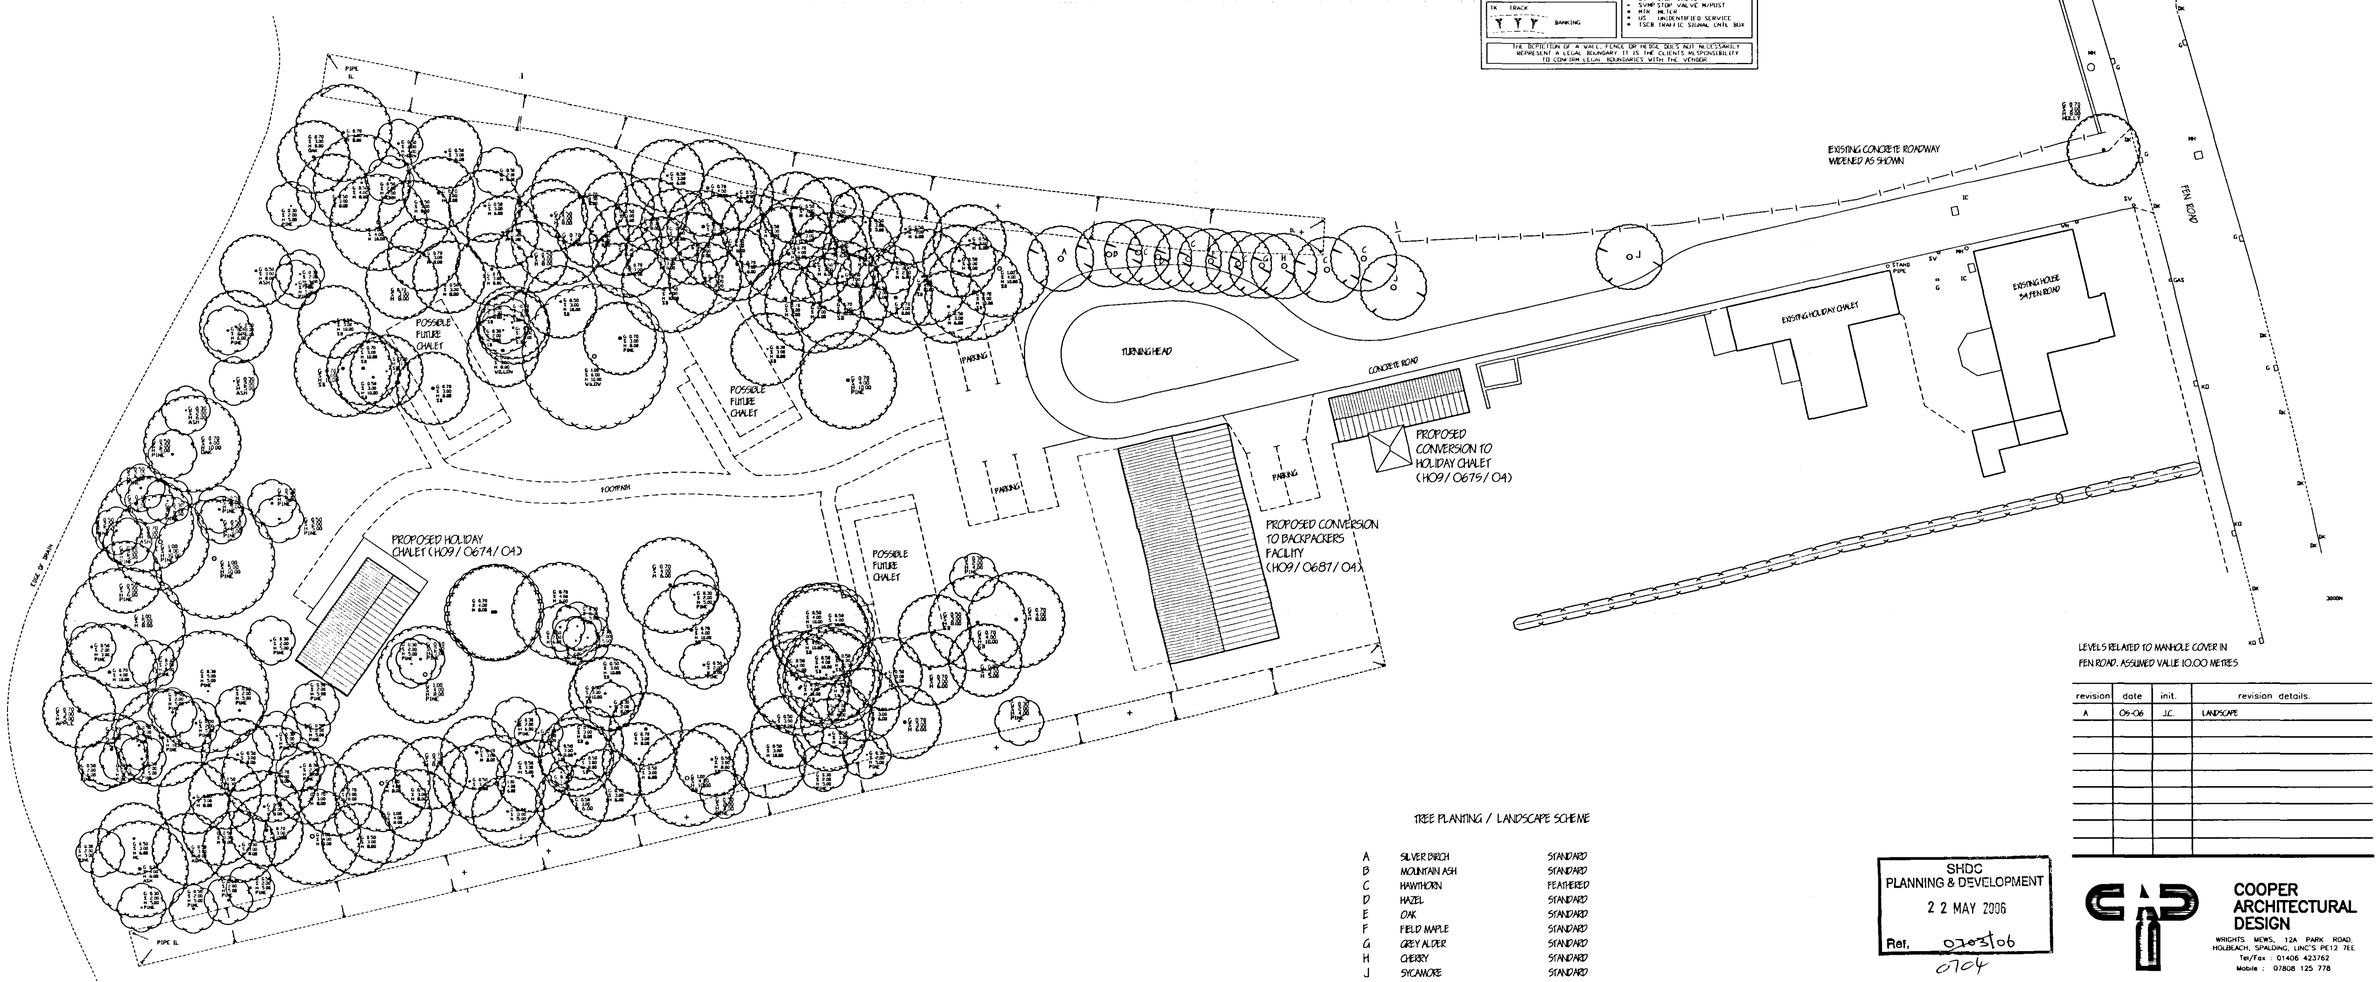

TREE PLANTING / LANDSCAPE SCHEME

A	SILVER BIRCH	STANDARD
B	MOUNTAIN ASH	STANDARD
C	HAWTHORN	FEATHERED
D	HAZEL	STANDARD
E	OAK	STANDARD
F	FIELD MAPLE	STANDARD
G	GREY ALDER	STANDARD
H	CHERRY	STANDARD
J	SYCAMORE	STANDARD

ALL PLANTING TO BE IN ACCORDANCE WITH B.S. 4428:1989 AND AMENDMENT No.1 (1991)
ALL TREES TO BE PLANTED WITH MINIMUM 0.6m MULCH MAT AND TO BE STAKED, TIED & TUPED.
1/3 TO 1/2 BAG OF PEAT FREE TREE AND SHRUB PLANTING COMPOST TO BE INCORPORATED INTO BACKFILL FOR EACH PLANT.

LEVELS RELATED TO MANHOLE COVER IN FEN ROAD. ASSUMED VALUE 10.00 METRES

revision	date	init.	revision details.
A	09-06	J.C.	LANDSCAPE

SHDC
PLANNING & DEVELOPMENT
2 2 MAY 2006
Ref. 0703/06
0704

DETERMINED PLAN

COOPER ARCHITECTURAL DESIGN
WRIGHTS MEWS, 12A PARK ROAD, HOLBEACH, SPALDING, LINC'S PE12 7EE
Tel/Fax : 01406 423762
Mobile : 07808 125 778

Client.
MR & MRS R. GORDON

Project.
34 FEN ROAD
HOLBEACH
SPALDING
LINC'S.

Drawing.
BLOCK PLAN

Scale. 1:250	Drawing No. 0525-02-A
Date. MAY '04	Drawn. J.C.