




PROPOSED SHADOWS

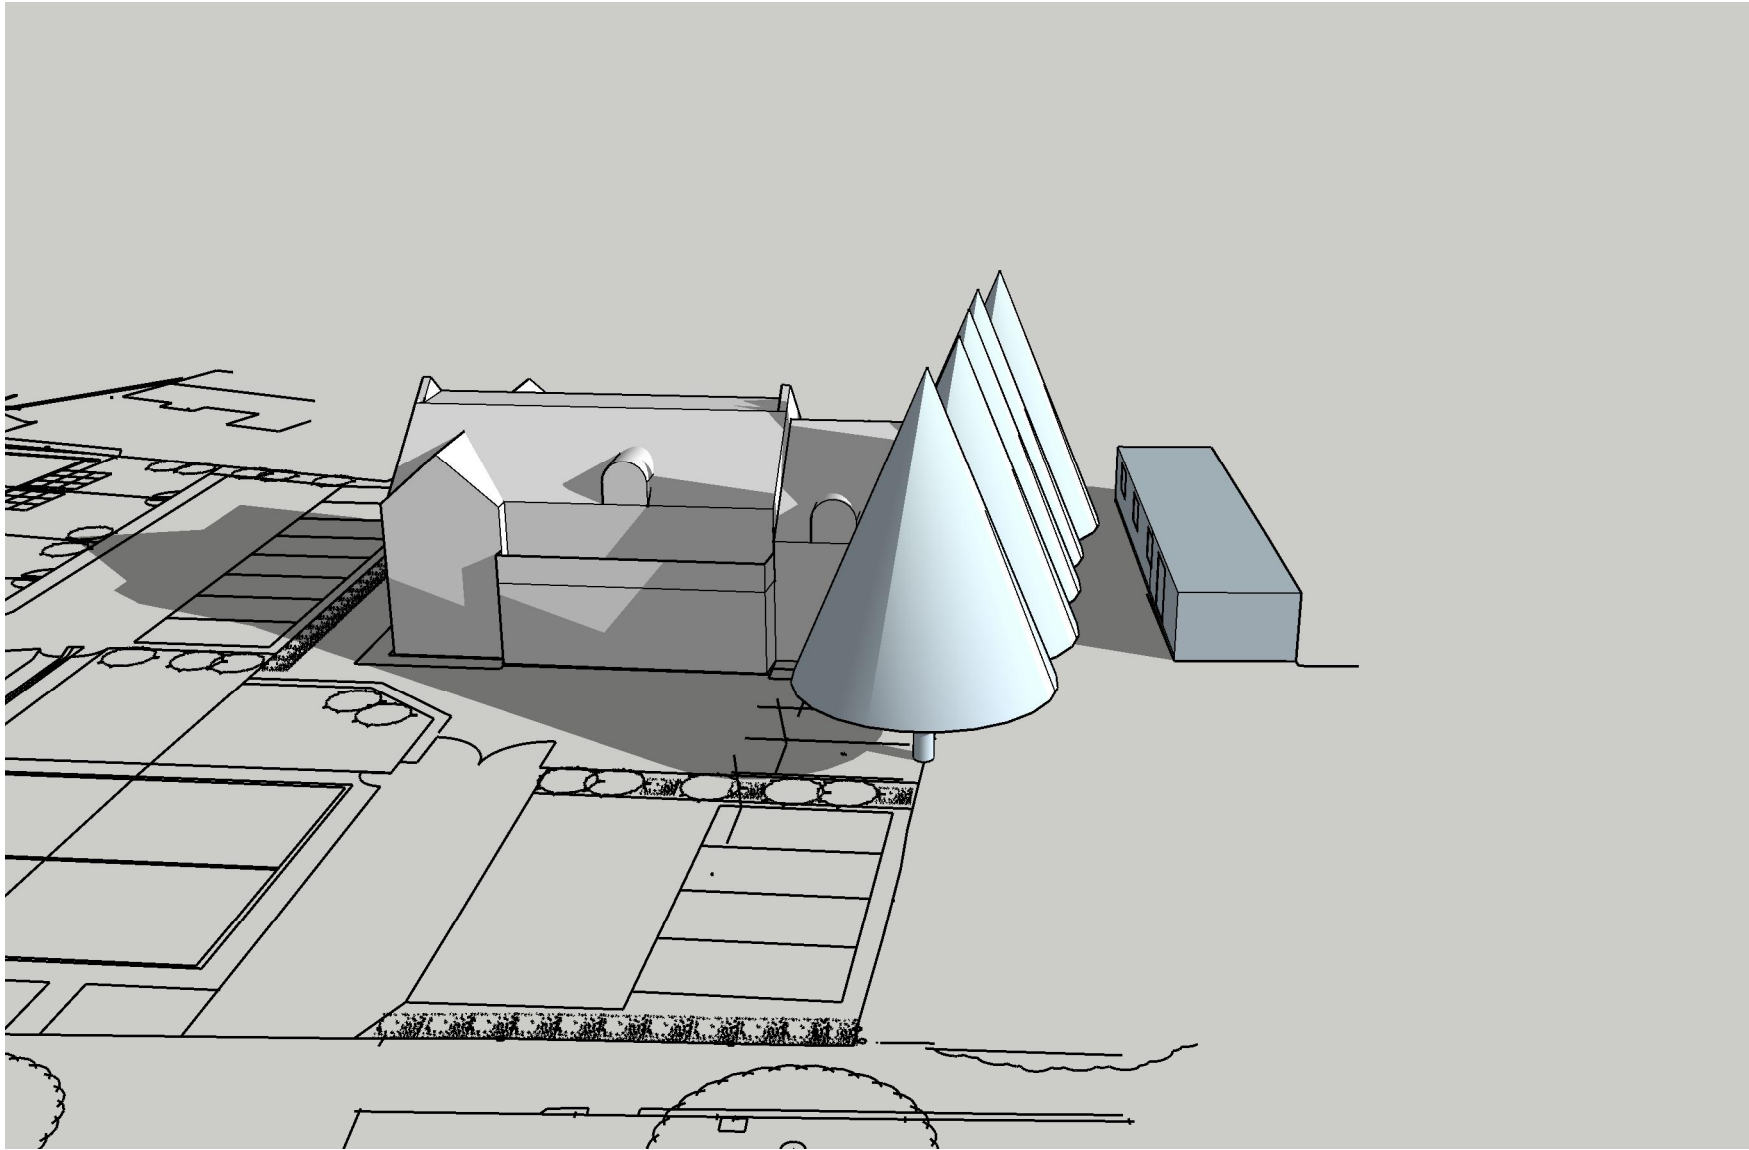


7:00AM

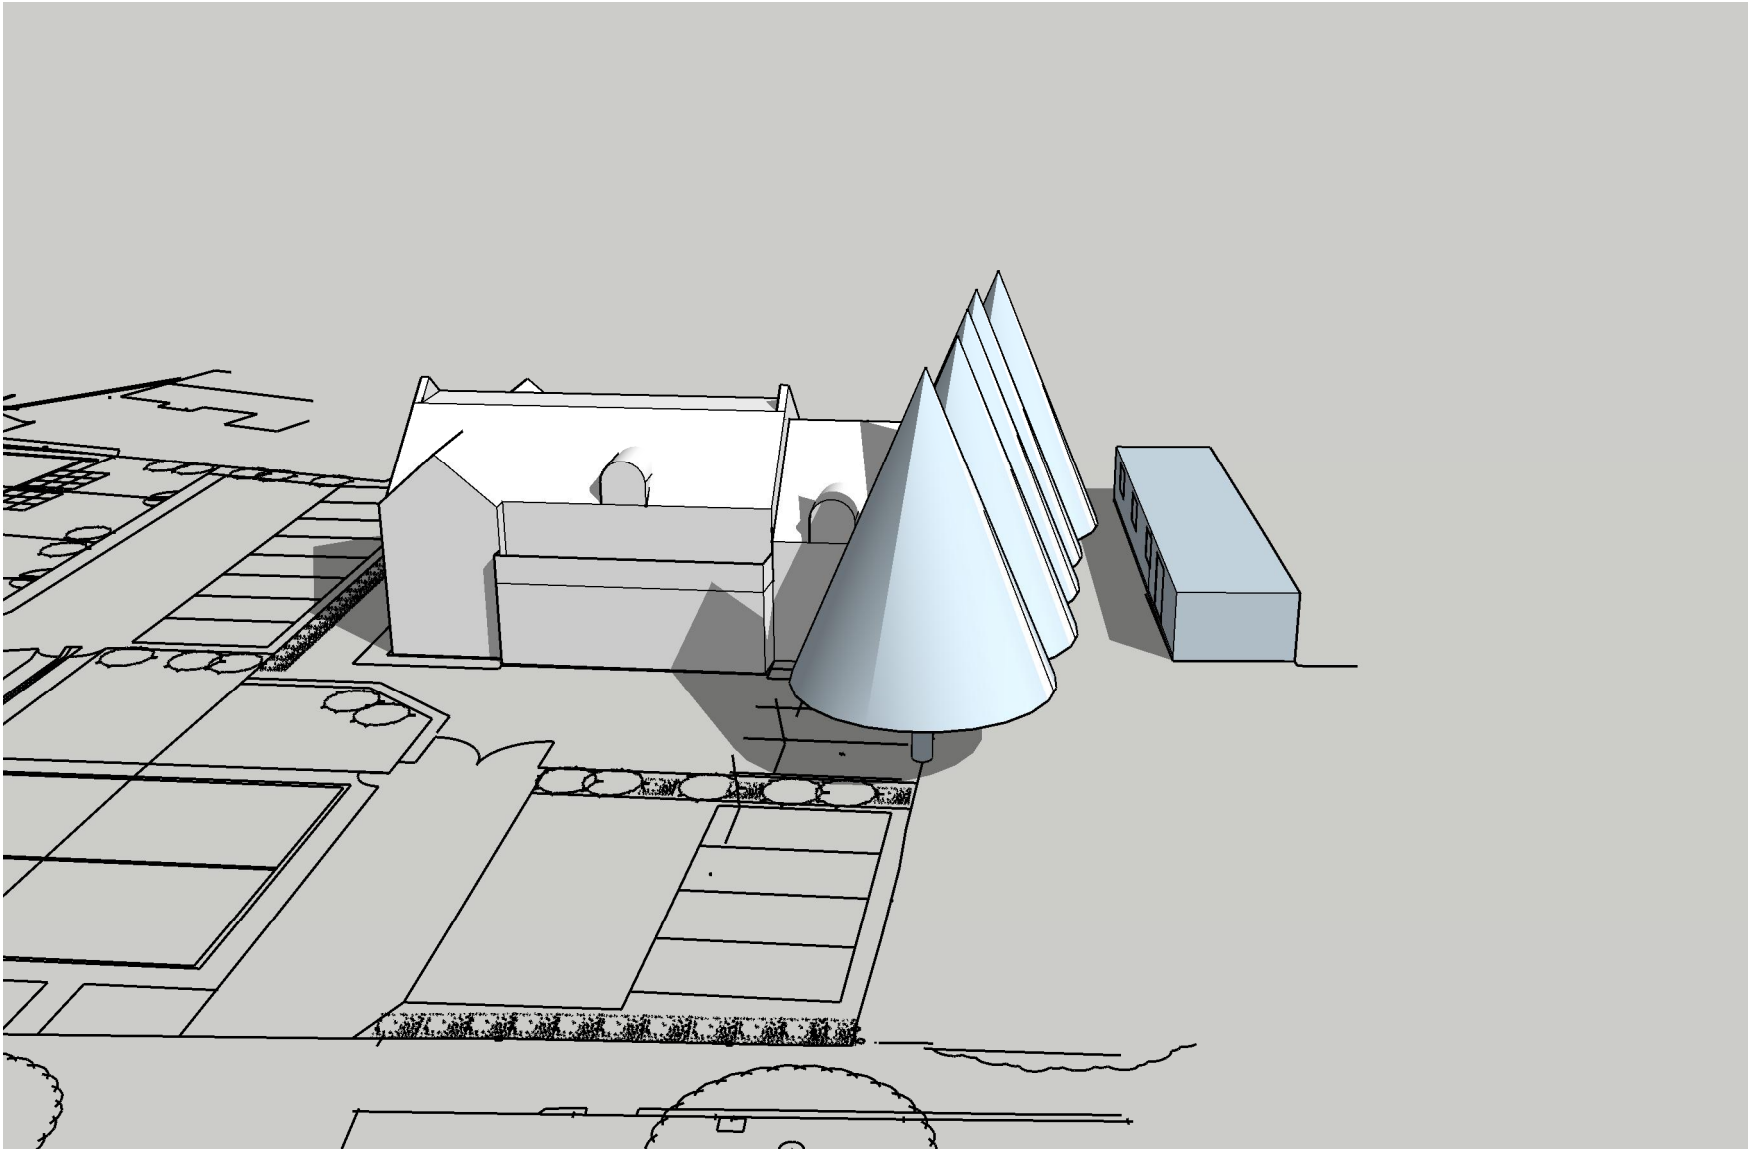


9:00AM

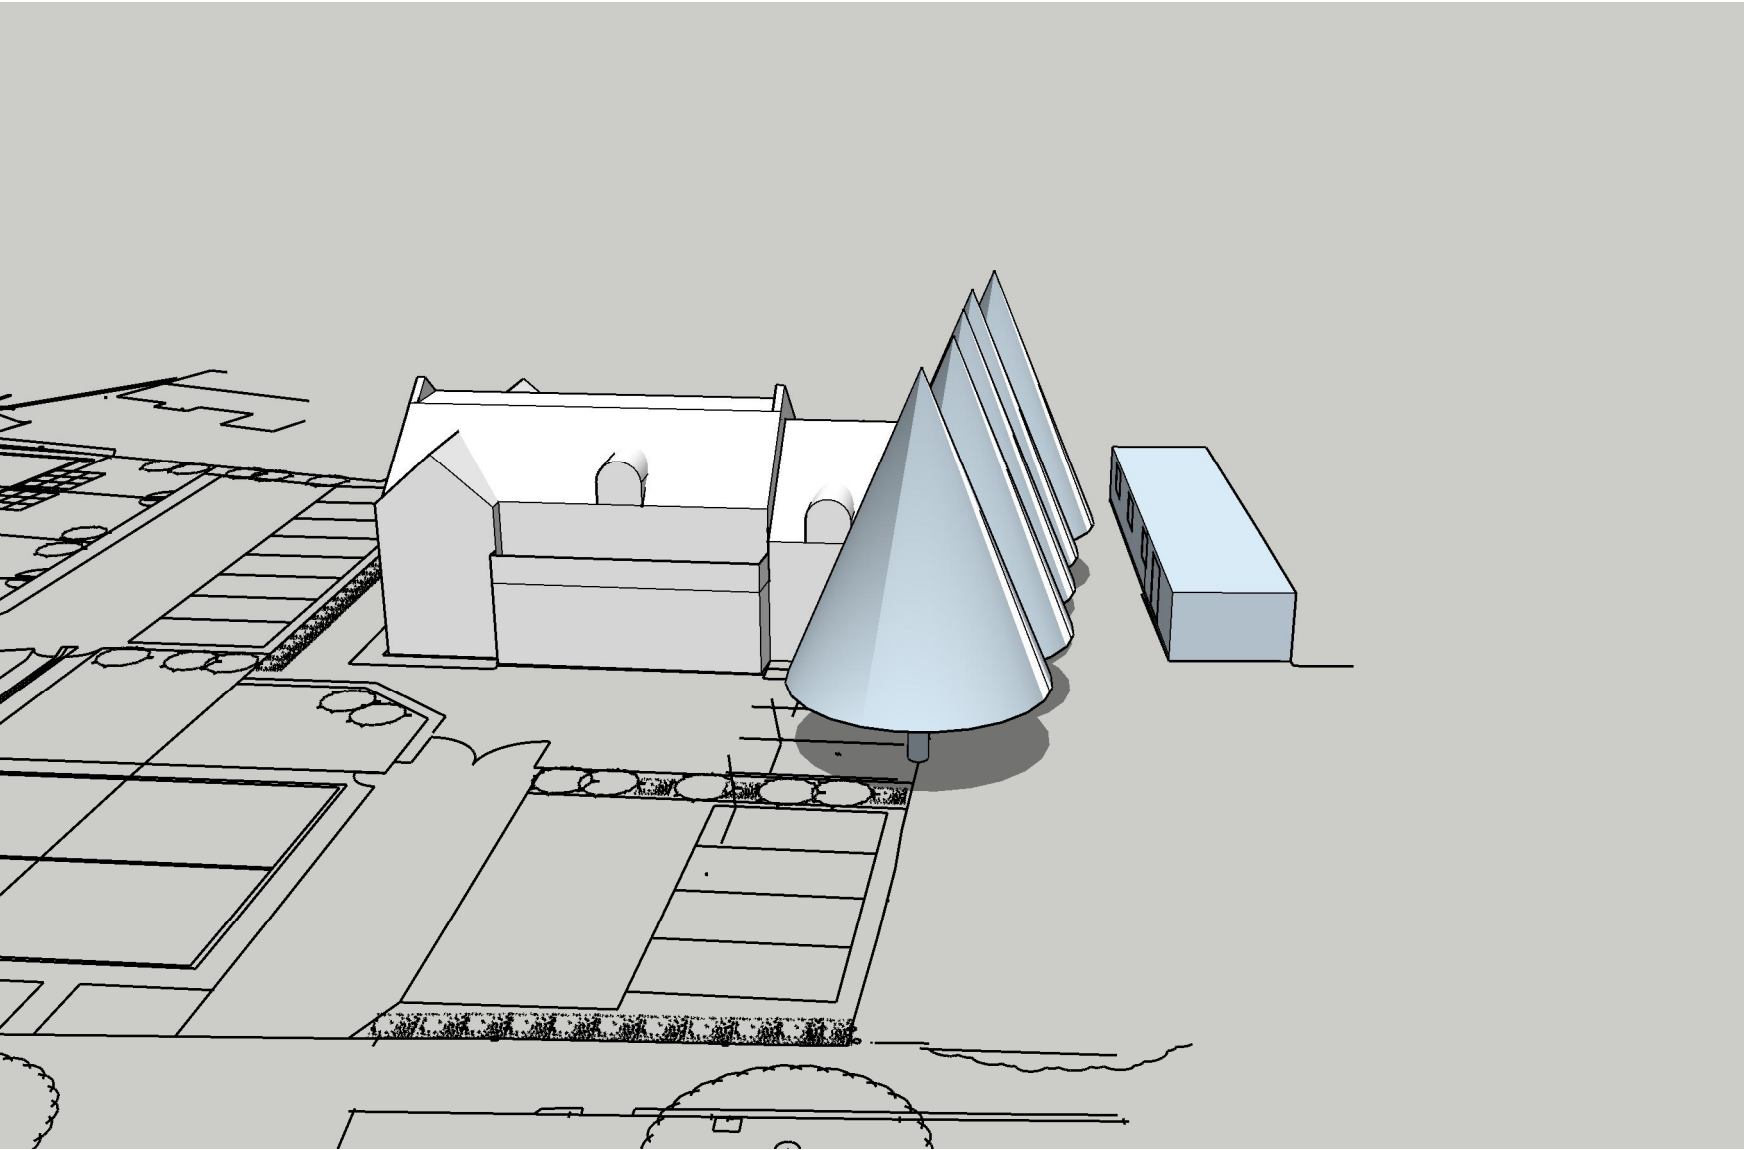

MID-DAY

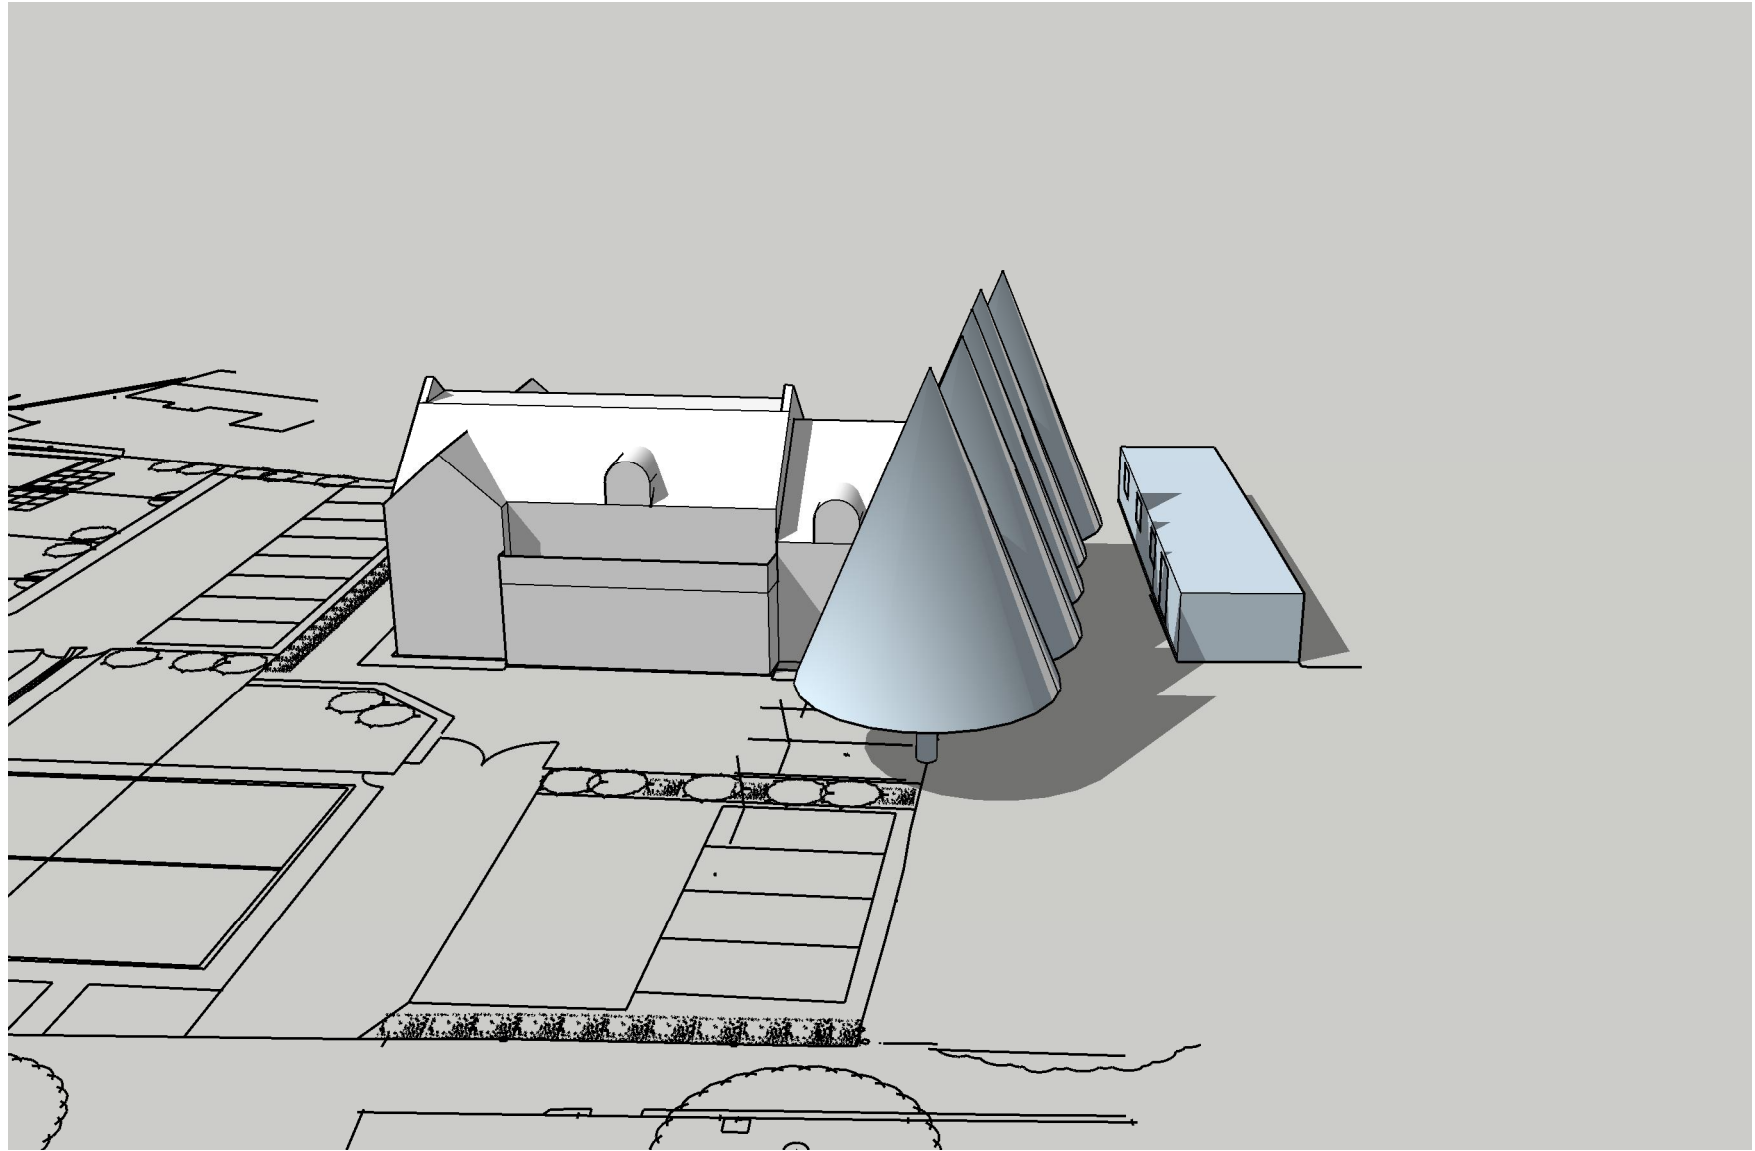

3:00PM

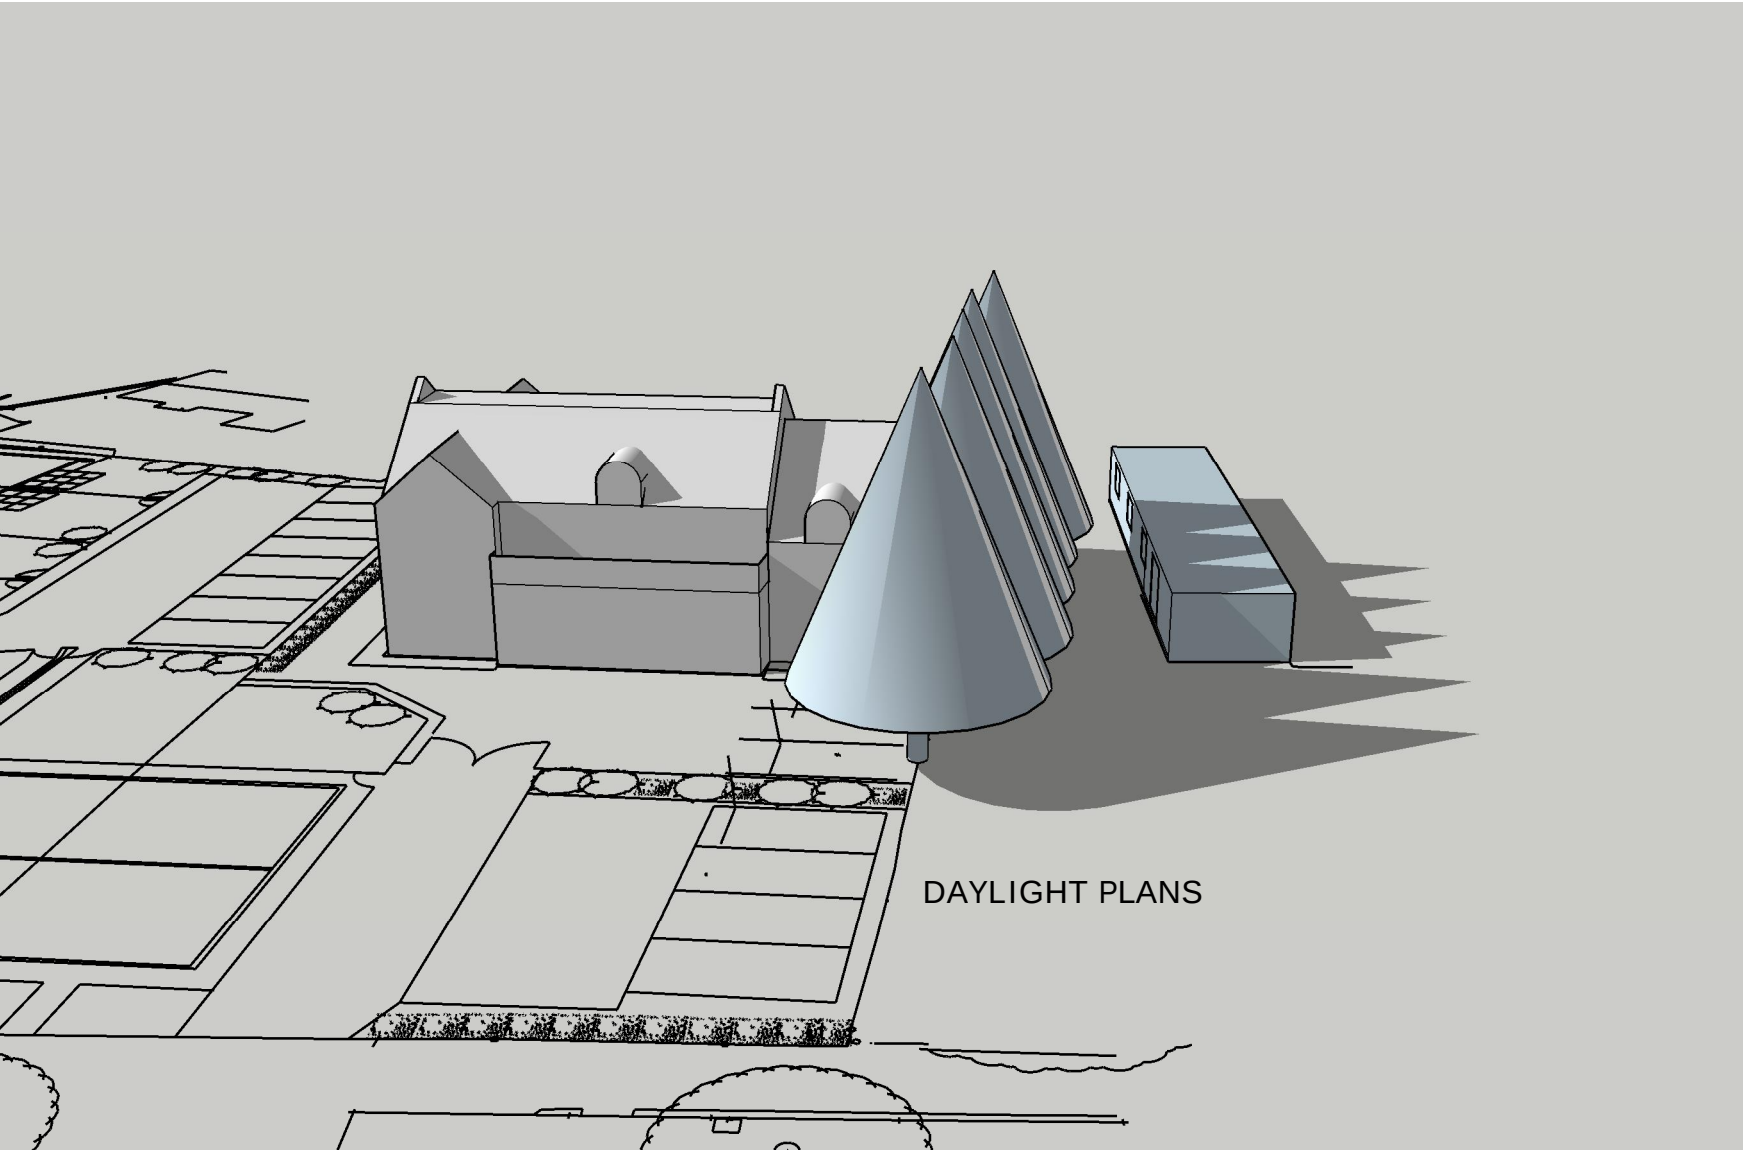

5:00PM

ALL SHADOWS SHOW ARE
CAST BY THE SUN DATED
21ST MARCH THROUGH THE
DAY AT THE TIMES SHOWN

ALL DIAGRAMS AND
INFORMATION ARE IN
ACCORDANCE WITH BRE SITE
LAYOUT PLANNING FOR
DAYLIGHT AND SUNLIGHT

A SCHEME REDESIGN		JULY 2025
G. R. MERCHANT LTD. ARCHITECTURAL CONSULTANTS 4 Wrights Mews 12A Park Road, Holbeach, Spalding, Lincs. PE12 7EE Tel: 01406 490800 E-Mail: office@grmerchantltd.com Website: www.grmerchantltd.com 		
CLIENT MR A SUKERNO		
PROJECT RESIDENTIAL DEVELOPMENT ADJ 47 FLEET STREET HOLBEACH SPALDING LINCS. PE12 7AG		
DRAWING TITLE PLOT 9 DAYLIGHT PLANS		
SCALE N.T.S.	DATE MARCH 2025	
PROJECT No. 4202-23	REVISION	
DRAWING No. 12A	ORIGINAL SHEET SIZE A1	