
Existing & Proposed Block Plan

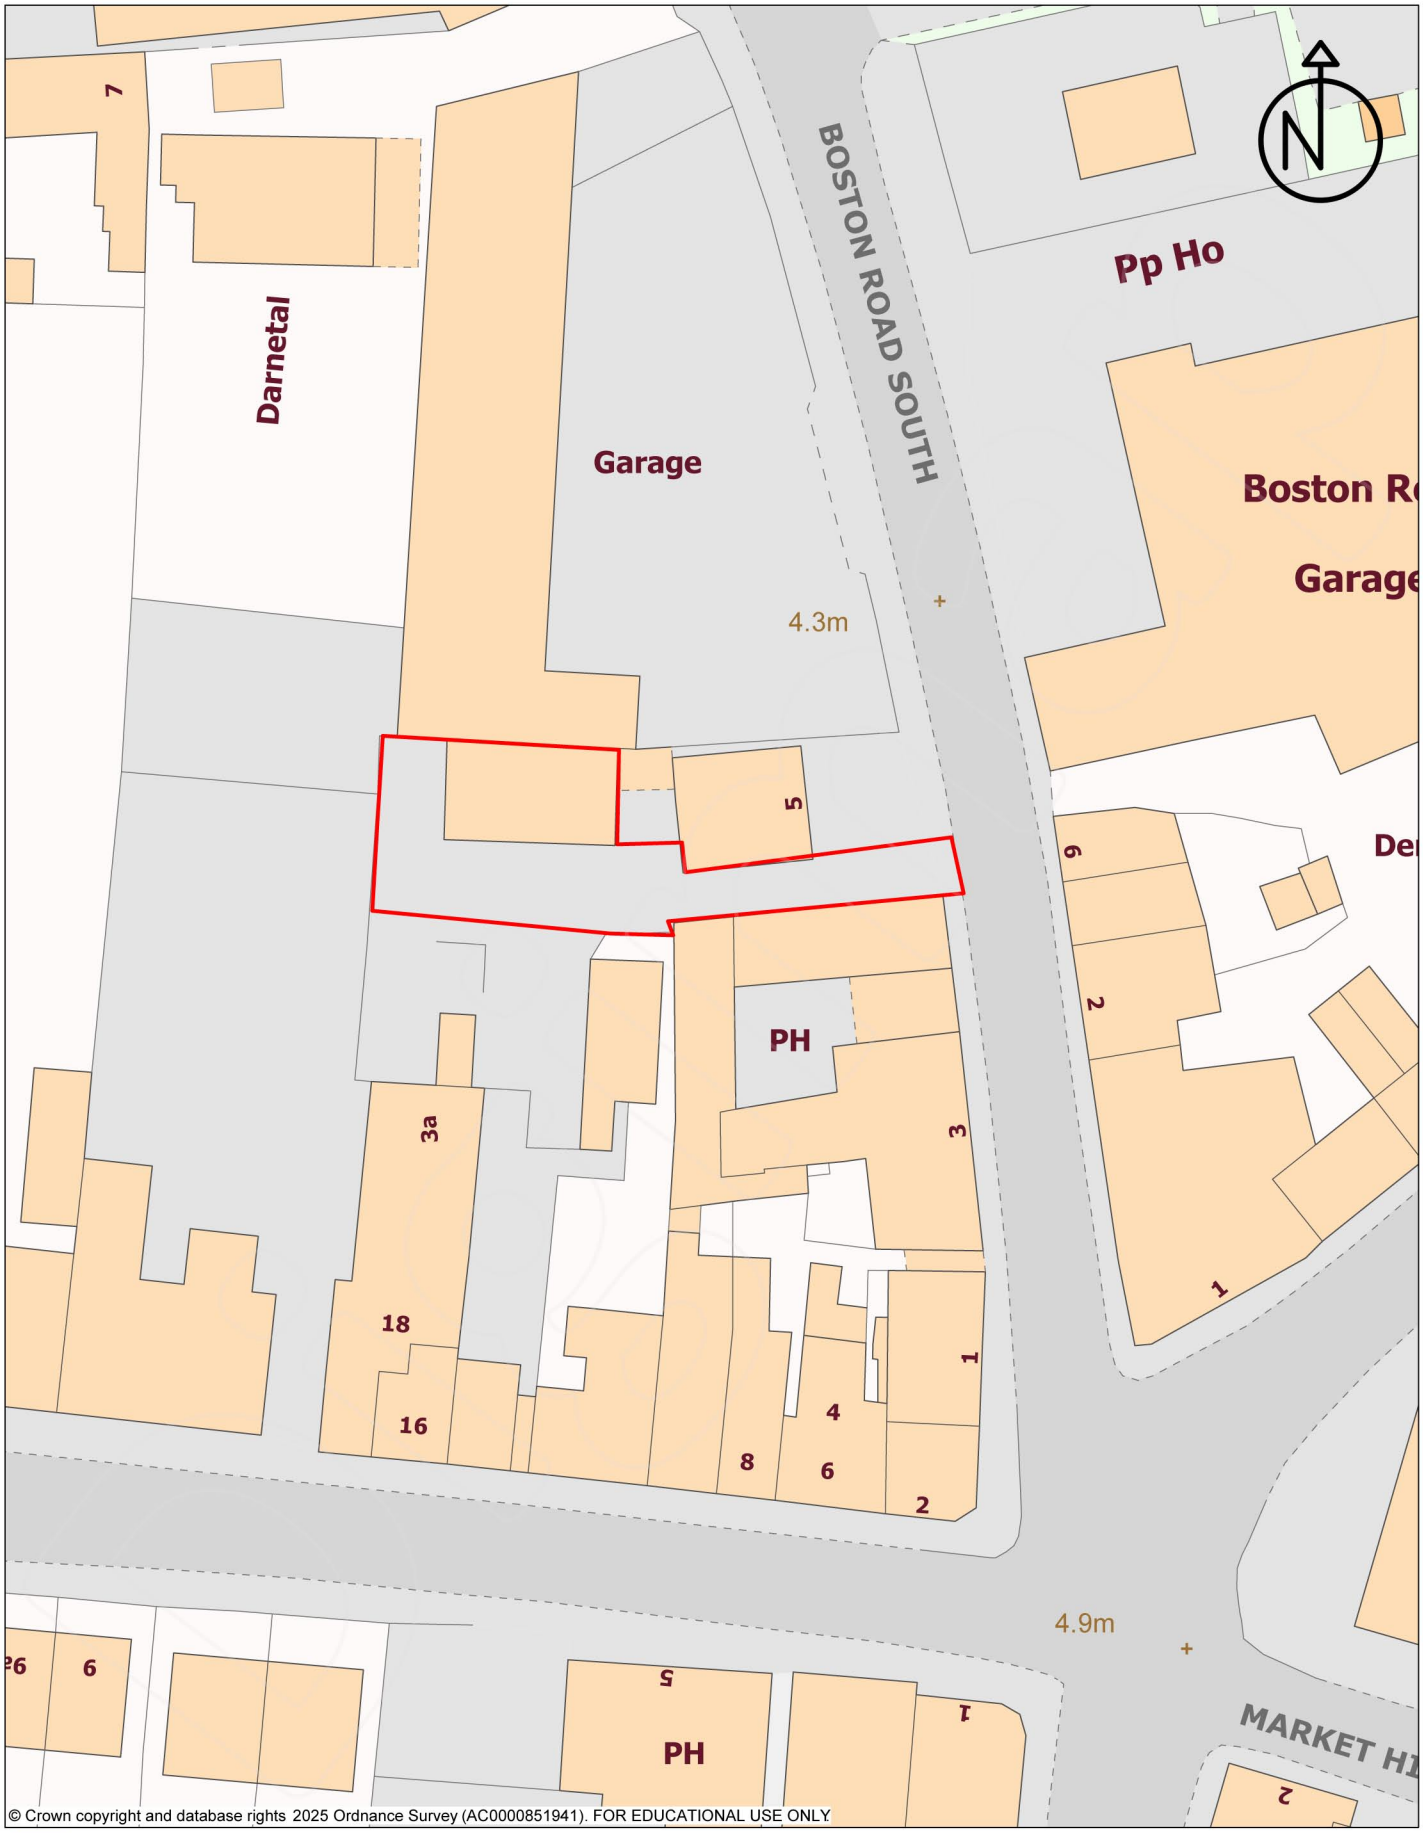

© Crown copyright and database rights 2025 Ordnance Survey (AC0000851941). FOR EDUCATIONAL USE ONLY

Digimap®

Scale 1:500

0 4 8 12 16 20 24 28 32 36 40 m

Projection: British National Grid
18 July 2025 13:27

Ordnance Survey
Licensed Data