



LOCATION PLAN
1/2500

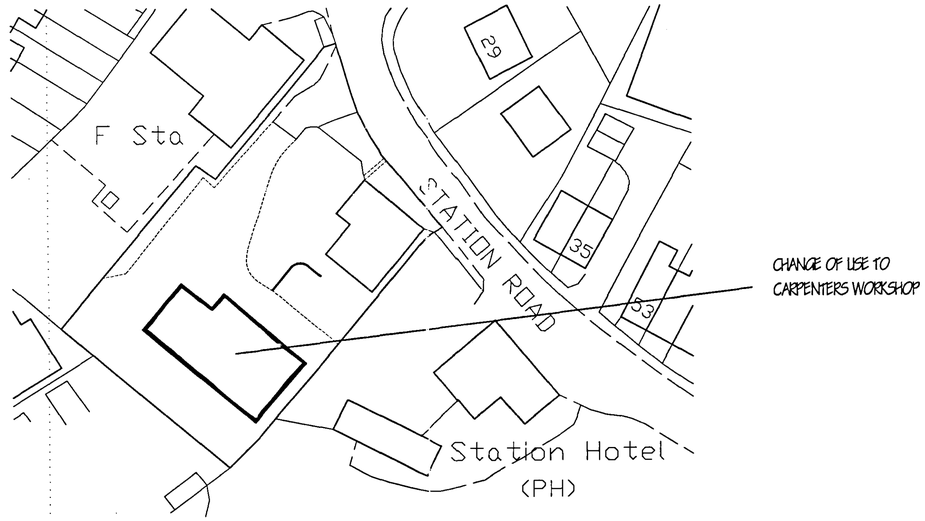

SITE LAYOUT PLAN
1/500

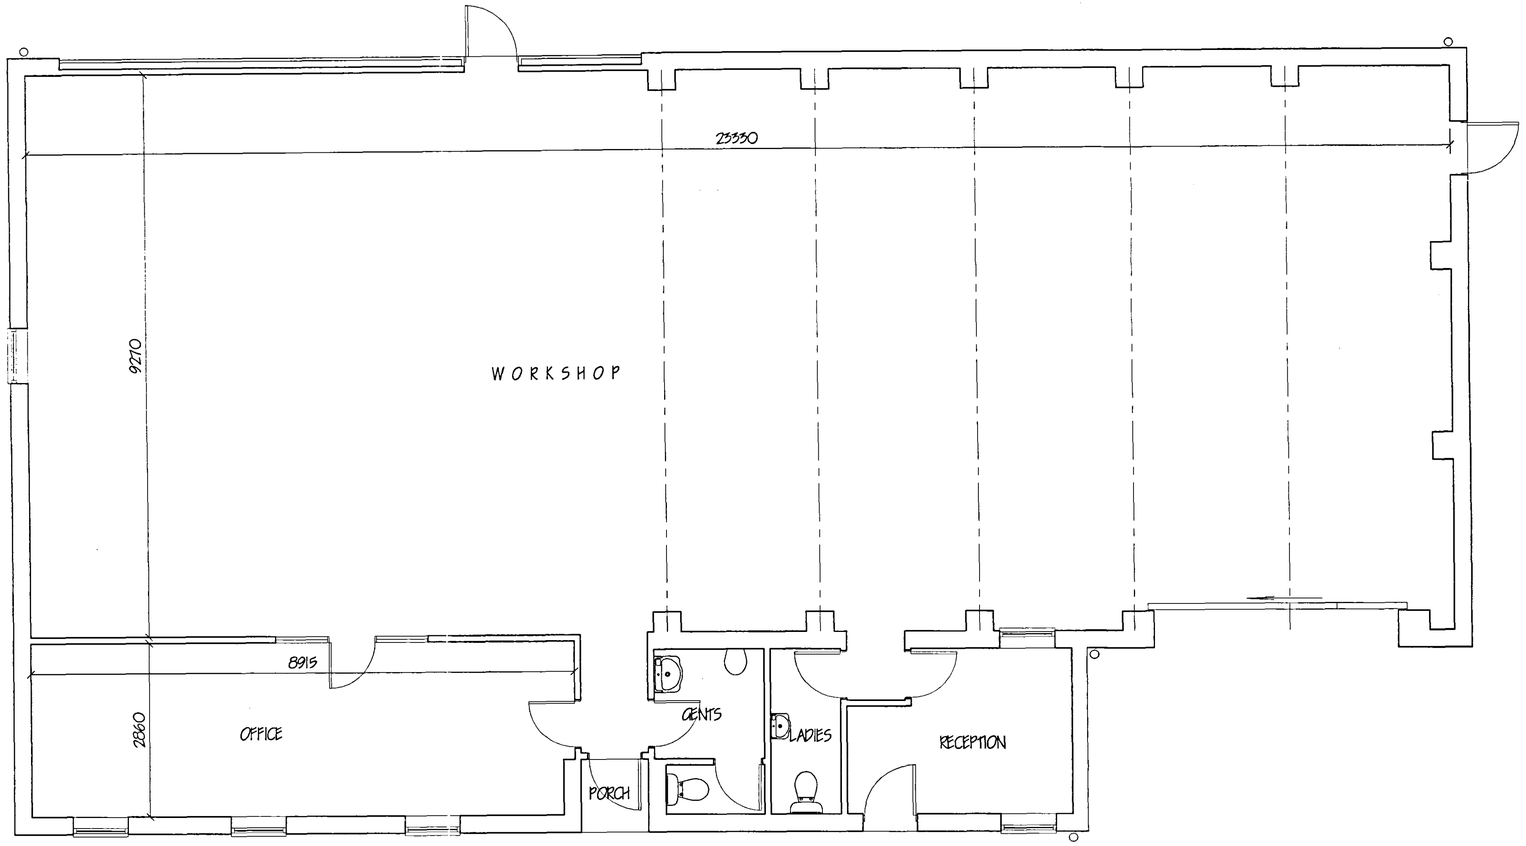

FLOOR LAYOUT PLAN.

SHDC
PLANNING & DEVELOPMENT
22 MAY 2006
Ref. 0711/06

DETERMINED
PLAN

ref.	revision	date

G. R. MERCHANT LTD.
I.ENG AMICE FIWO

ARCHITECTURAL, STRUCTURAL AND LAND DRAINAGE CONSULTANTS

4 Wrights Mews
12A Park Road, Holbeach,
Spalding, Lincs. PE12 7EE
Tel: 01406 426600
Fax: 01406 425744
E-Mail: gr.merchant@btconnect.com

Project
CHANGE OF USE TO CARPENTERS WORKSHOP.
STATION ROAD.
HOLBEACH.
SPALDING. LINC'S.

Client
J. T. WARD - CARPENTER & JOINER.

Drawing
FLOOR LAYOUT PLAN OF UNIT.
SITE & LOCATION PLANS.

Job Ref.	Drawing No.
1413-06.	01.
Date	**Drawn**
MAY '06.	GRM.

Scales
1/50. [unless otherwise stated]

DO NOT SCALE FROM THIS DRAWING

This drawing is copyright and may not be altered, traced, photographed or used for any other purpose other than that for which it is issued. The General Contractor is to check all dimensions on site and report any discrepancies to the Architect. All details shown on this drawing including boundaries are based upon information supplied to the writer. No responsibility can be accepted for any errors arising from inaccurate information supplied by others. Any variations from the approved drawings or design amendments may be considered. Site soil surveys are recommended in respect of foundation design and should be undertaken before foundation work is undertaken. This drawing is limited to the amount of information considered and does not purport to contain a full specification of the works. It is solely for the purpose of obtaining Planning / Building Regulation approval. This drawing must not be used as a contract document alone. The works will not be supervised or inspected on site by G R Merchant or any representative thereof. It is the client or their appointed agents responsibility to control workmanship, substitution of materials, adherence to specification, variations to contract etc. All materials to be new unless otherwise stated and all components and materials etc. to be used fitted and installed etc. to strict accordance with manufacturers instructions and relevant code of practice. Materials and systems to appropriate British standard specification or BBA certificate or European code equivalent. The Employer / Client shall ensure that the selected contractor is environment wide and adopts all necessary measures to achieve compliance with Health and Safety legislation for Building sites and Work places. The Employer / Client is advised that should the works need to comply with the Construction Design and Management Regulations an Independent Planning Supervisor will be required. The works shall comprise of all that is shown on the drawing and details. Work that may not specifically be shown but may be reasonably inferred as necessary to carry out the works shall be deemed to be included. It is the plot / land owners responsibility to be aware of the Party Wall etc. Act 1996 when building in close proximity to adjoining neighbors boundaries.