


YES


- * Addition of 3x Roof Lights to North elevation overlooking Agricultural land.
- * Addition of Unglazed door to east elevation Gable end.
- * Addition of Timber Staircase & Landing to east elevation Gable end.
- * Roof space to be used for Storage purposes only.
- * Roof space to be Insulated in Accordance with Building Control & Value Requirements.
- * Internal Walls Thinned in Accordance with Building Control Request.
- * Garage ceiling to be plaster boarded and skimmed.

SHDC Planning & Development 27 AUG 2010 Ref: 0715-10

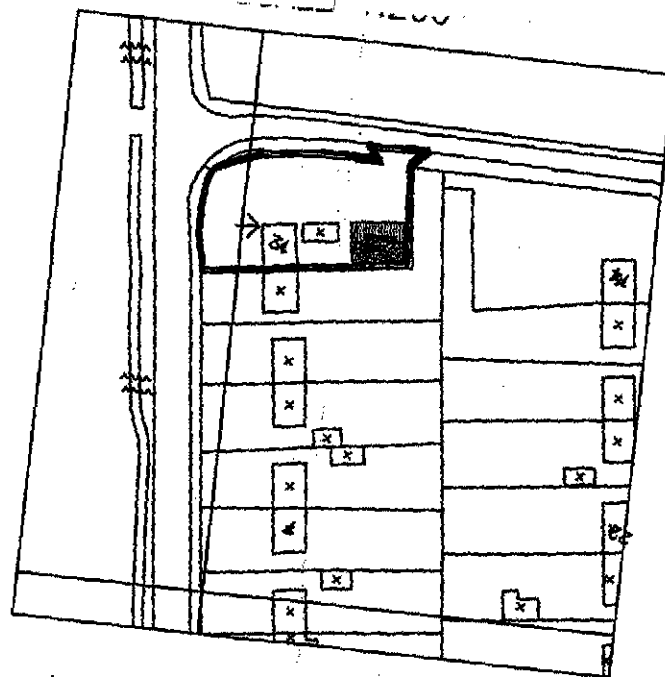


LOCATION PLAN
SCALE 1:1250

SHDC
Planning & Development
27 AUG 2010
Ref: 0715-10

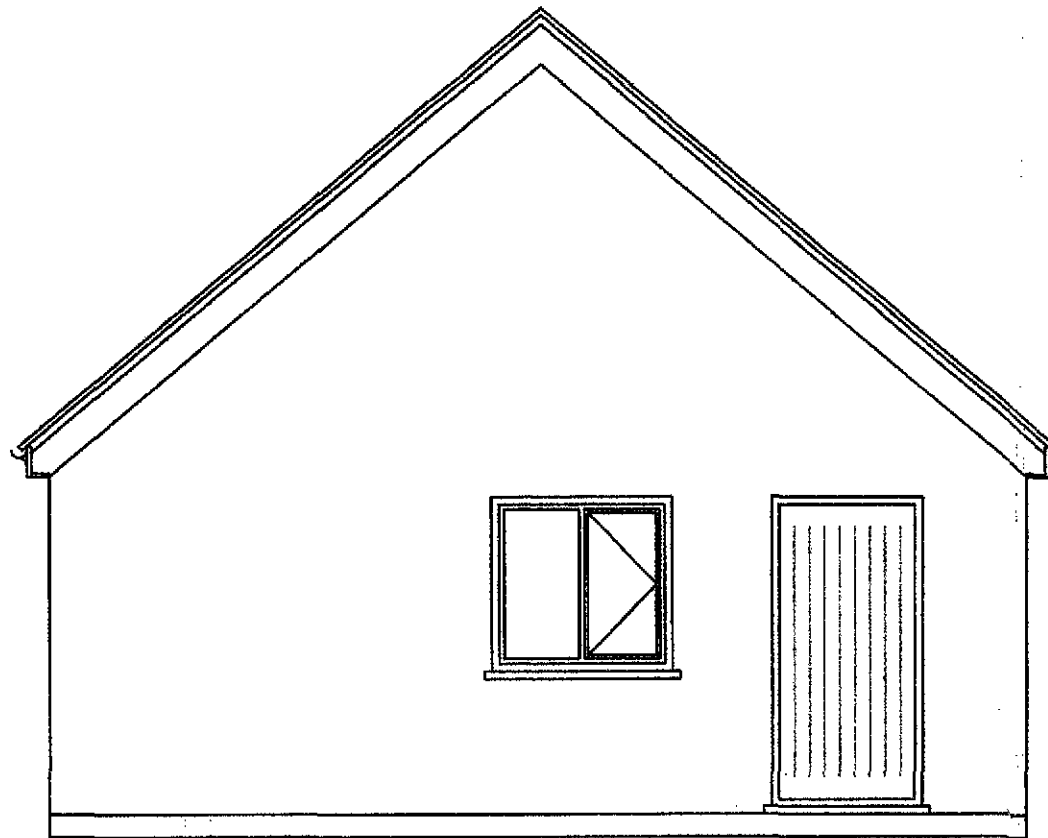


SIDE ELEVATIONS
SCALE 1:50

SHDC
Planning & Development
27 AUG 2010
Ref: 07/S-10

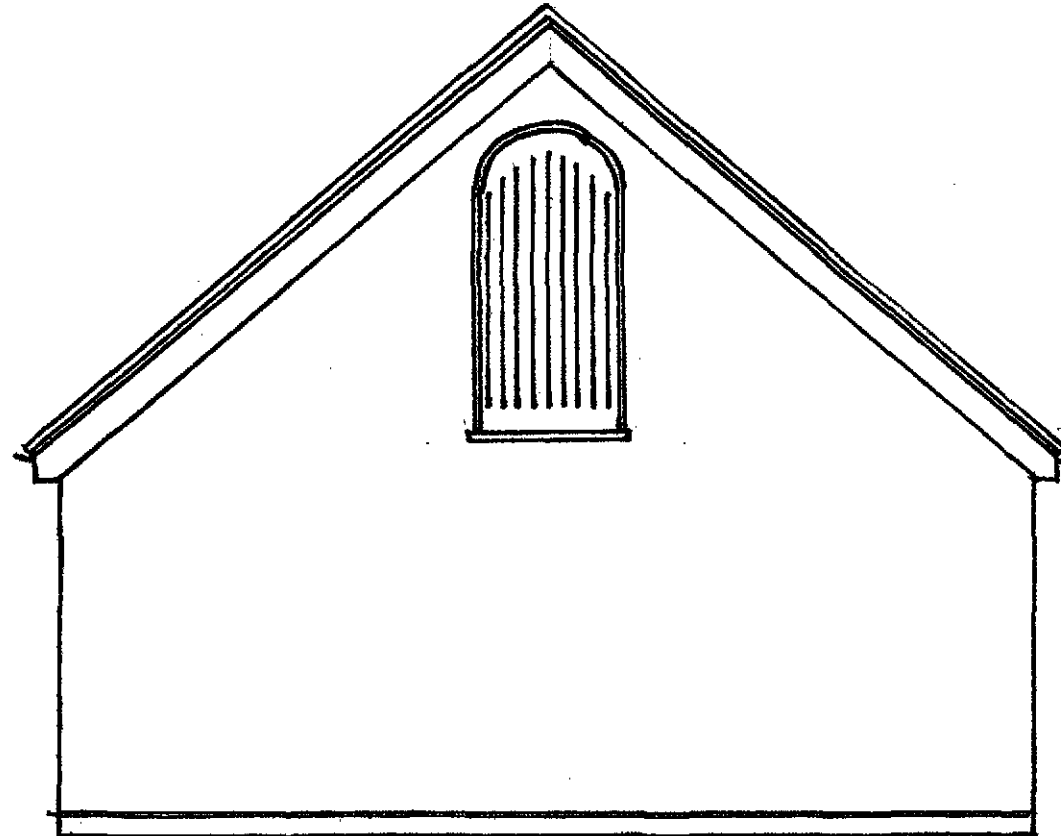


SIDE ELEVATIONS
SCALE 1:50

SHDC
Planning & Development
27 AUG 2010
Ref: 0715-10

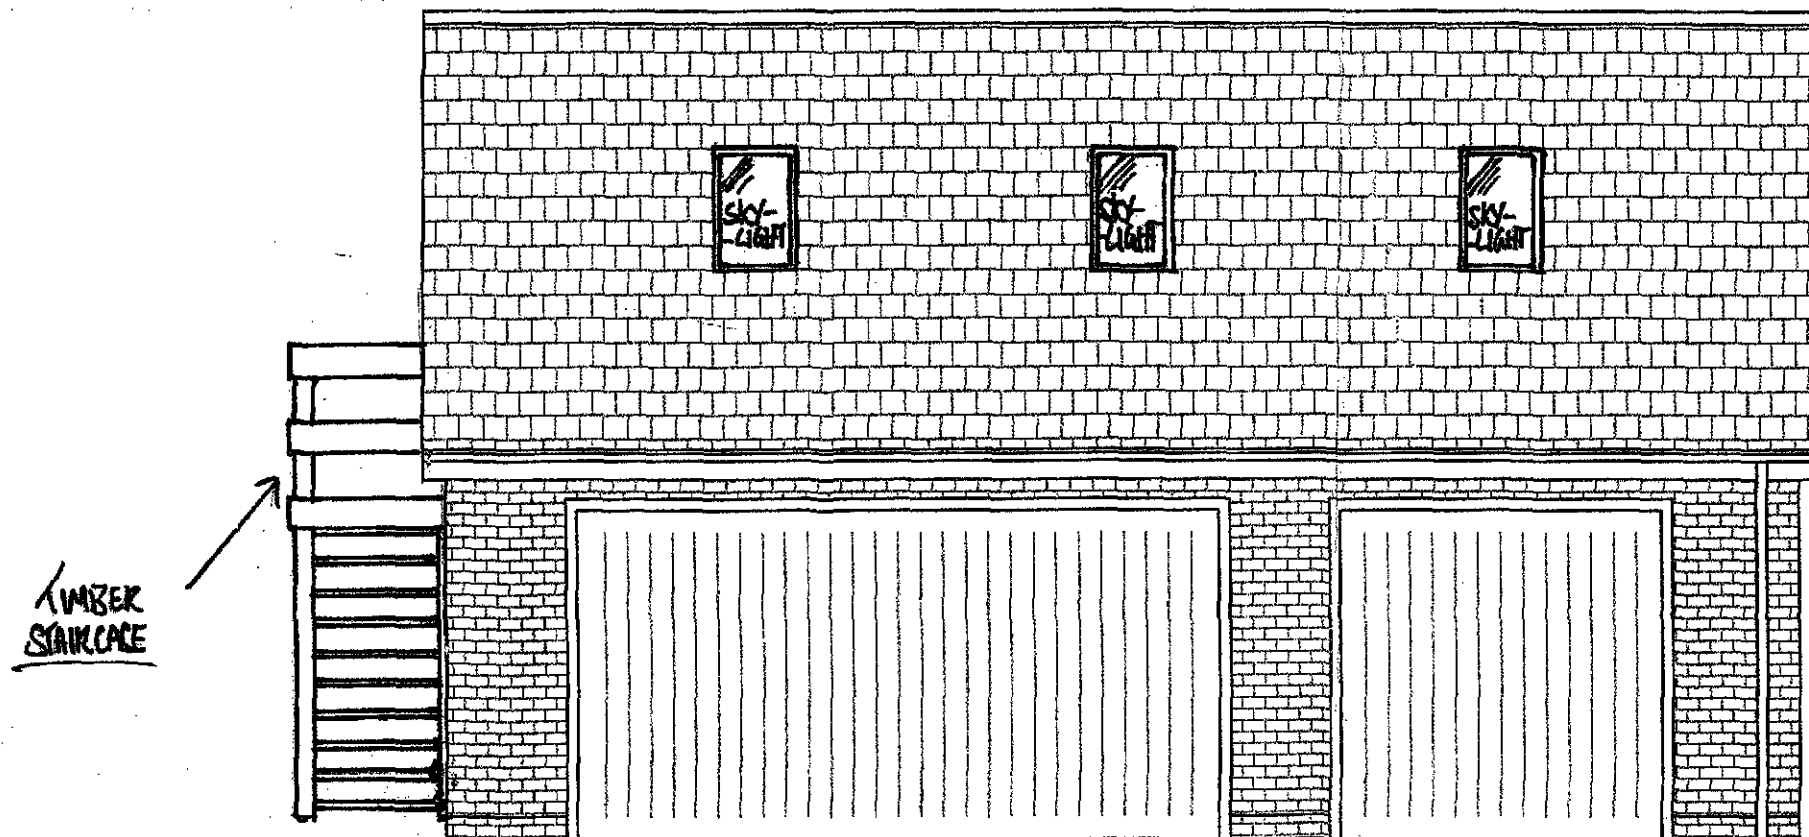


FRONT ELEVATION
SCALE 1:50

SHDC
Planning & Development
27 AUG 2010
Ref: 0719-10

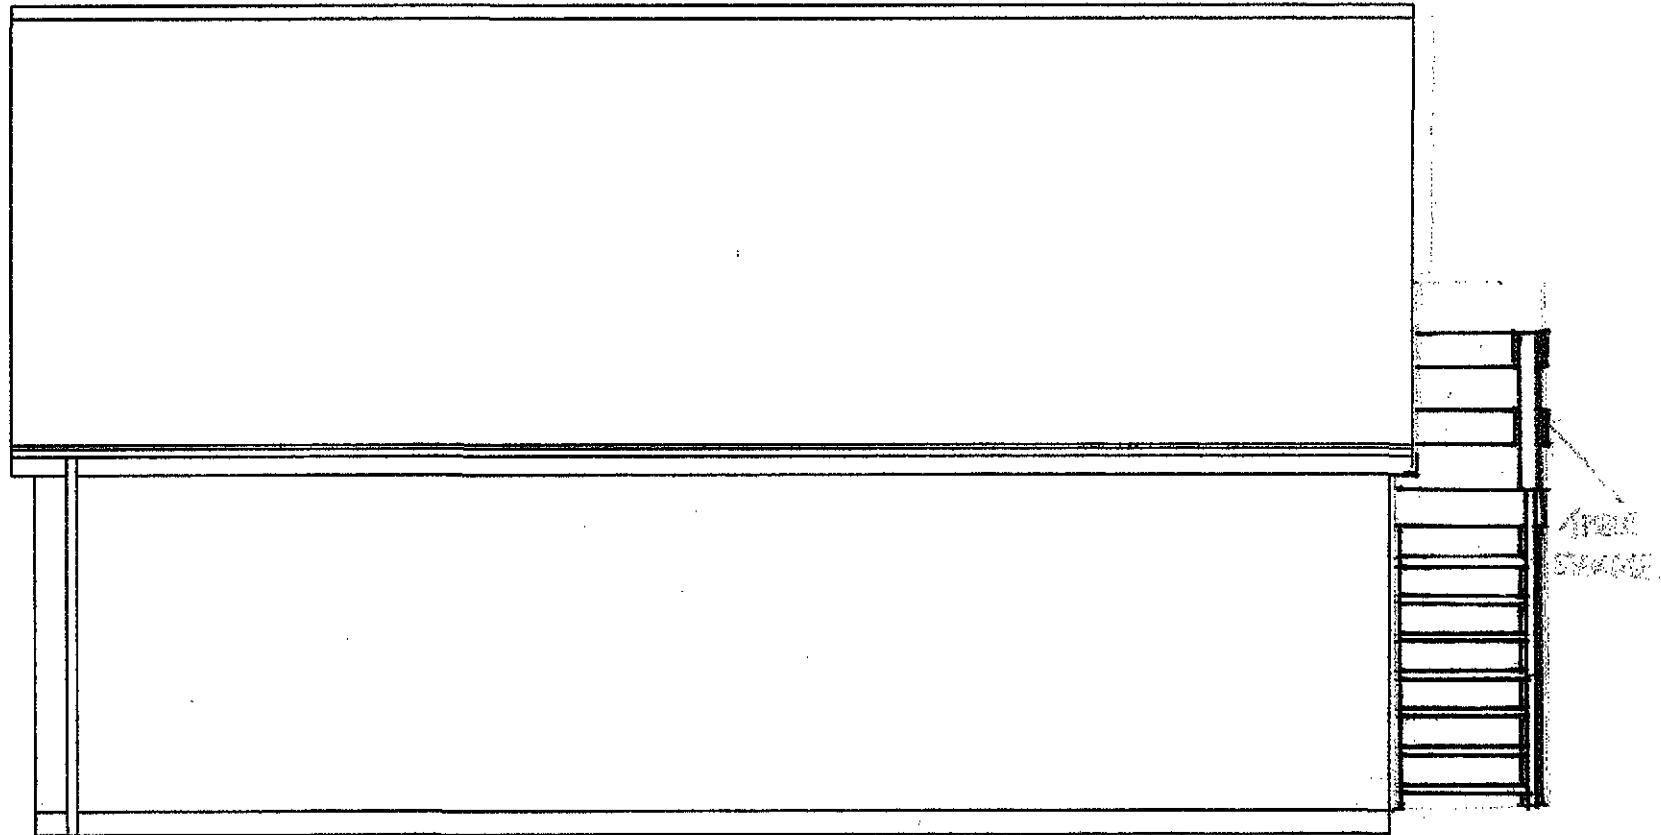


REAR ELEVATION
SCALE 1:50

SMDC
Planning & Development
27 AUG 2010
Ref: 0715-10

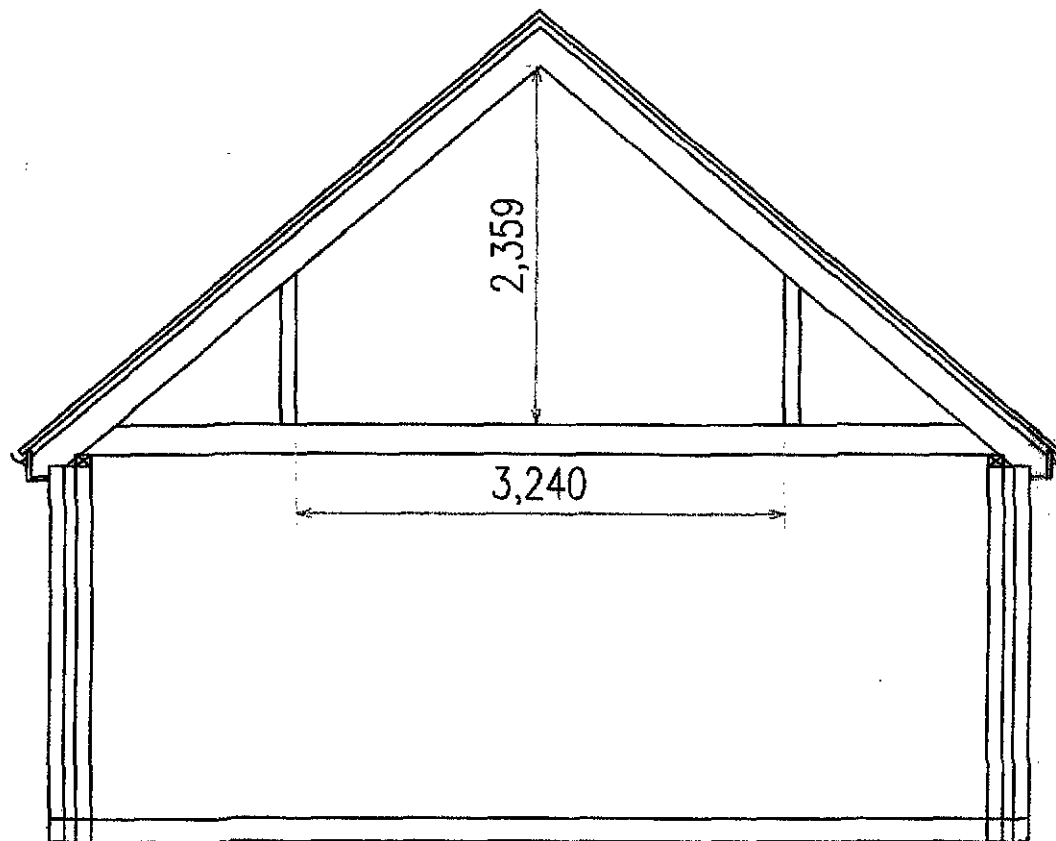

SECTION
SCALE 1:50


SHDC
Planning & Development
27 AUG 2010
Ref: 0715-10

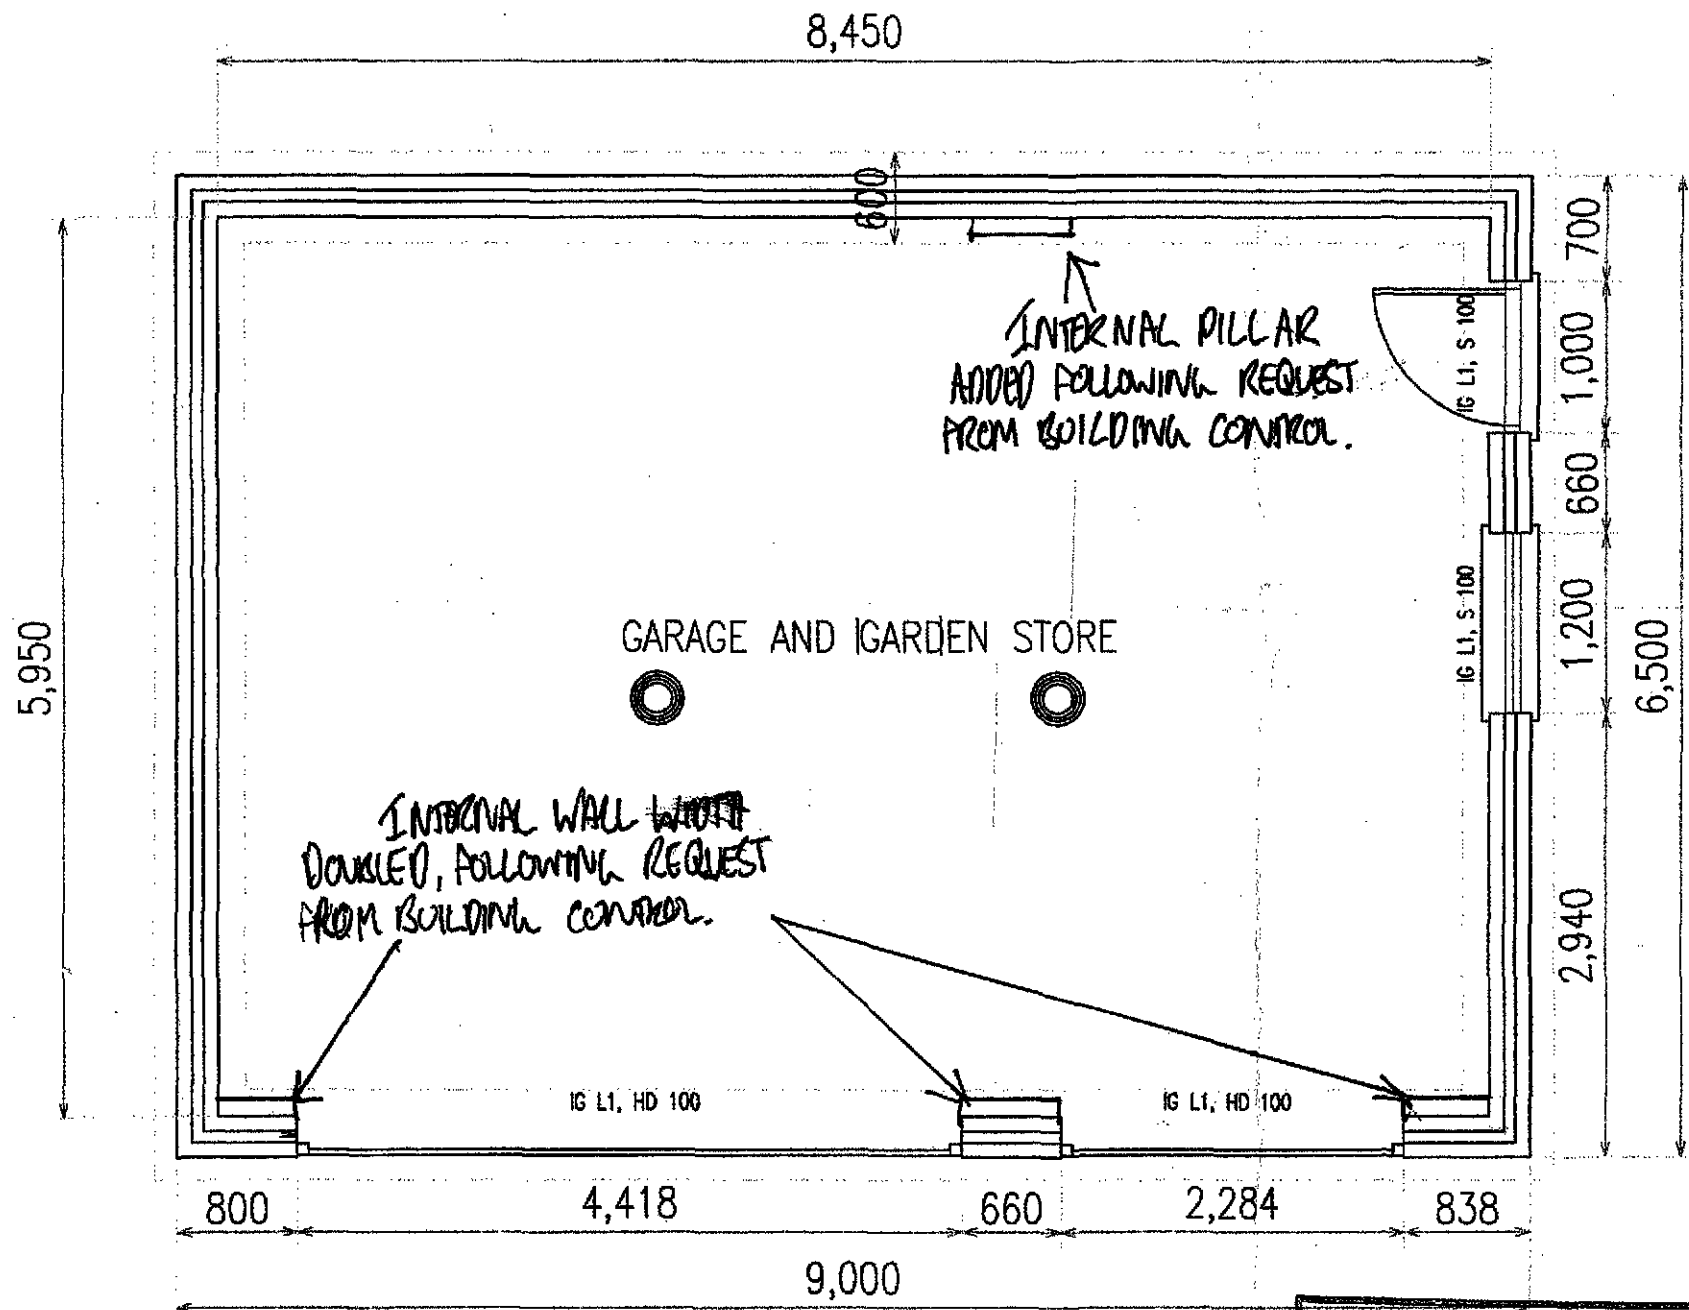

GARAGE FLOOR PLAN
SCALE 1:50

SHDC
Planning & Development
27 AUG 2010
Ref: 0715-10

5,950

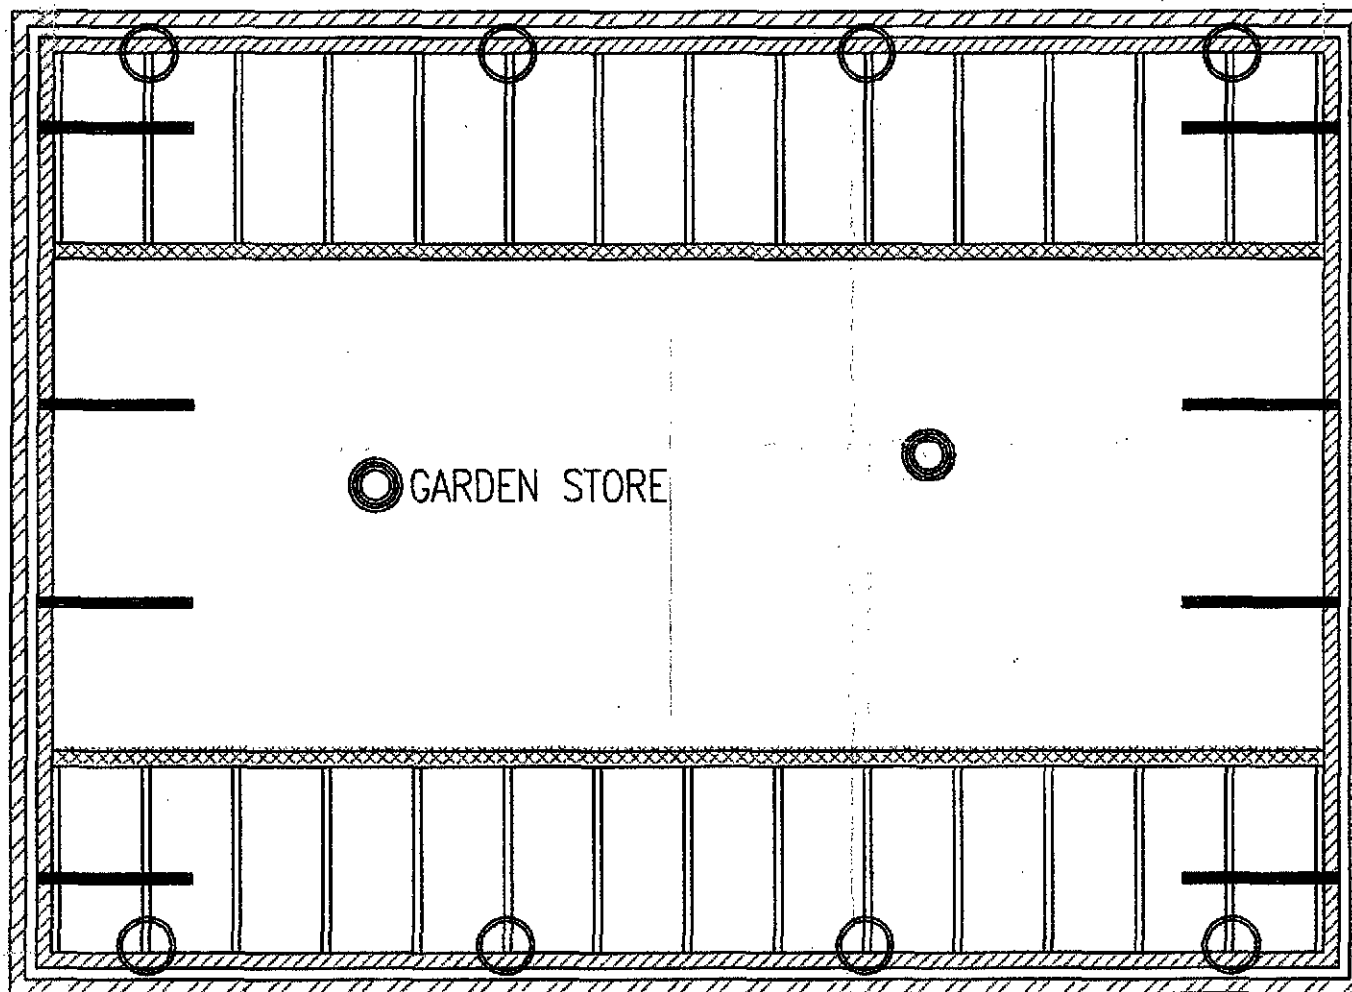

ATTIC FLOOR PLAN
SCALE 1:50

SHDC
Planning & Development
27 AUG 2010
Ref: 0715-10

