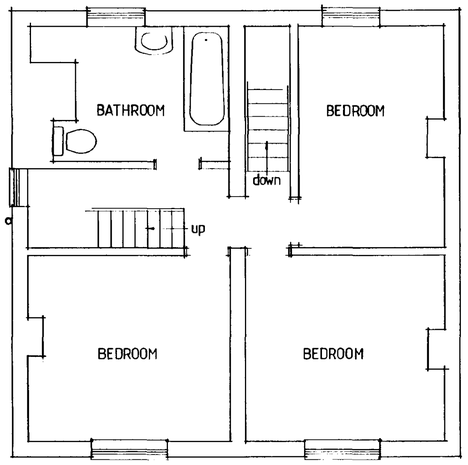

FIRST FLOOR EXISTING

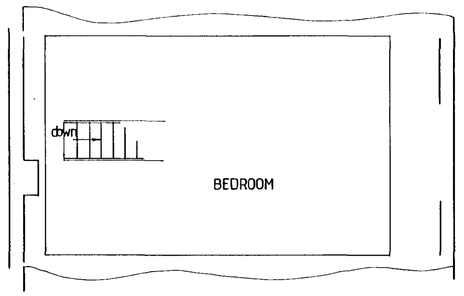

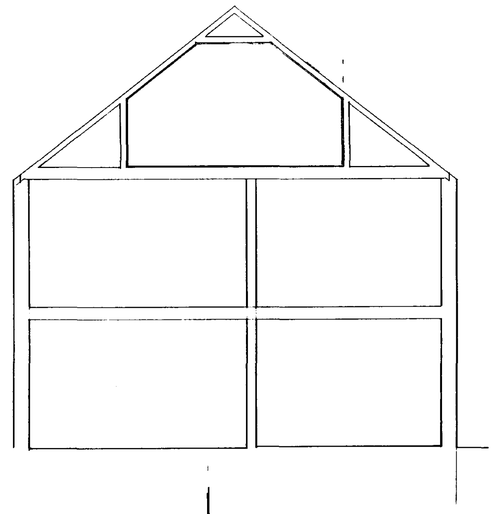

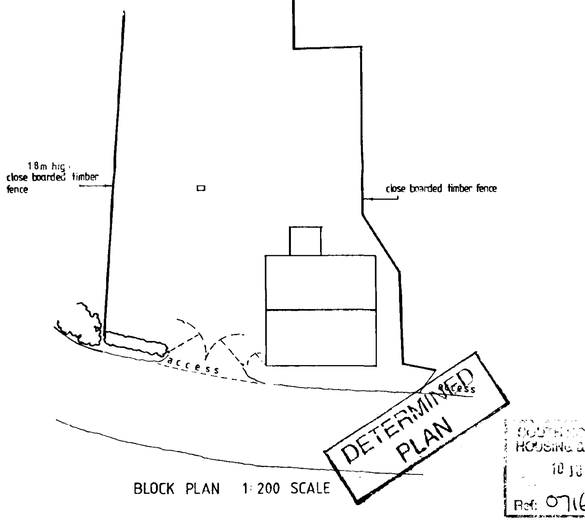

BLOCK PLAN 1:200 SCALE

SOUTH HOLLAND
HOUSING & PLANNING
10 JUL 1998
Ref: 0716/98

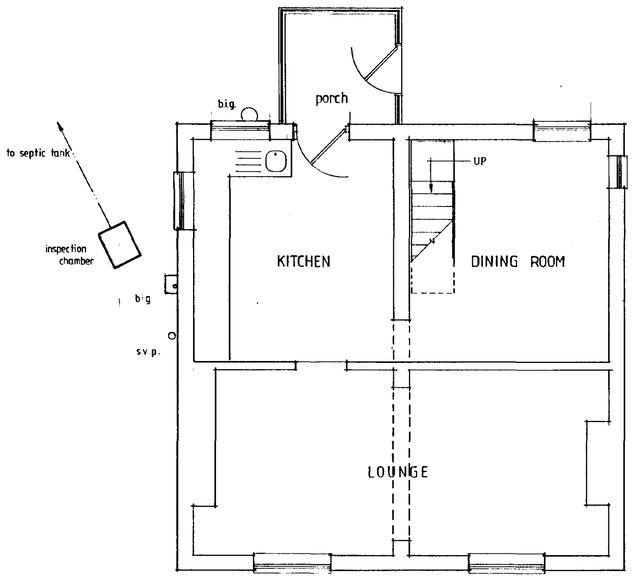

EXISTING GROUND FLOOR

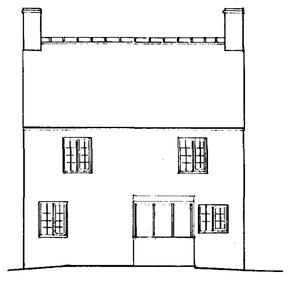

EXISTING REAR ELEVATION

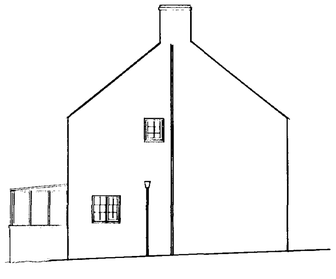

EXISTING SIDE ELEVATION

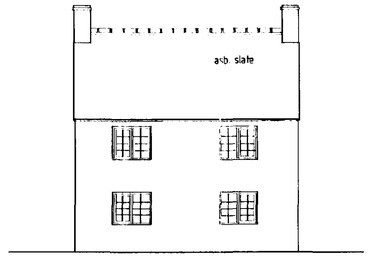

EXISTING FRONT ELEVATION

PODDINGTONS
Architectural Design Consultants
43 Double Street, Spalding, Lincs. PE11 2AA
Tel: 0775 761856 & 768296 Fax: 0775 710218

PROPOSED ALTERATIONS & EXTENSION TO HOUSE: "NORFECK" ROMAN BANK HOLBEACH BANK SPALDING LINCOLNSHIRE FOR: MR & MRS NICHOLSON

drawing: PLAN AS EXISTING

scale: 1:50 1:100

drawing no: 2850 - 1

drawn:

checked:

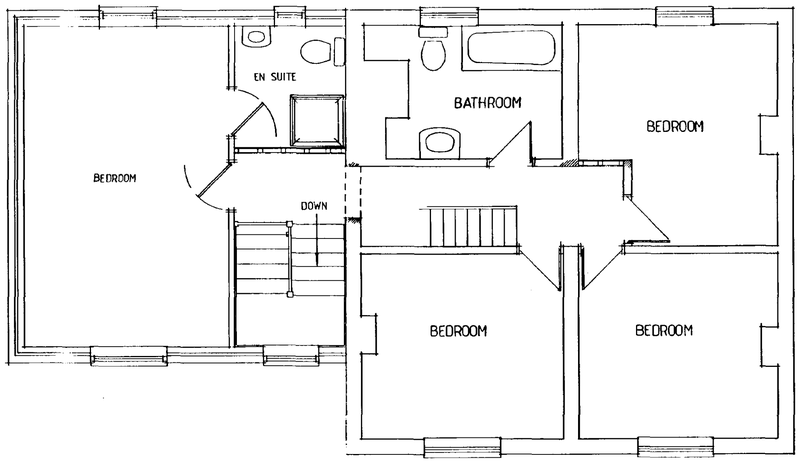

PROPOSED FIRST FLOOR

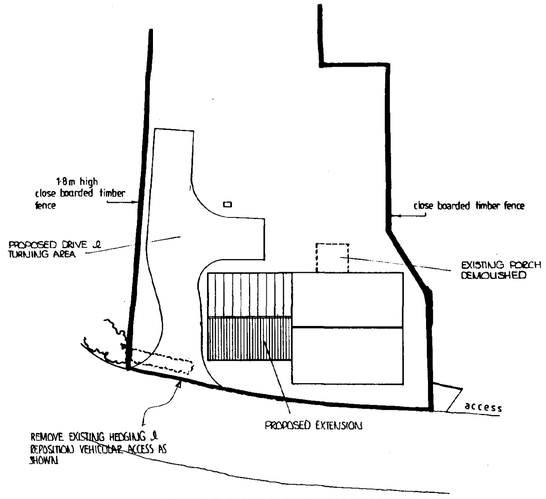

BLOCK PLAN 1:200 SCALE PROPOSED

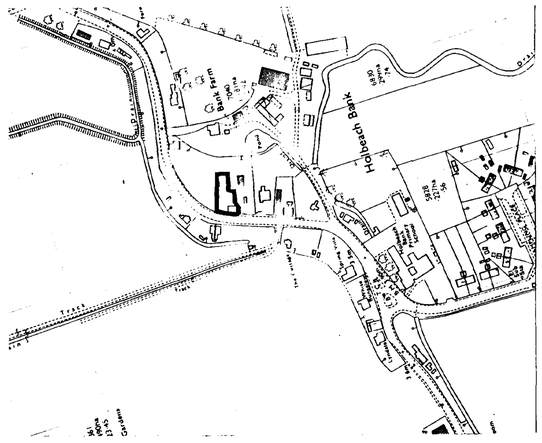

LOCATION PLAN 1 2500

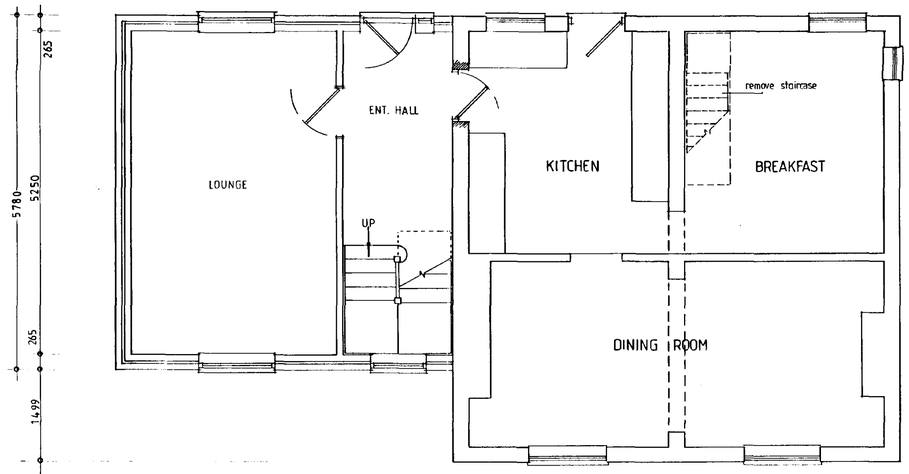

PROPOSED GROUND FLOOR



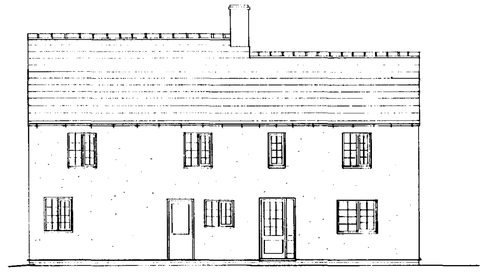

PROPOSED REAR ELEVATION

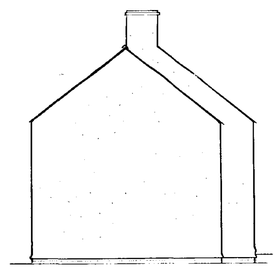

PROPOSED SIDE ELEVATION

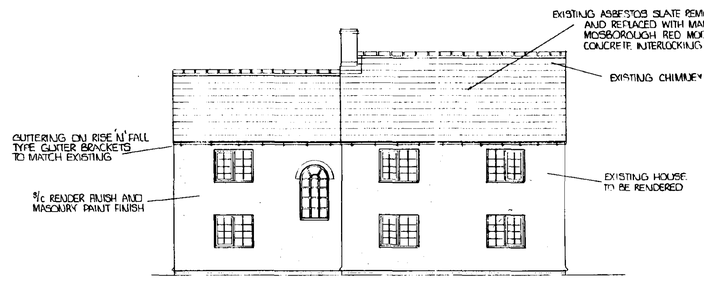

PROPOSED FRONT ELEVATION

DETERMINED PLAN

ENVIRONMENTAL SERVICES HOUSING & PLANNING
10 JUL 1998
Ref: 0716/98

PODDINGTONS

Architectural Design Consultants

43 Double Street, Spalding, Lincs. PE11 2AA
Tel: 0775 761856 & 768296. Fax: 0775 710218

project
PROPOSED ALTERATIONS & EXTENSION TO HOUSE: "NORDECK" ROMAN BANK HOLBEACH BANK SPALDING LINCOLNSHIRE FOR: MR & MRS NICHOLSON

drawing
PLAN AS PROPOSED

scale	drawing no
1:50 1:100	2850 - 1
	drawn
	checked