


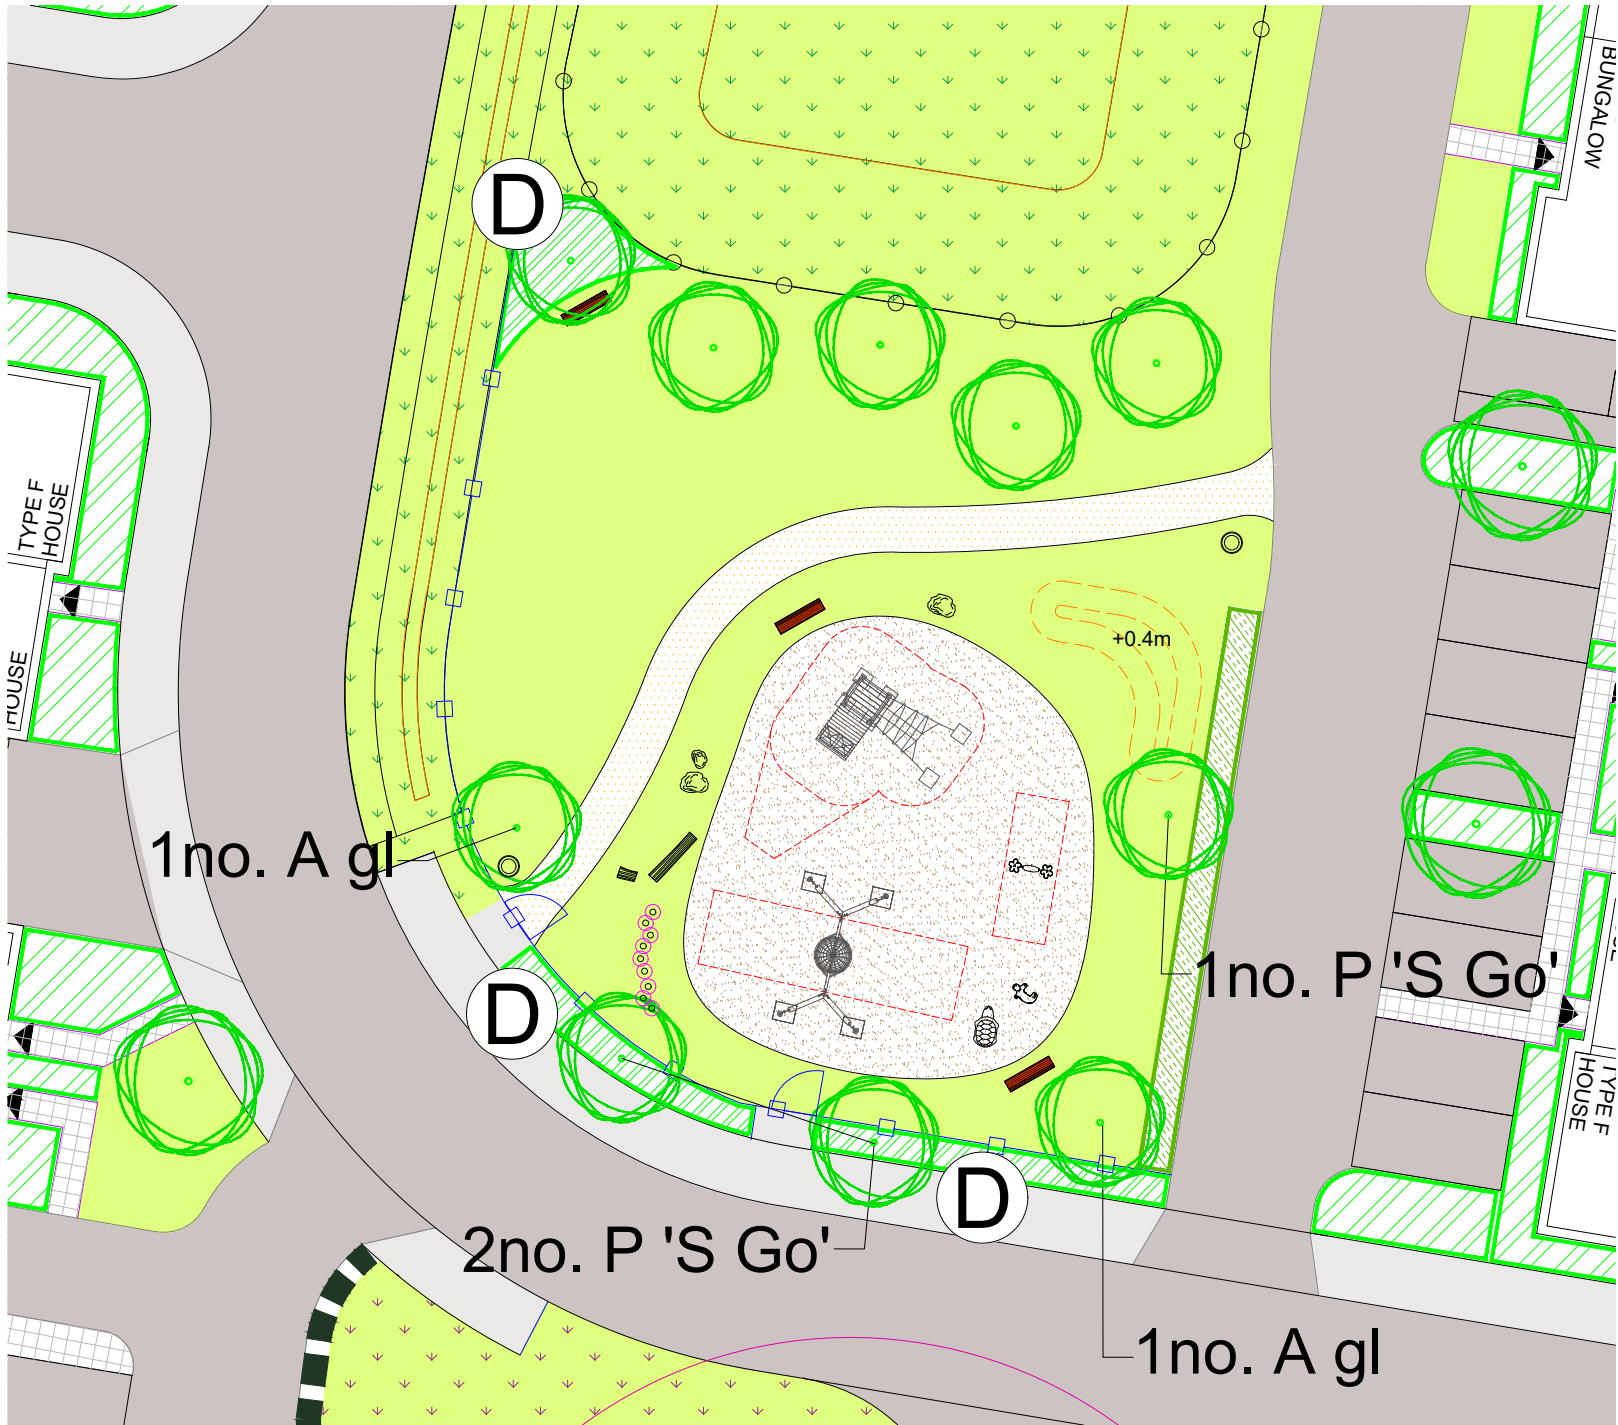

PLANTING SCHEDULE

Beech Hedge


Abbrev.	Name	Girth/Dia. cm	Height cm	Root Zone	Specification		m Ctrs	Length m	Number
F s	Fagus sylvatica		80-100	B	1+2; Transplant - seed raised		0.5	19	76
No. of rows : Offset m		2	0.5		Sub-totals				76

Planting Mix D


Abbrev.	Name	Girth/Dia. cm	Height cm	Root Zone	Specification	Mix %	No./m²	Area m²	Number
C ter 'S'	Choisya ternata 'Sundance'		40-60	10L	Bushy; 7 brks	20	4		26
E pu 'M'	Echinacea purpurea 'Magnus'			2L	Full pot	10	6		20
H 'M W'	Hebe 'Mrs Winder'		20-30	2L	Bushy; 3 brks	15	4		20
H 'S d O'	Hemerocallis 'Stella de Oro'			2L	Full pot	10	5		17
S o 'P'	Salvia officinalis 'Purpurascens'			2L	Full pot	15	6		30
S J 'A W'	Spiraea japonica 'Anthony Waterer'		20-30	2L	Branched; 5 brks	10	4		13
S by 'S C'	Stachys byzantina 'Silver Carpet'			2L	Full pot	10	6		20
T vu	Thymus vulgaris			1L	Full pot	10	4		13
Sub-totals						100%		33	159

Trees


Abbrev.	Name	Girth/Dia. cm	Height cm	Root Zone	Specification	m Ctrs	Number
A gl	Alnus glutinosa	12-14	350-425	B	3x; HS; clear stem min. 200cm; 5 brks	Counted	2
P 'S Go'	Prunus 'Snow Goose'	14-16	400-450	B	3x; EHS; clear stem 175-200cm; 5 brks	Counted	3
Sub-totals							5

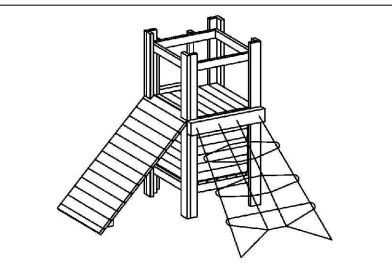

Timberplay 'Hut Combination 212' - no. 2.12120

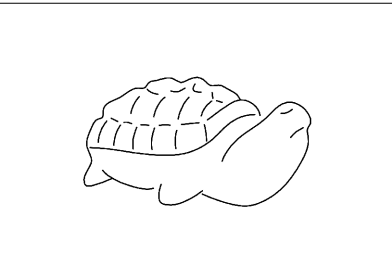

Timberplay 'Stroking Stone Turtle' in sand - no. 4.64050

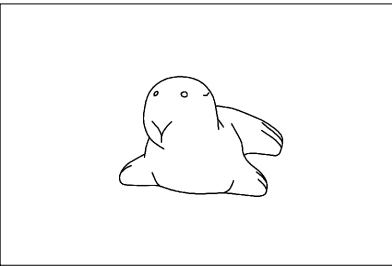

Timberplay 'Stroking Stone Seal' in sand - no. 4.60150



Timberplay 'Cradle Nest special' - no. 6.14520



Kompan 'Robinia Flower Swing' - no. NRO916-1001

KEY:

- Extra Heavy Standard Tree
- Grass
- Ornamental planting
- DCM Brown Rubber Mulch
- Self-Binding Gravel Footpath
- 1.05m high timber play ground fencing with matching gate
- Timberplay 'Cradle Nest' (no. 6.14520)
- Timberplay 'Hut Combination 2155' (no. 2.12156)
- Timberplay 'Stroking Stone Seal' - sand (no. 4.60150)
- Timberplay 'Stroking Stone Turtle' - sand (no. 4.64050)
- Kompan 'Robinia Flower Swing' (no. NRO916-1001)
- Natural Play Boulders
- Natural Play Tree Trunks
- Natural Play Log Stepping Stones
- Bench
- Approximate Play Equipment Safety Zone
- Grass Mound to 0.4m height

REVISION:
A. Play equipment removed to meet clients comments. JM
20-06-2025

WEDDLES

MAIL@WEDDLES.CO.UK
WEDDLES.CO.UK
0114 250 1181
UNIT 4 WESTBROOK COURT
SHEFFIELD, S11 8YZ

LANDSCAPE
ARBORICULTURE
GARDEN DESIGN
ECOLOGY

Job WIGNAL'S GATE, HOLBEACH

Title
LEAP

scale@A3	drawn	date	drawing number	revision
1:250	GW	MAY 25	1969-008	A