

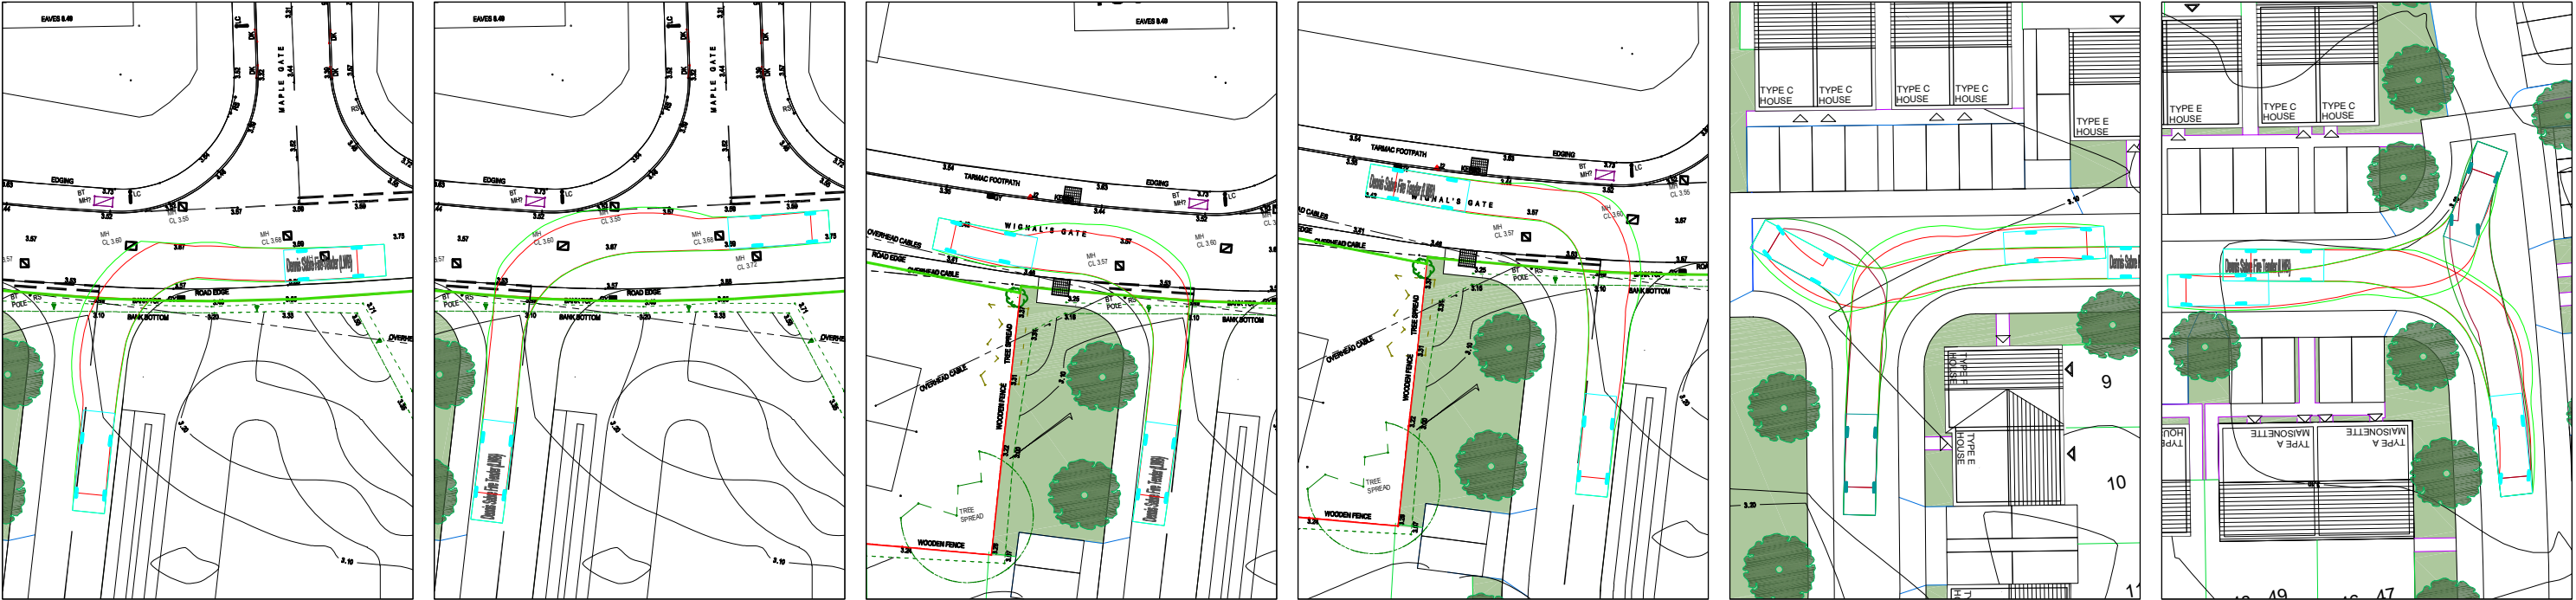
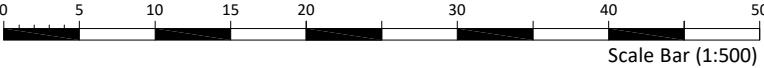


FIRE APPLIANCE

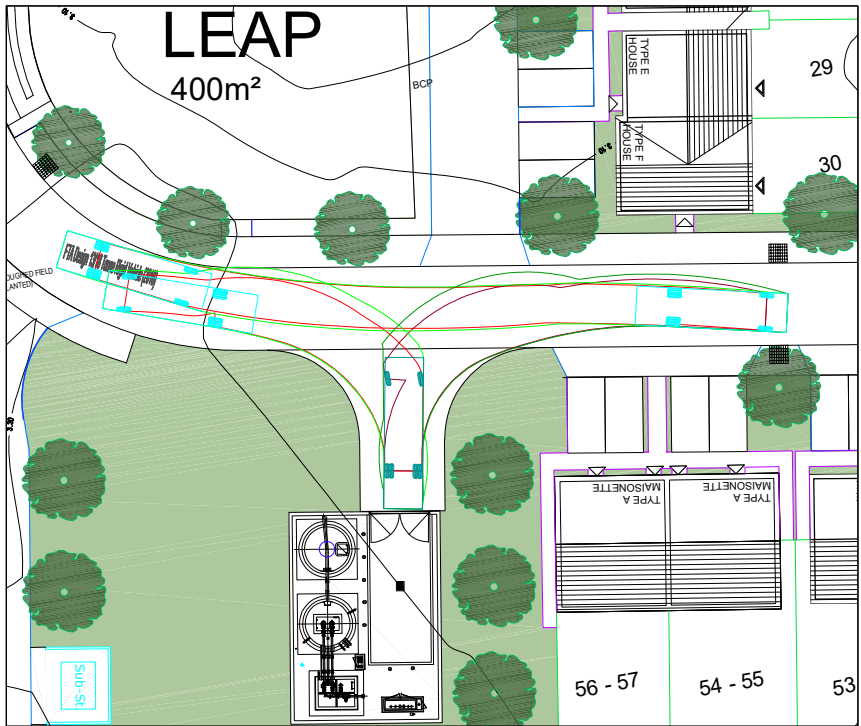

10m RIGID VEHICLE

 

Revision	Amendment	Approved	Revision Date	VEHICLE PROFILES				 Vectio Consulting		Project PROPOSED RESIDENTIAL DEVELOPMENT 571 WIGNAL'S GATE, HOLBEACH, SPALDING	
-	-	-	-							Sheet VEHICLE TRACKING - LARGE VEHICLES Sheet 2 of 2	
				Dennis Sabre Fire Tender (LWB)	7.700m	FTA Design 13/18 Tonne Rigid Vehicle (2016)	10.000m	Drawn	Designed	Approved	Drawing Date
				Overall Length	2.430m	Overall Length	2.550m	LC	LC	MC	27/06/2025
				Overall Width	3.512m	Overall Width	3.545m				
				Overall Body Height	0.397m	Overall Body Height	0.440m				
				Min Body Ground Clearance	2.380m	Min Body Ground Clearance	2.470m				
				Track Width	5.00s	Track Width	3.00s				
				Lock to lock time	7.400m	Lock to lock time	11.000m				
				Kerb to Kerb Turning Radius		Kerb to Kerb Turning Radius		Project No.	Scale		Drawing No.
								VC0635	AS-SHOWN@A3		006
											Sheet No.
											001
											Revision
											-