




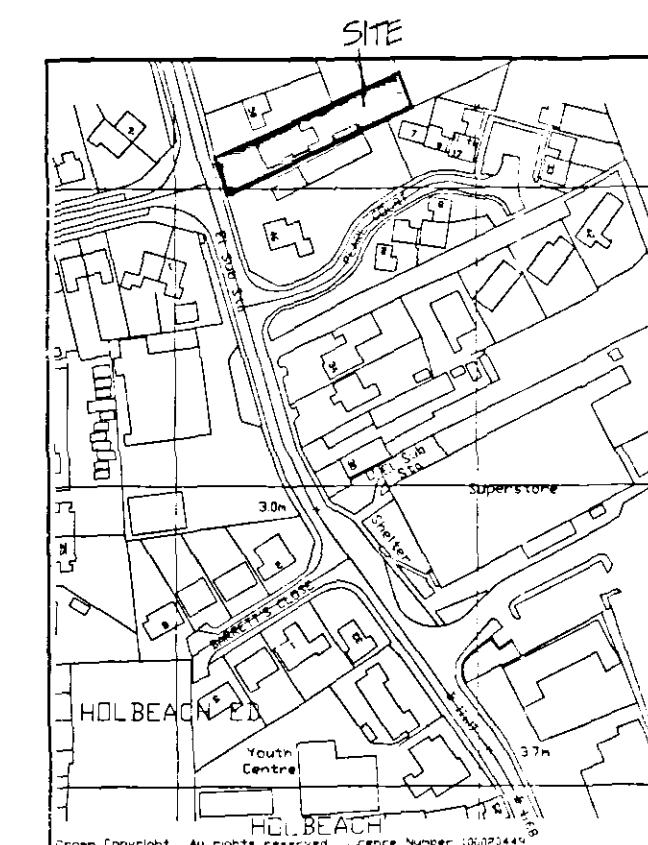


SIDE ELEVATION

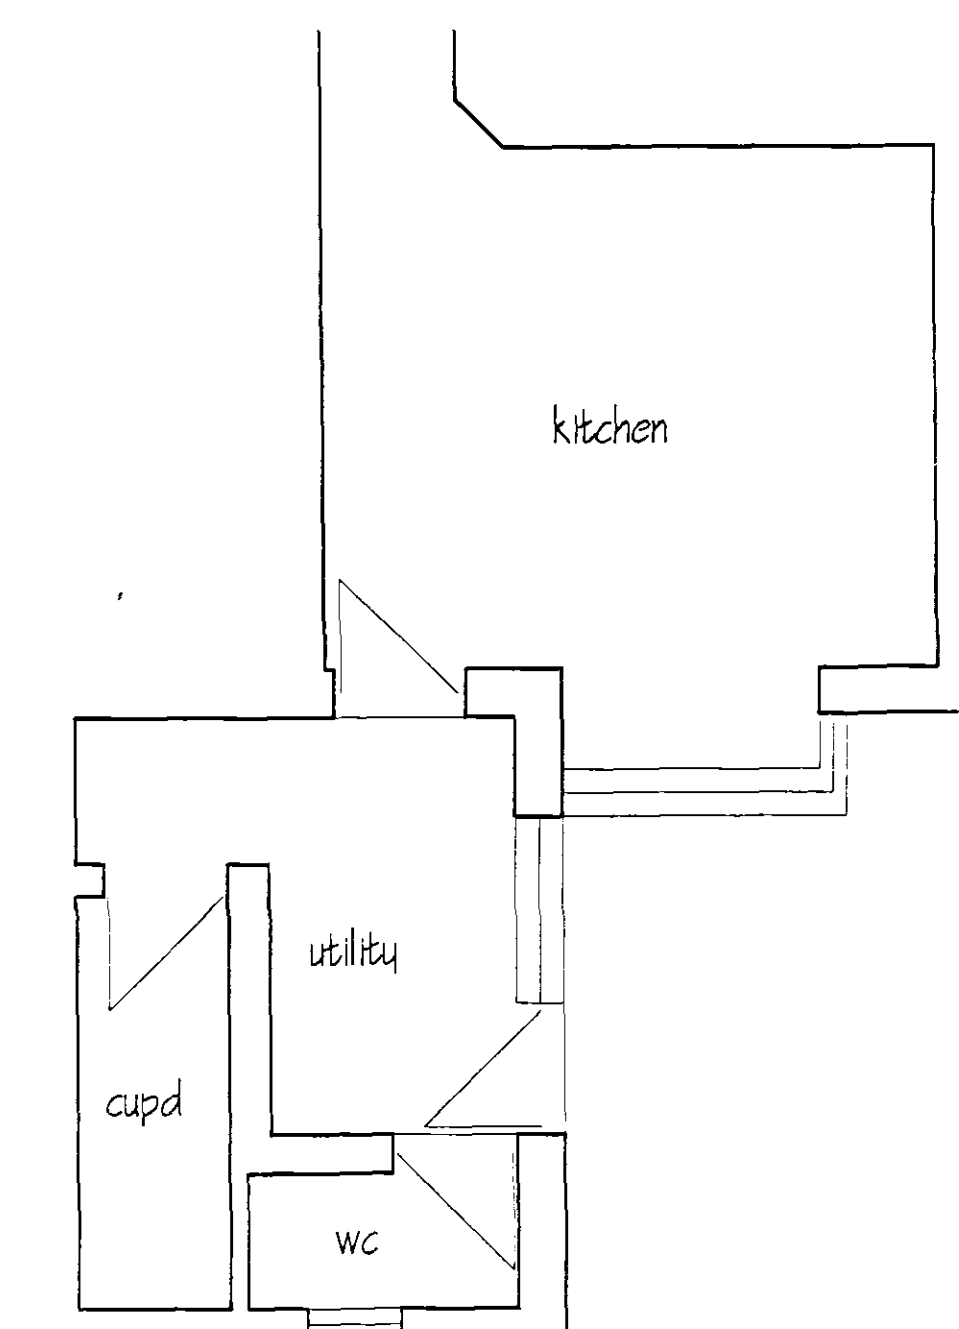

PLAN AS EXISTING

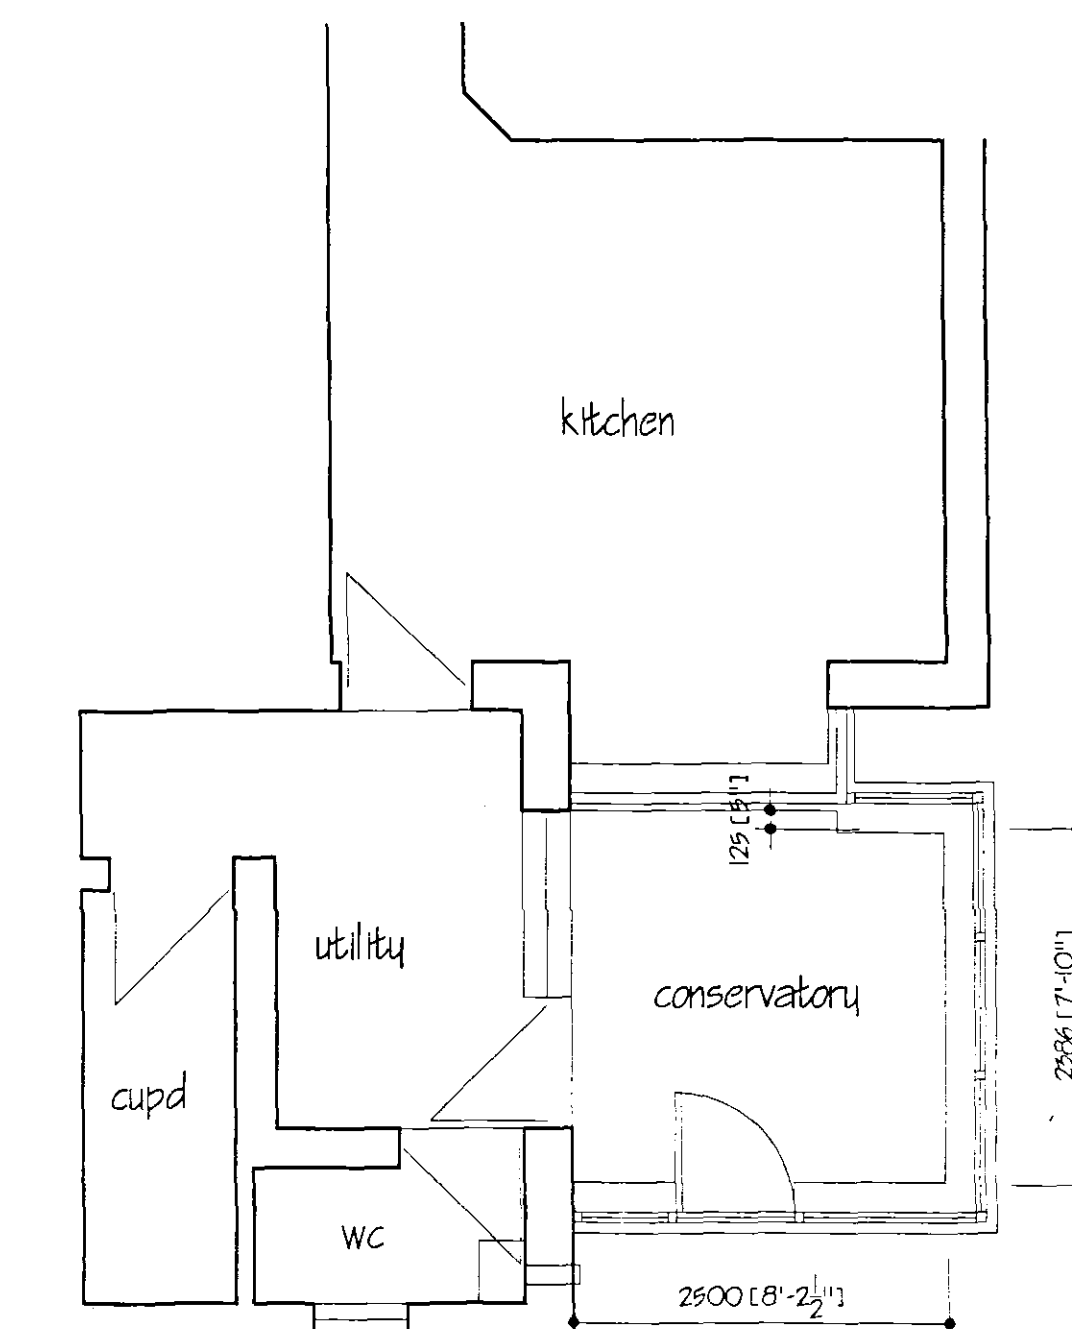

PLAN AS PROPOSED

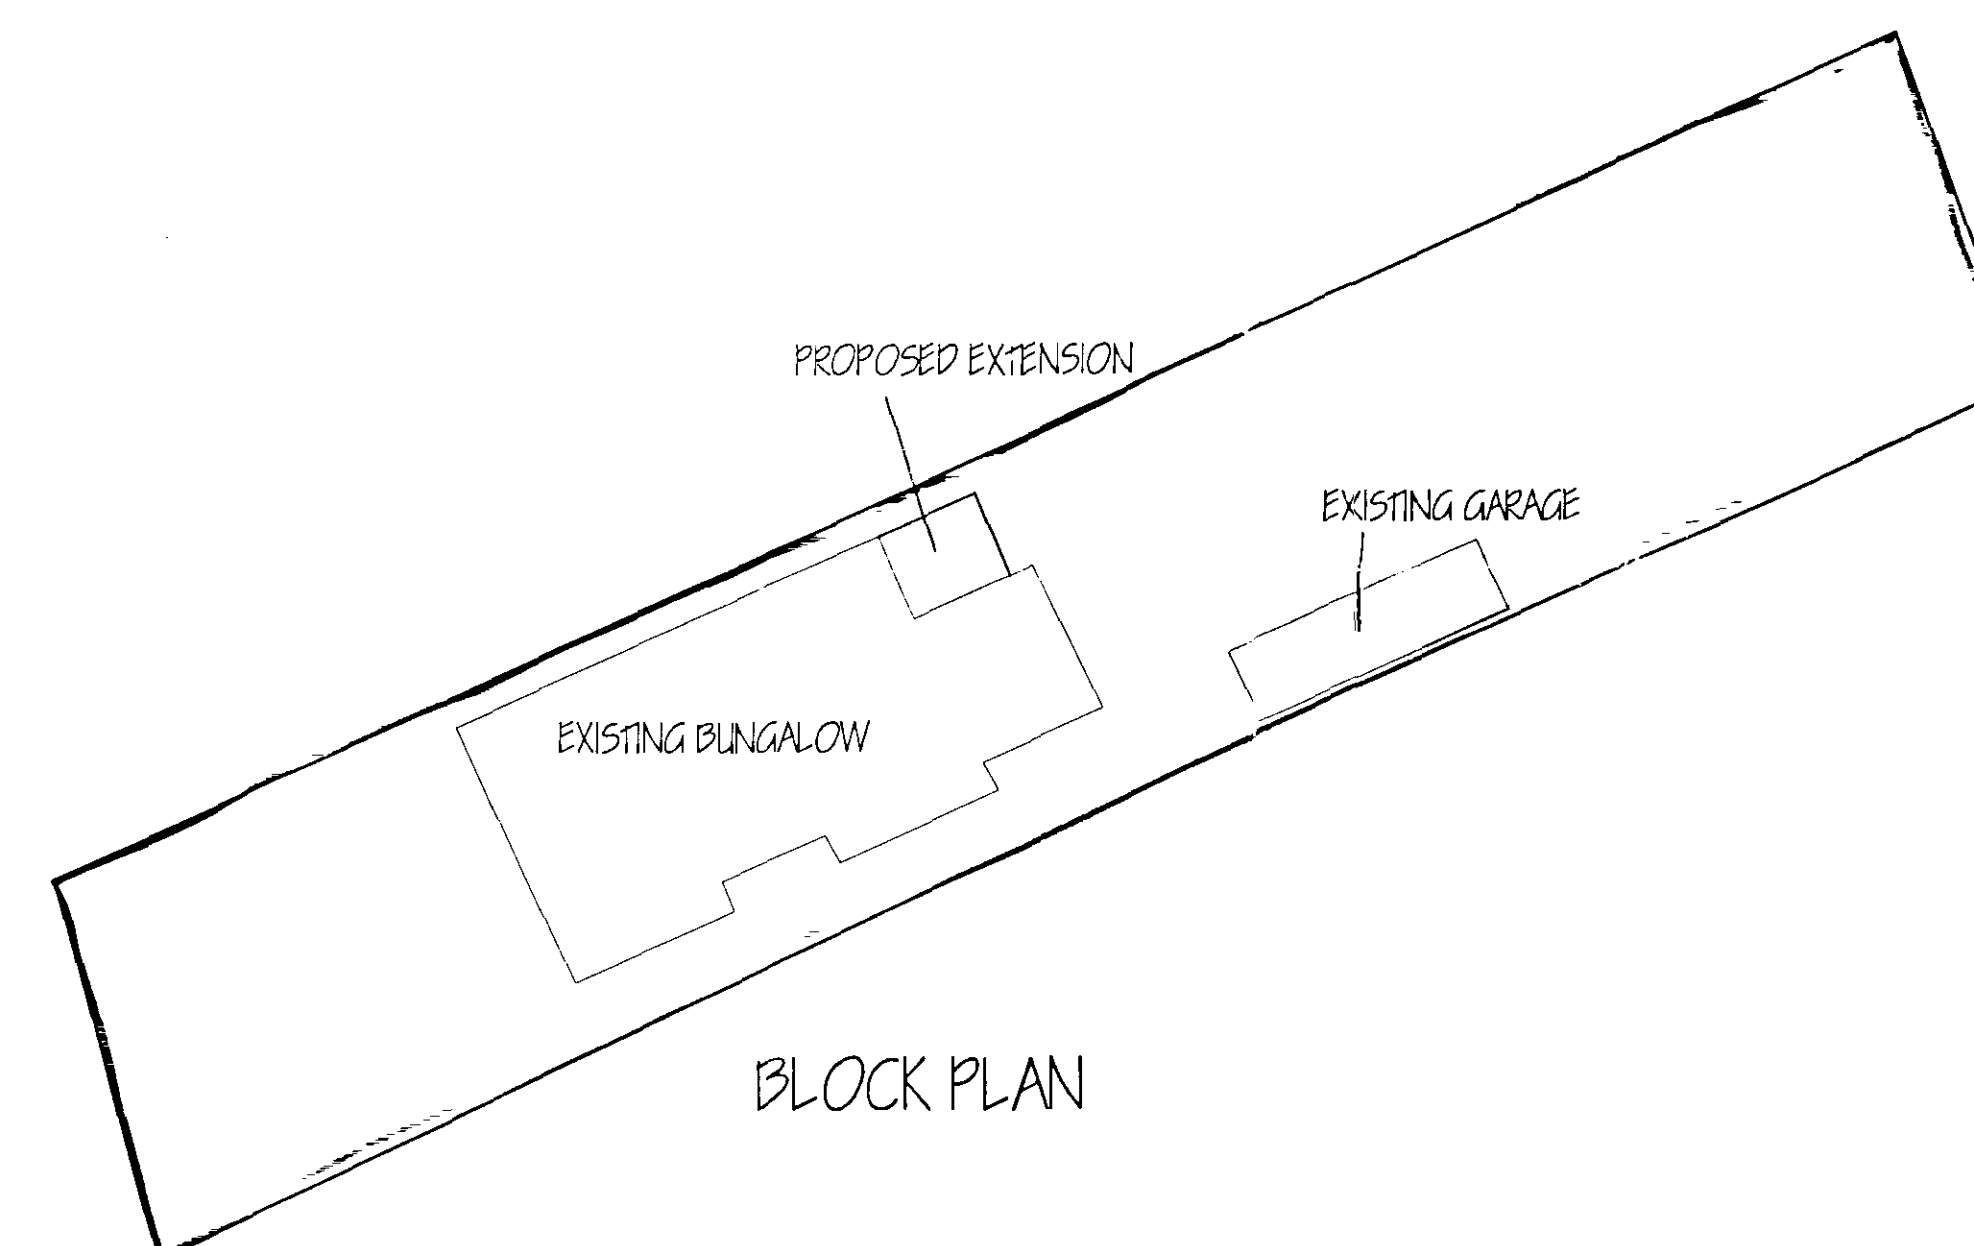

BLOCK PLAN

27/11/2000
0726/05

DETERMINED
PLAN

[illegible]

ref	revision	date
-----	----------	------

G. R. MERCHANT
LENG AMICE FIWO

**ARCHITECTURAL, STRUCTURAL
AND LAND DRAINAGE
CONSULTANTS**

Unit 4, Wrights News
12A Park Road, Holbeach,
Spalding, Lincs. PE12 7EZ
Tel: 01406 480600
Fax 01406 425744
E-Mail: Q. R. Merchant @ Merchant. 2
Co. UK

Project
PROPOSED CONSERVATORY
48 BOSTON ROAD
HOLBEACH
Lincs

Client
MR & MRS WILKINS

Drawing

PLANS AND ELEVATIONS

Job Ref. 1143/05	Drawing No. 01
---------------------	-------------------

Date	Drawn
MAY 2005	JPW

Scales
1/50 1/250 1/2500

[illegible]