
SHDC
Planning
29 SEP 2011
Ref: 07/77-11

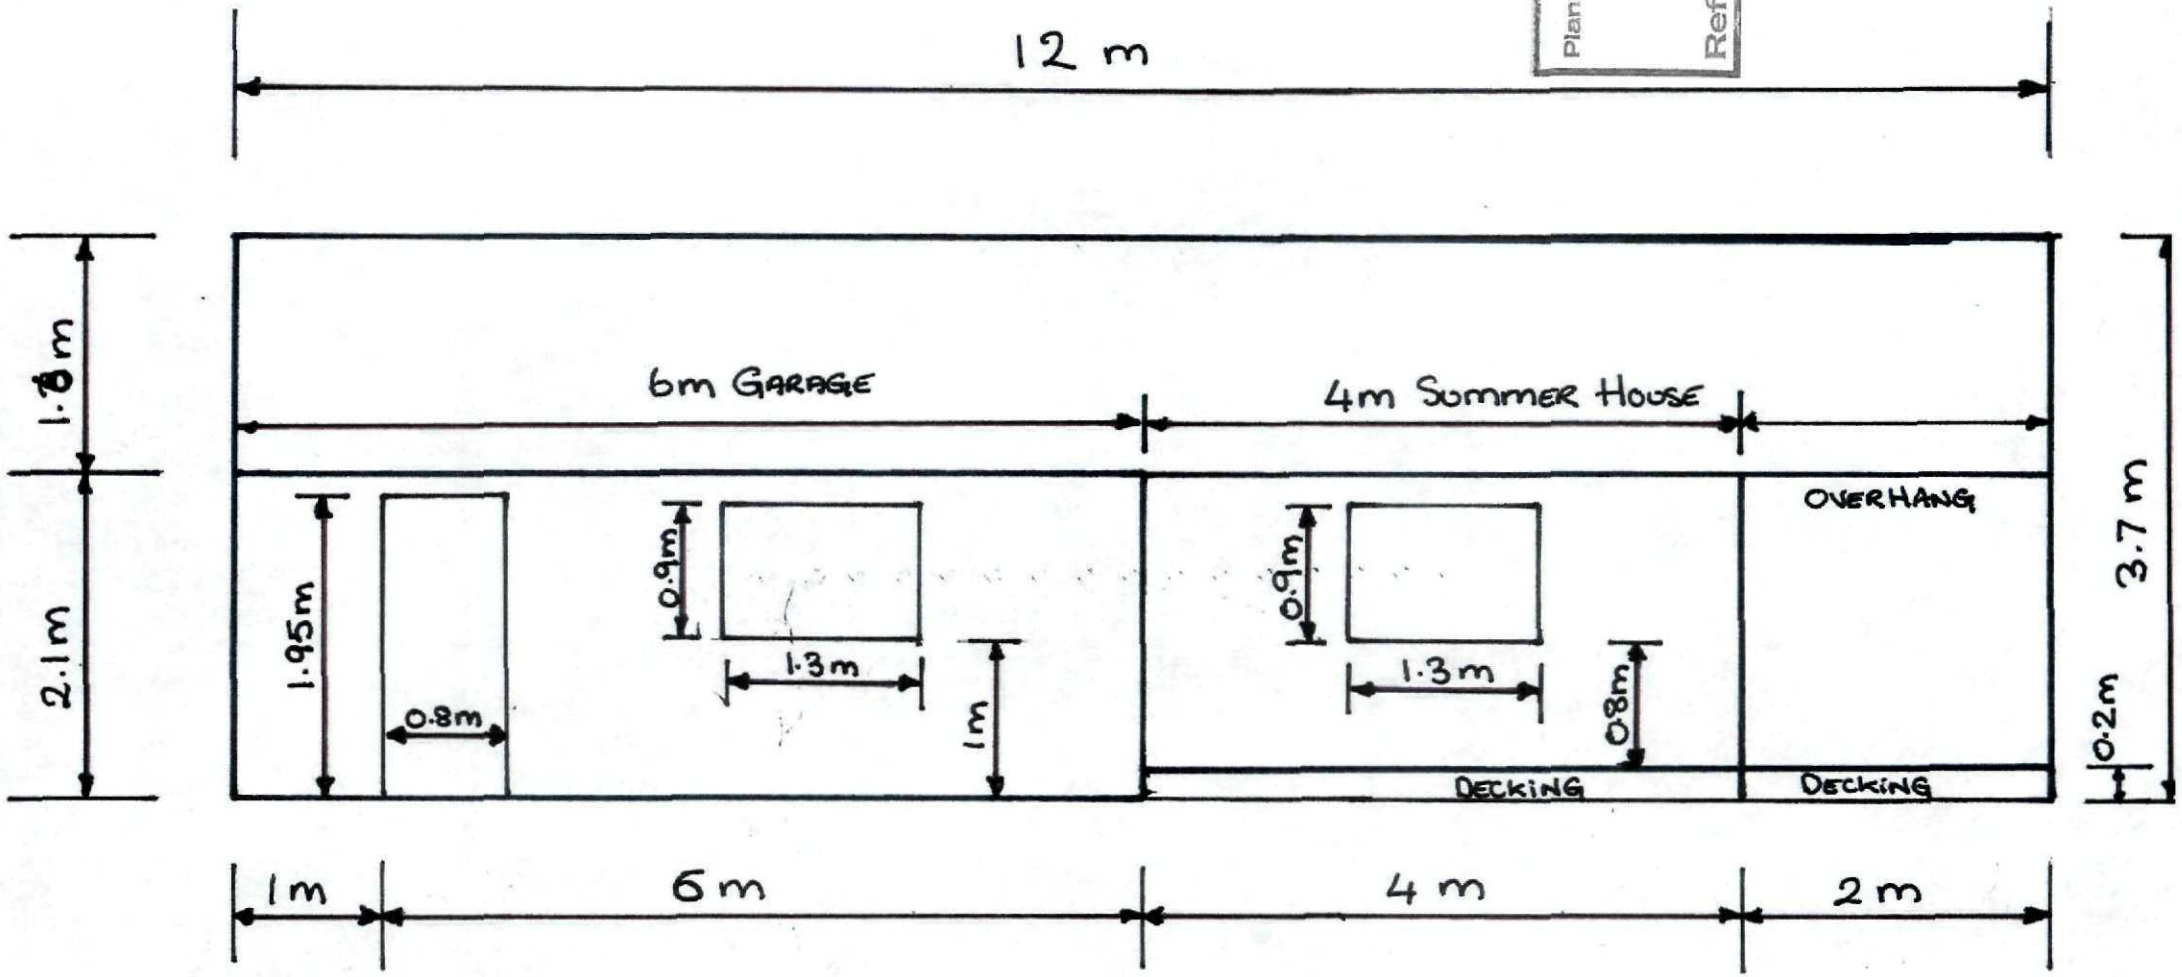

Side Elevation Scale 1:50