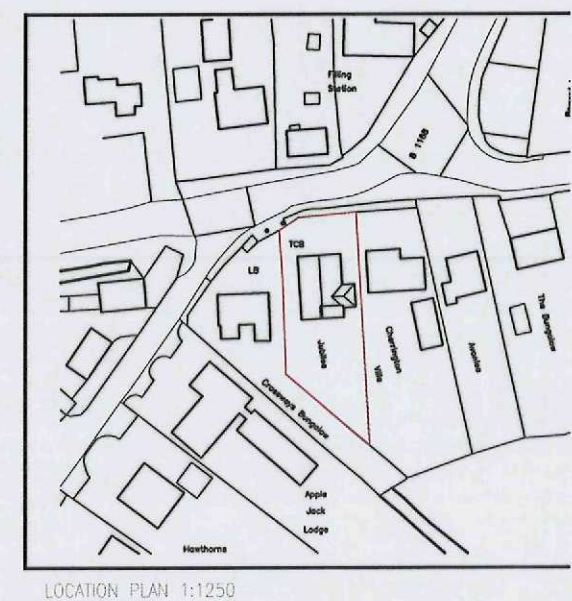
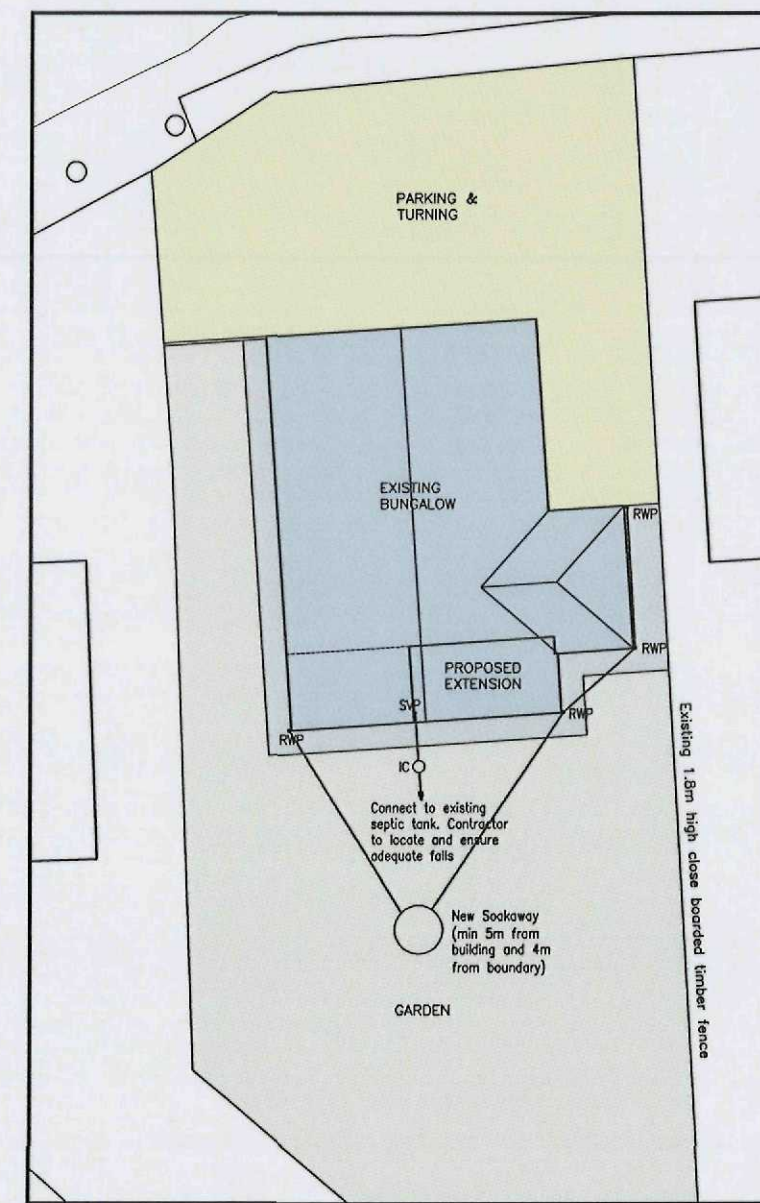
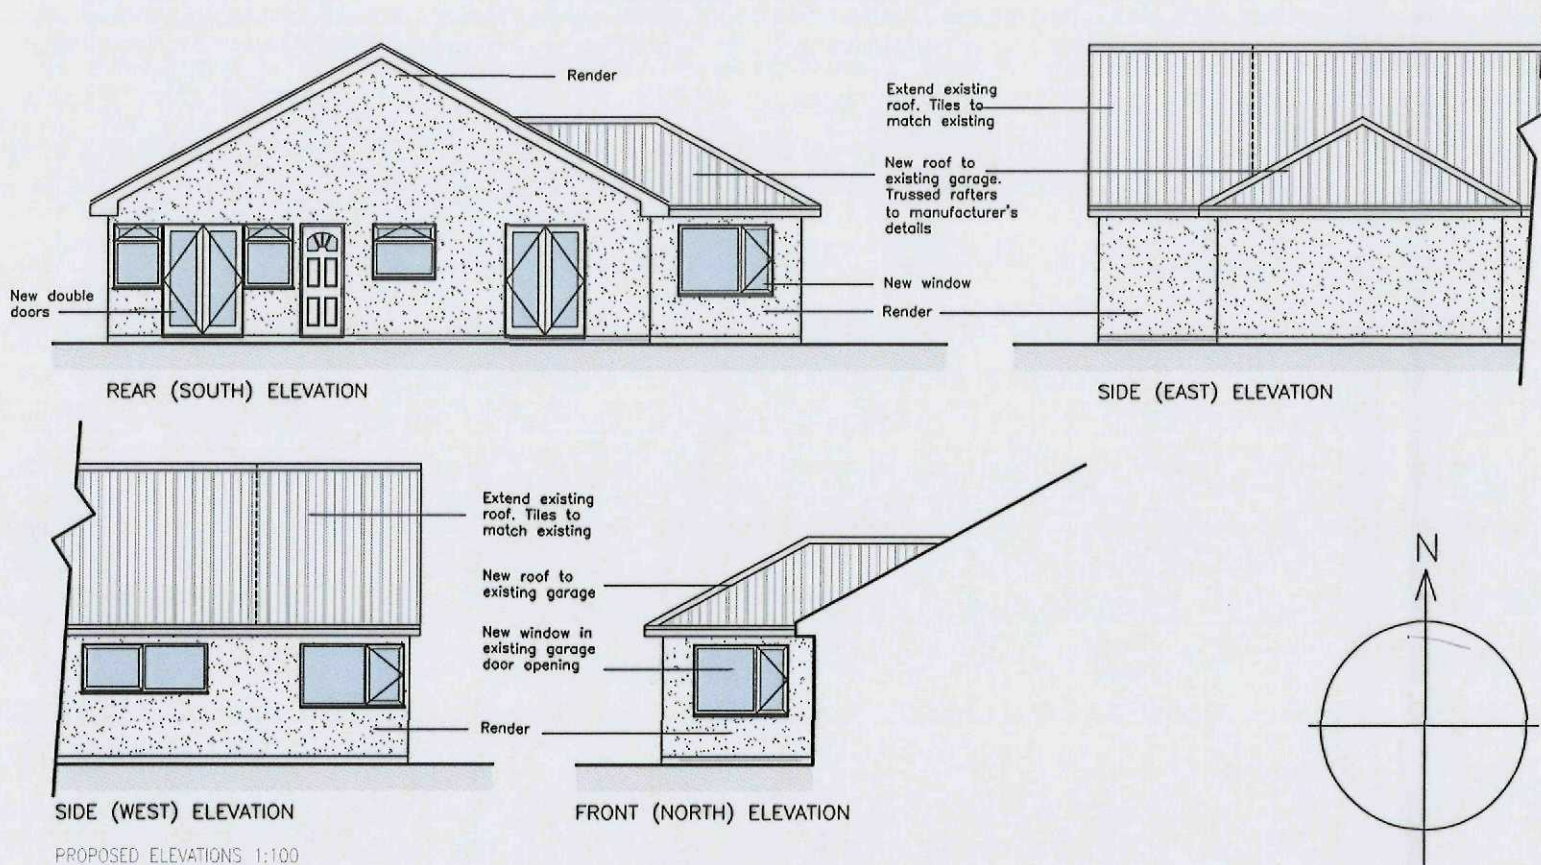
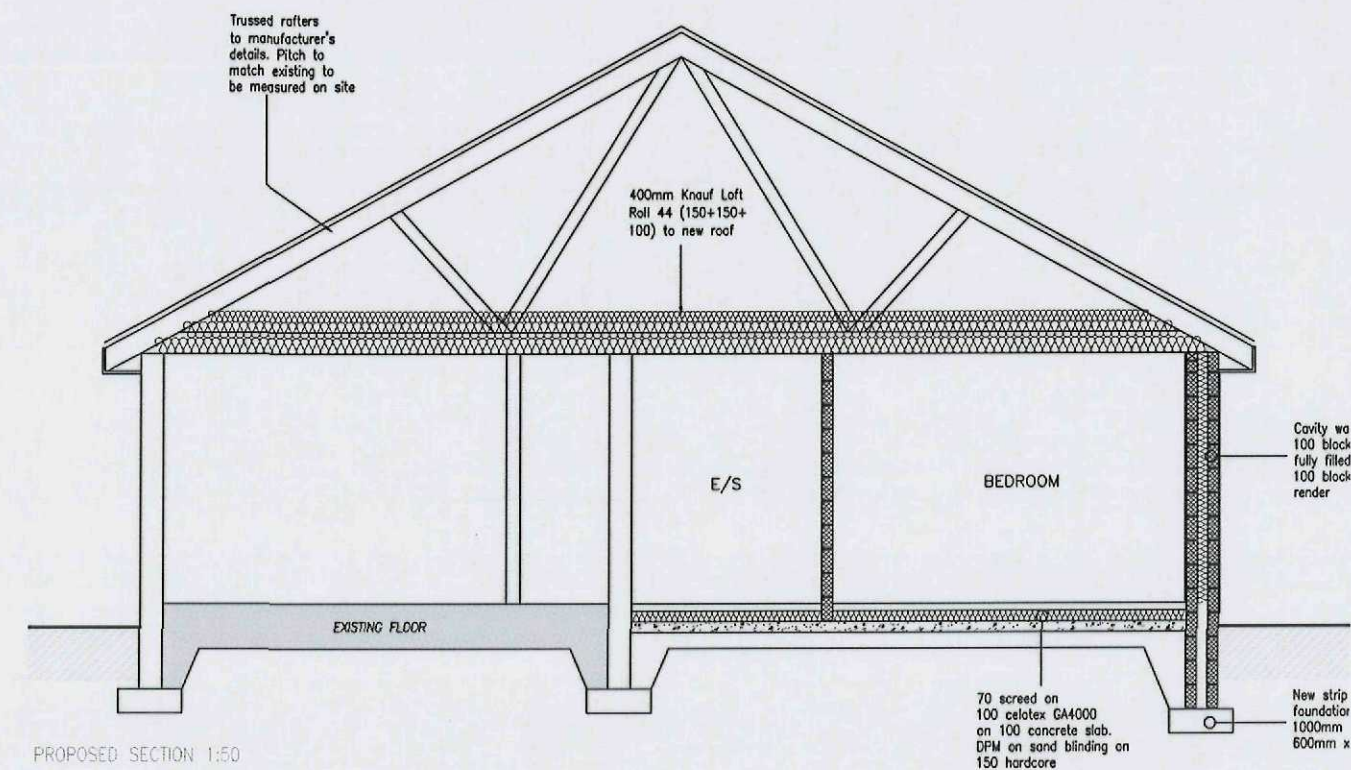
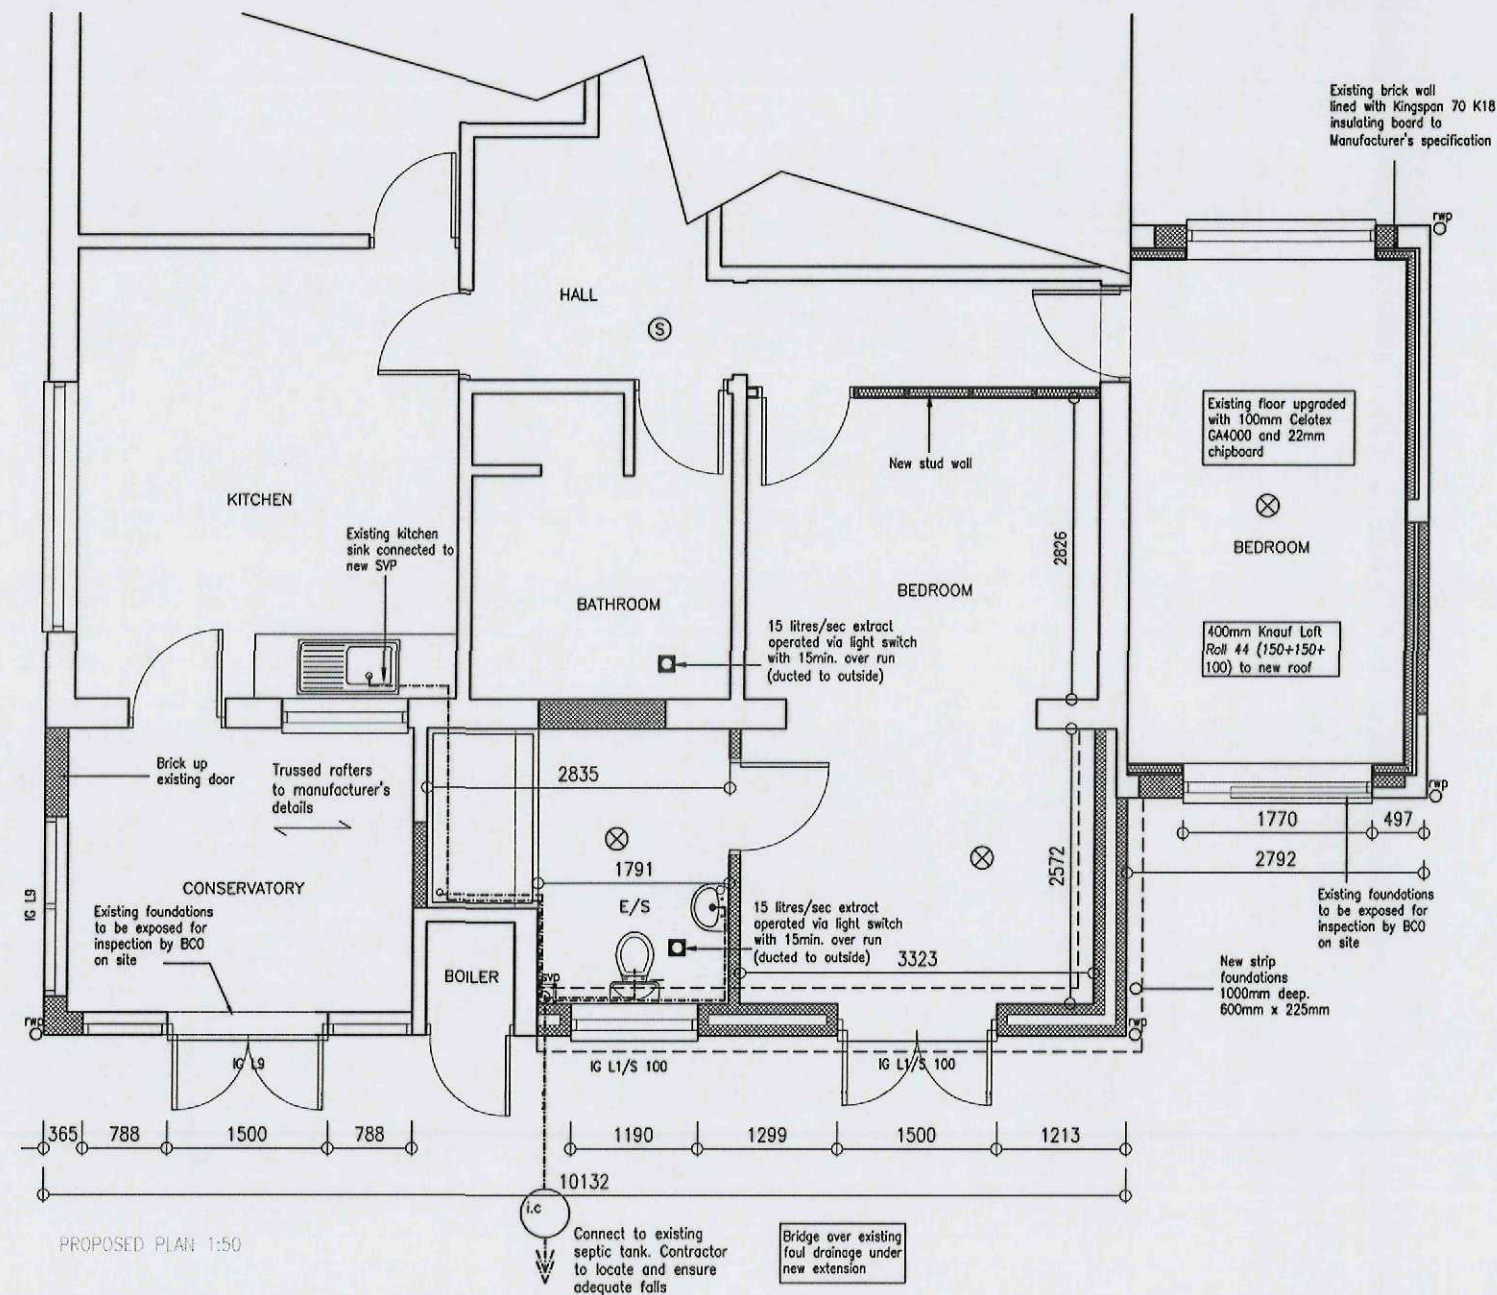


THIS DRAWING TO BE READ WITH
BRIEF SPECIFICATION AND MANUFACTURER'S
DETAILS

PROPOSED EXTENSION
JUBILEE, MAIN ROAD
HOLBEACH DROVE
SPALDING
PE12 OPS

A2@SCALE SH
DRG: BR01A
MR J CULVER