


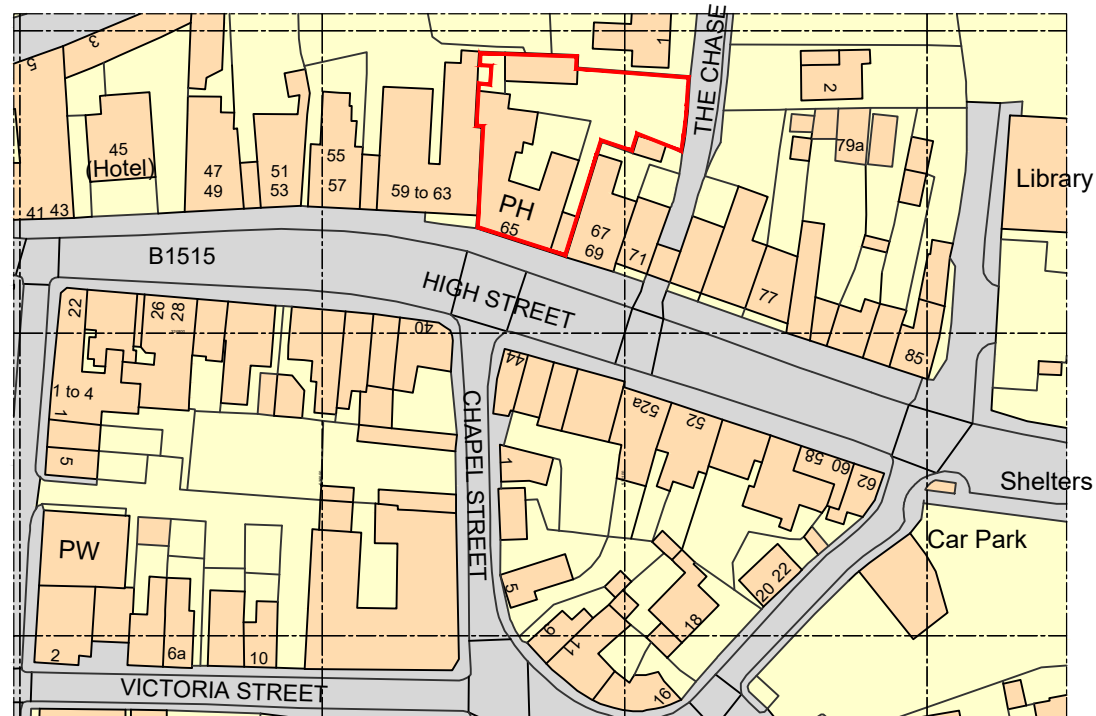

Ordnance Survey, (c) Crown Copyright 2024. All rights reserved. Licence number 100022432

Site Location Plan

Scale 1:1250 @ A3

Site of works proposal outlined in red.


Other land in same ownership/control outlined in blue.

SCALE 1 : 1250

0m 10m 20m 40m 60m 80m 100m 120m


SCALE 1 : 1

0m 8mm 16mm 40mm 56mm 80mm 100mm


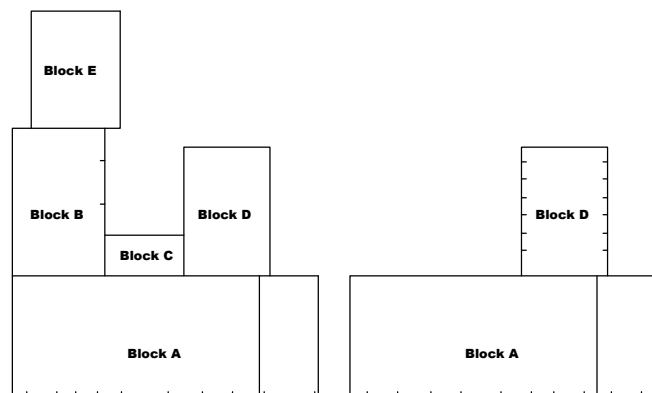


Ground Floor Diagrammatic Plan
Not to scale


First Floor Diagrammatic Plan

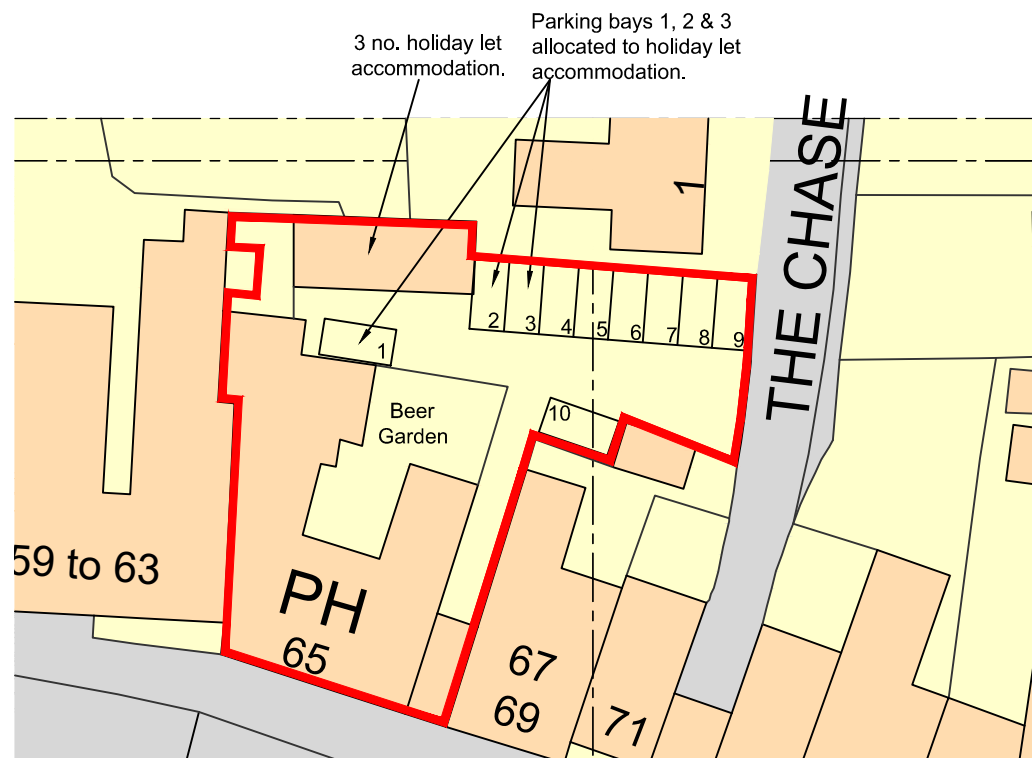

Site Block Plan - Existing
Scale 1:500 @ A3

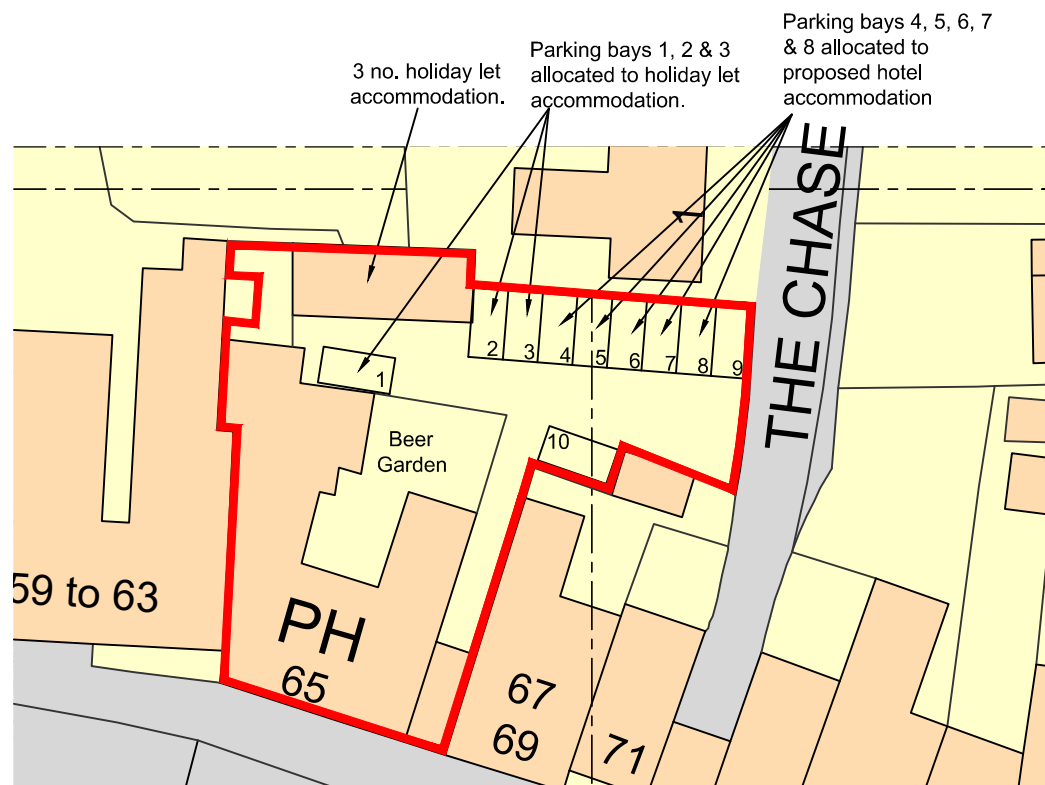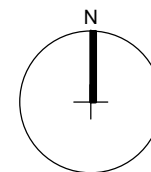

Site Block Plan - Proposed
Scale 1:500 @ A3

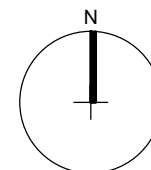

Client:

Mr Nick Williams

Project:

**Proposed change of use of first floor at
The Horse and Groom, 65 High Street,
Holbeach, PE12 7ED.**

Drawing Number:

A1719-01

Rev:

P1

Date: April 2024

Drawn by: AJO

Scale: As shown @ A3

Checked by: CLS

Drawing Title:

Site Location and Block Plans

PLANNING APPLICATION ISSUE

Oglesby & Limb Ltd

Chartered Architect

Suite 1, Market Chambers
12 Market Place, Spalding, Lincs
PE11 1SL

Tel: 01775 761196

e-mail: design@o-l-ltd.co.uk



DO NOT SCALE THIS DRAWING. THE CONTRACTOR IS DEEMED TO HAVE CHECKED ALL DIMENSIONS ON SITE AND REPORT ANY DISCREPANCIES TO OGLESBY & LIMB LTD. THE CONTENTS OF THIS DRAWING ARE COVERED BY COPYRIGHT AND REMAIN THE PROPERTY OF OGLESBY & LIMB LTD. WRITTEN APPROVAL MUST BE OBTAINED FROM OGLESBY & LIMB LTD PRIOR TO DUPLICATION OR REPRODUCTION OF THIS DRAWING OR ITS CONTENTS. ANY DIMENSIONS NOT SHOWN ARE TO BE CHECKED AND AGREED WITH OGLESBY & LIMB LTD.