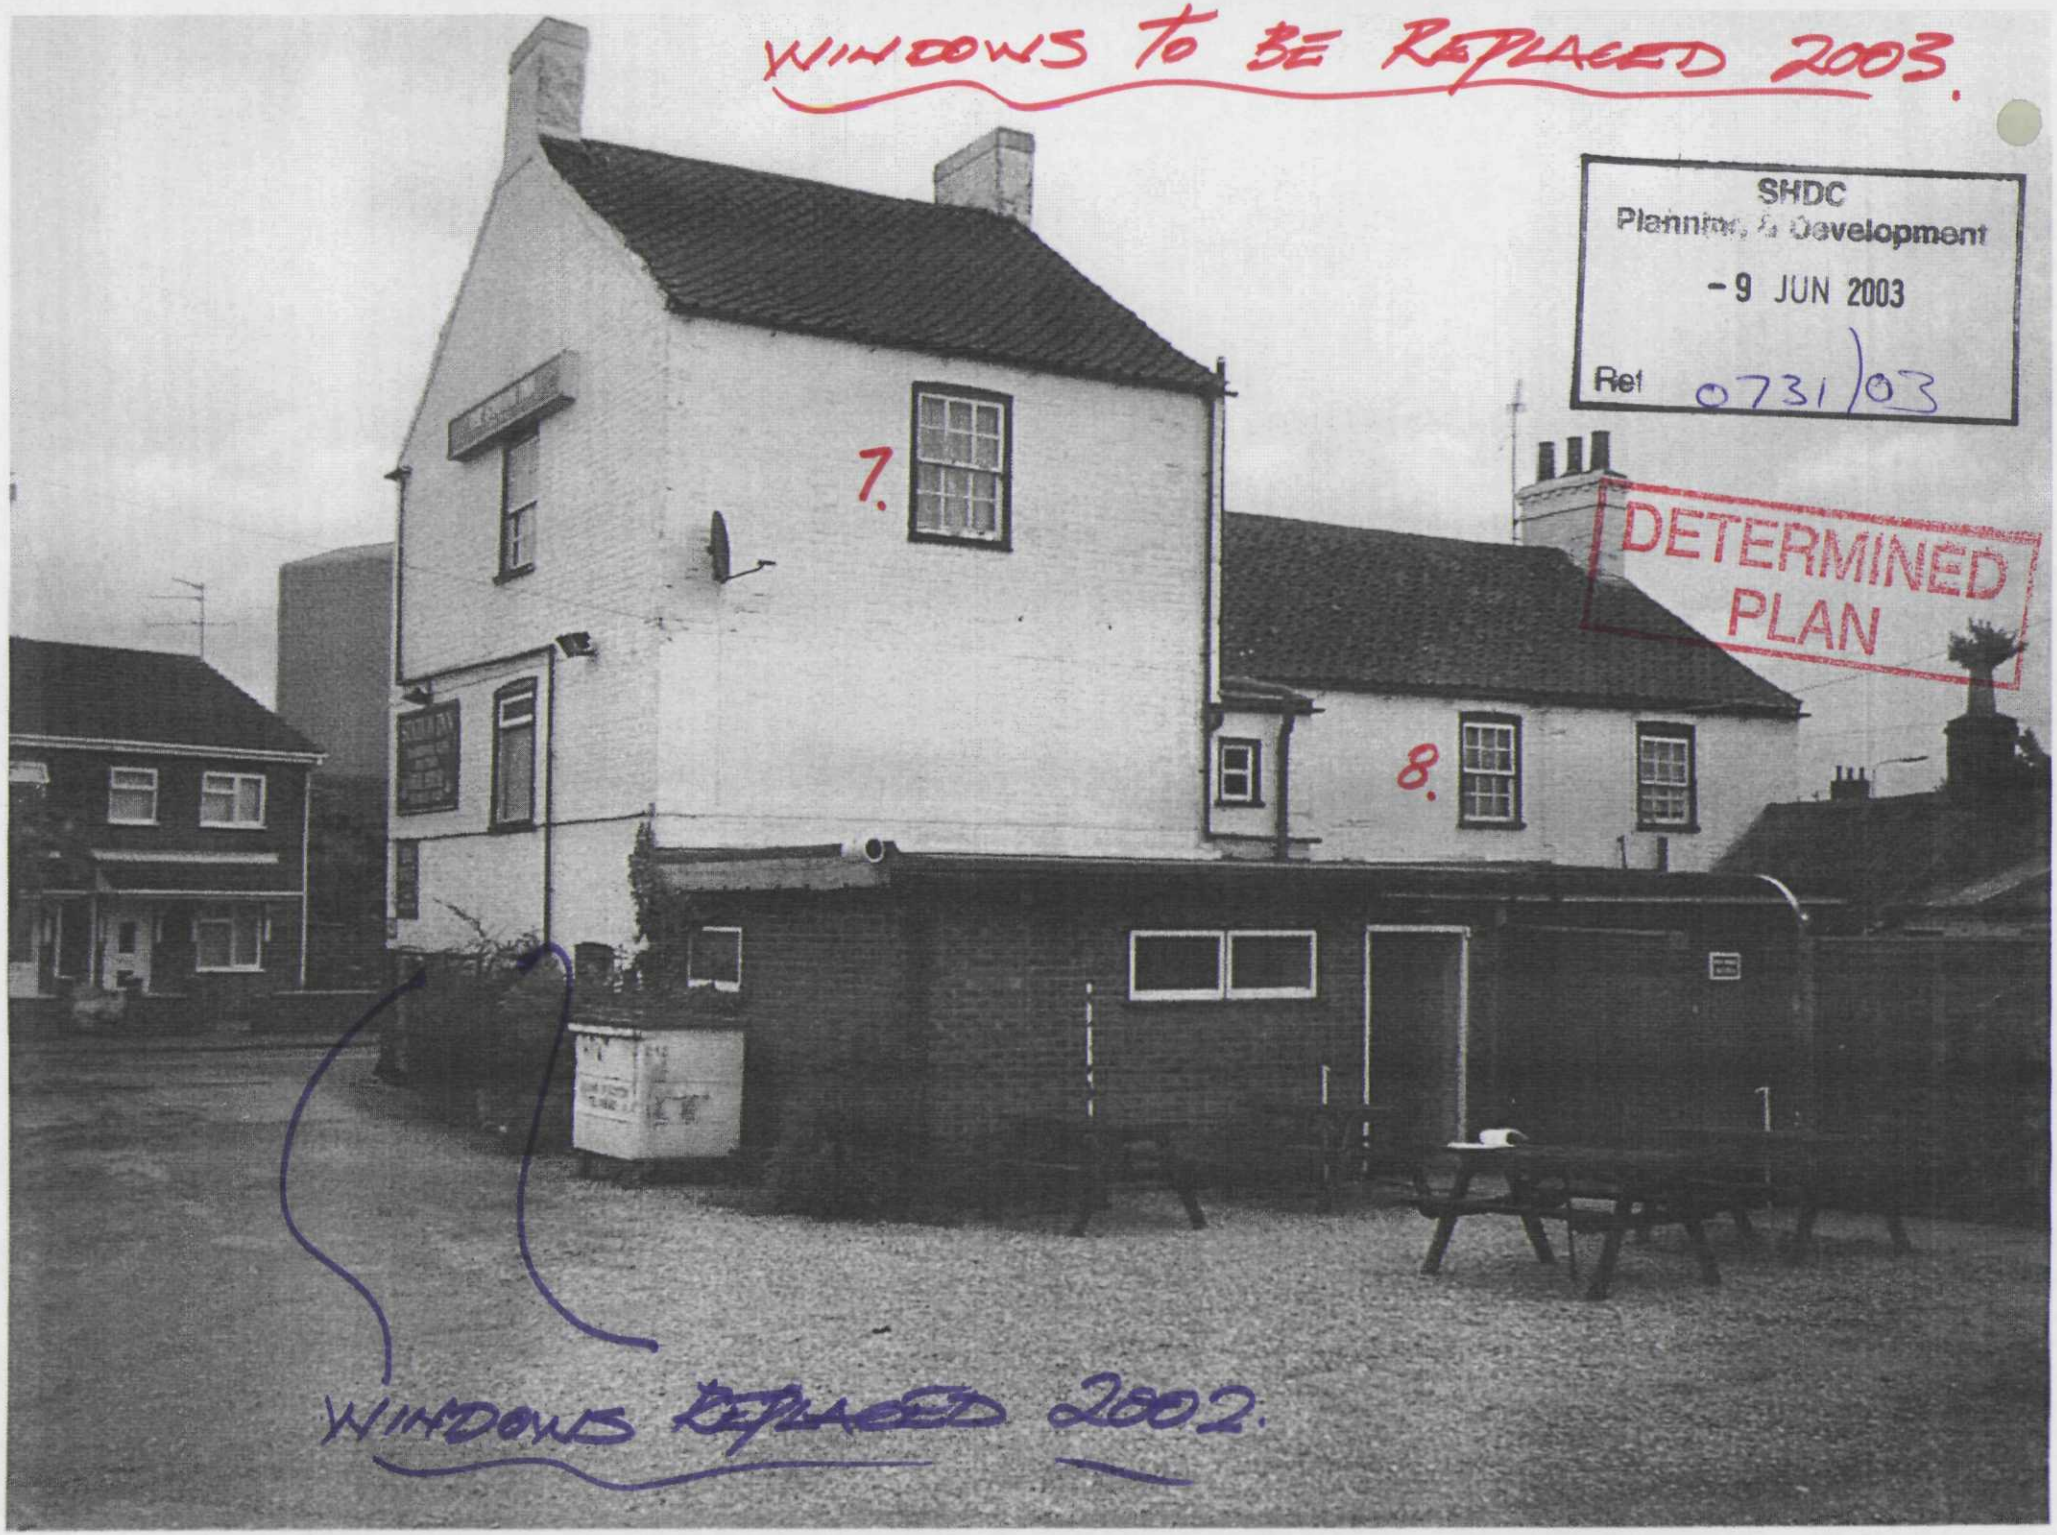

WINDOWS TO BE REPLACED 2003.
SHDC
Planning & Development
- 9 JUN 2003
Ref 0731/03
7.
8.
DETERMINED PLAN
WINDOWS REPLACED 2002.