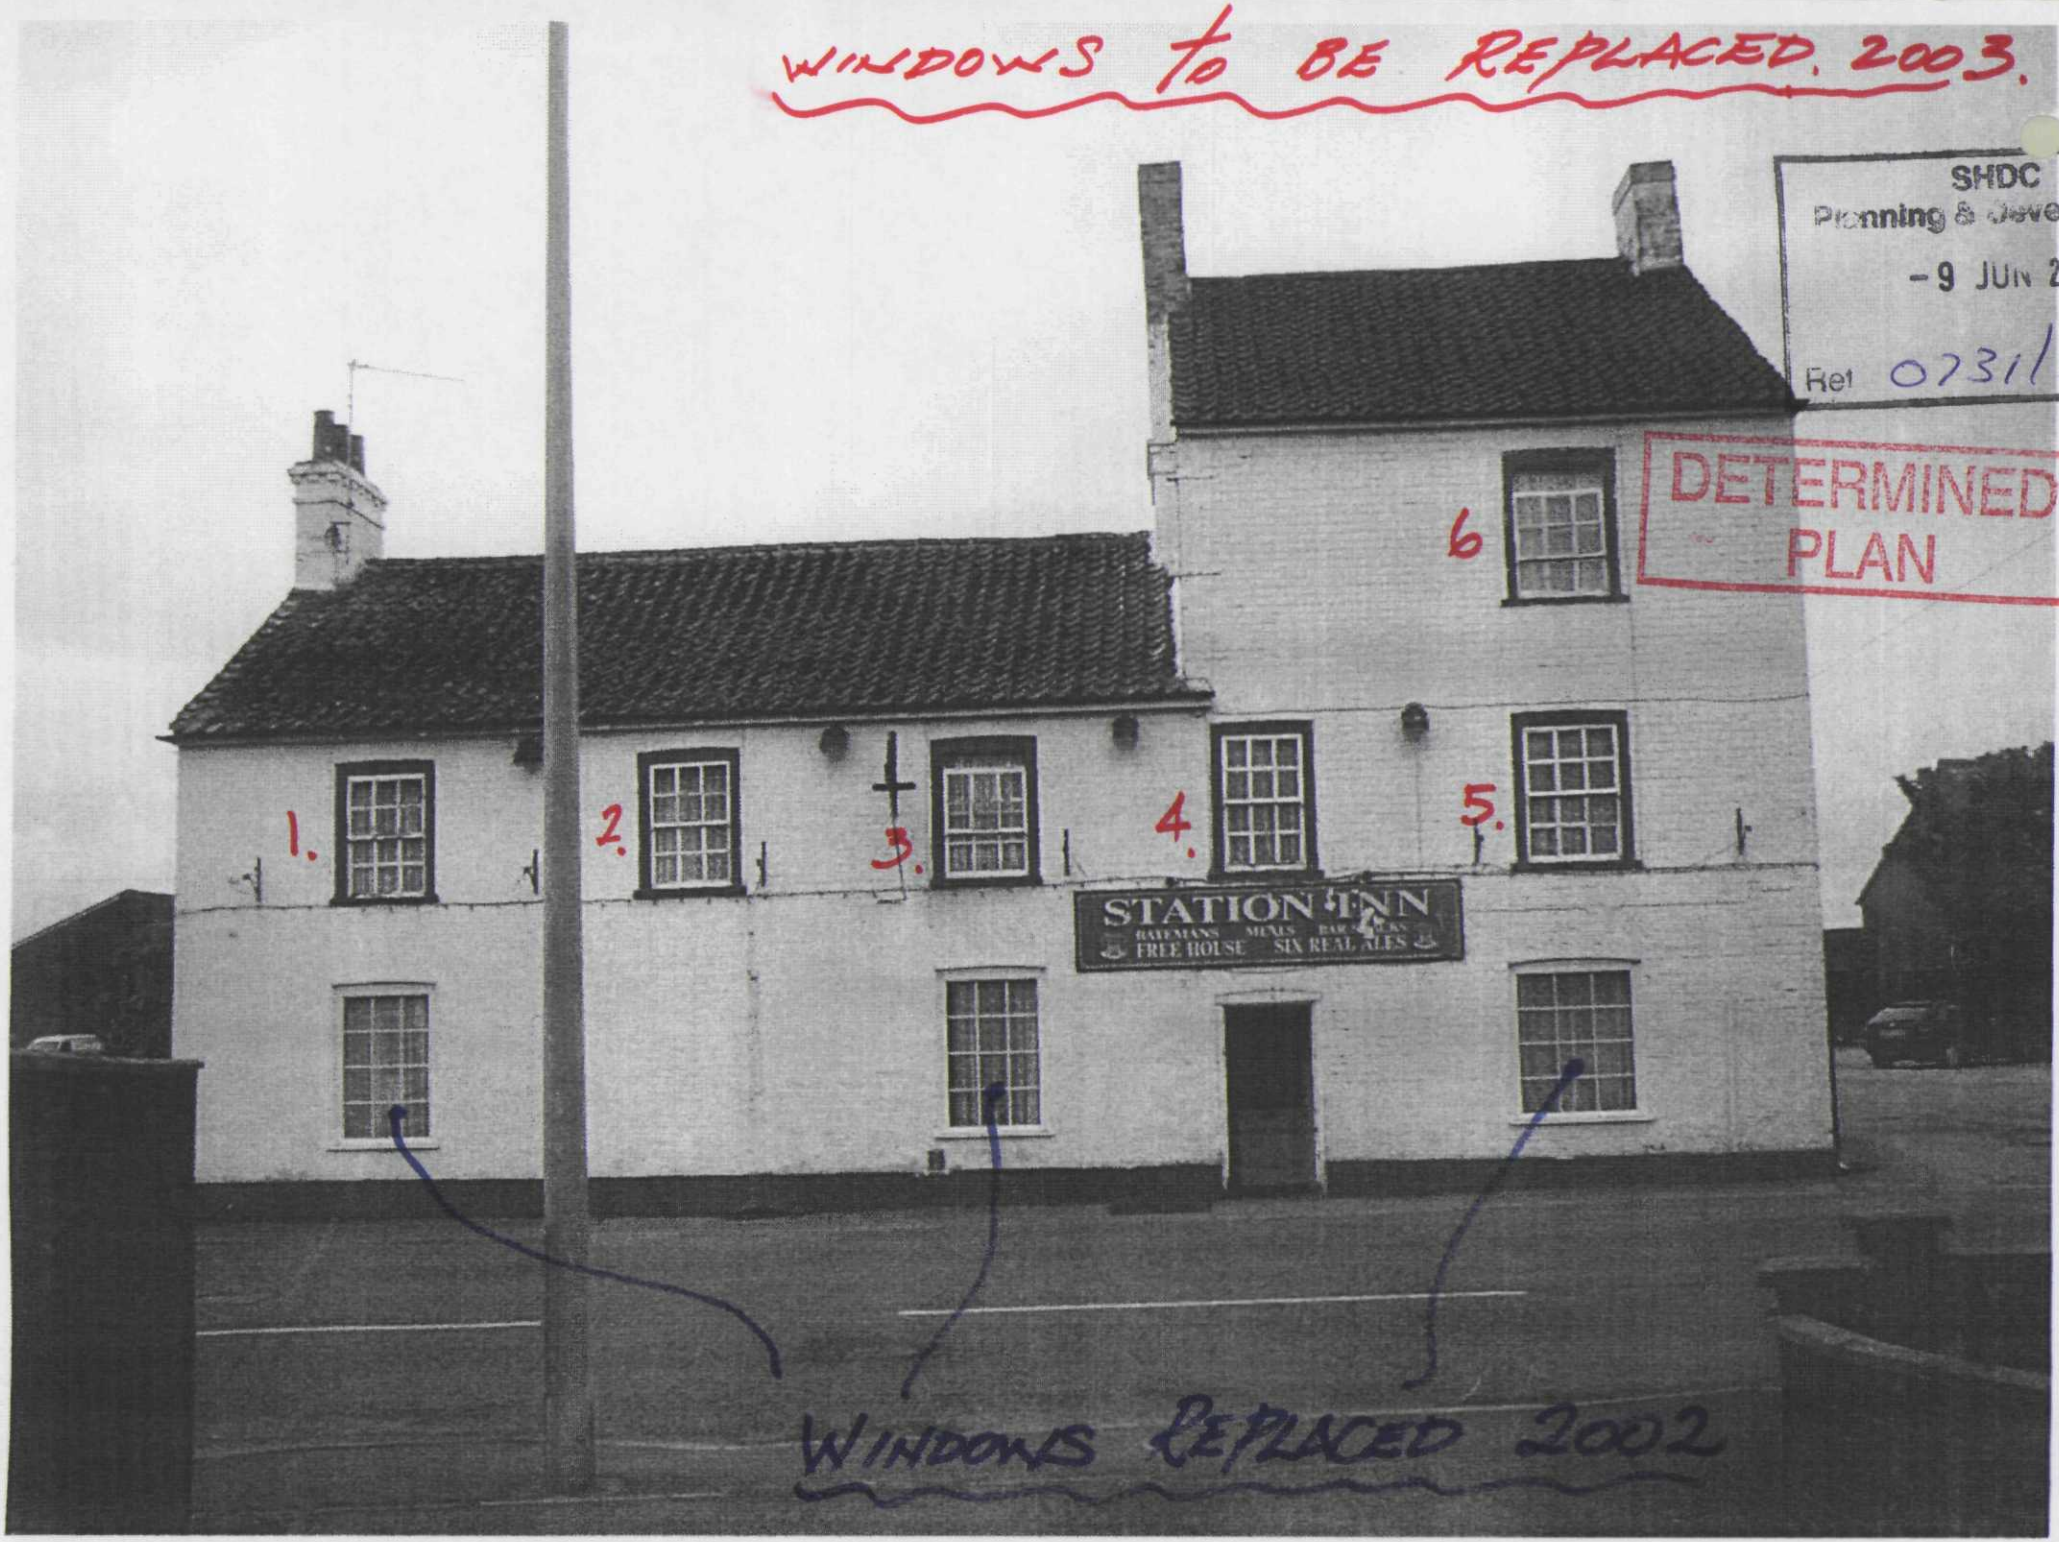

WINDOWS TO BE REPLACED. 2003.
SHDC
Planning & Development
-9 JUN 2003
Ref 0731/03
DETERMINED
PLAN
6
1.
2.
3.
4.
5.
STATION INN
FREE HOUSE
SIX REAL ALES
WINDOWS REPLACED 2002